


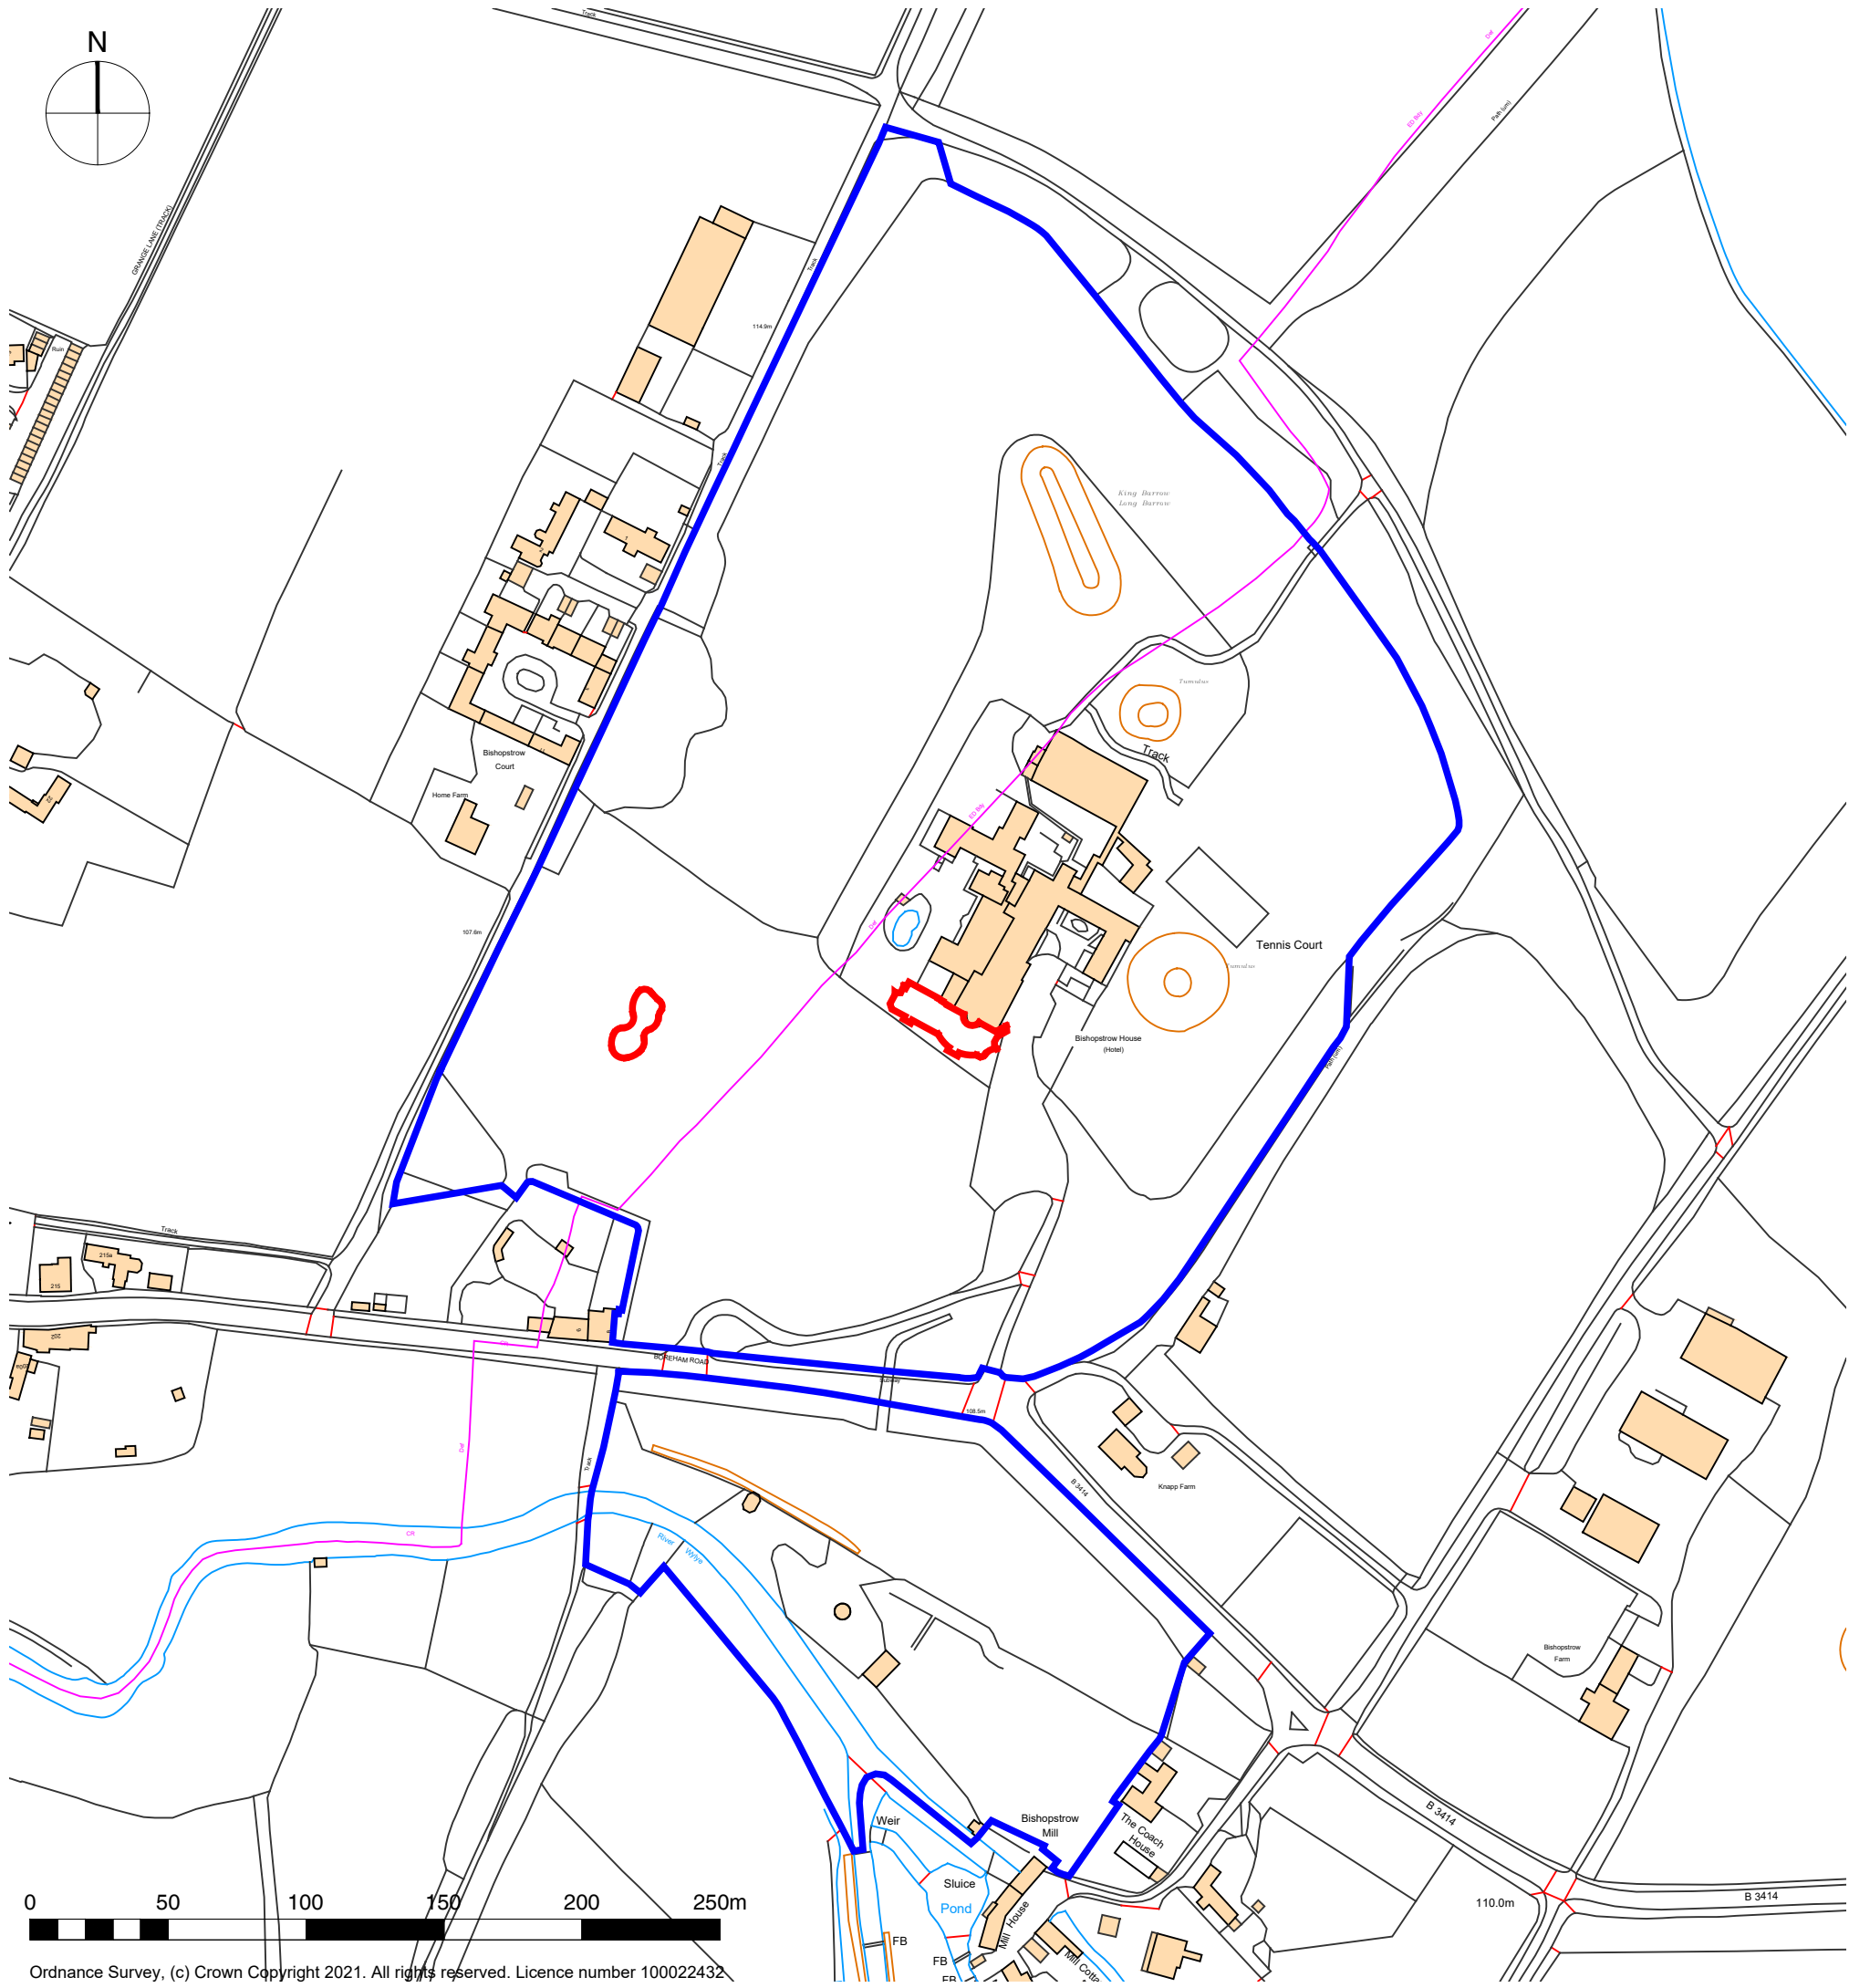

-  Land owned by the applicant - 12.57ha
-  Application site area - 700 m²

A 23.04.25 MR Issued for Planning and Listed Building Consent

Client Bishopstrow House Ltd
Project Bishopstrow House
Title Terrace Extension - Location Plan

Drwg No. 1501 420 A
Scale 1:2500 @ A3
Date Feb.25
Drawn MR Checked ***

**AARON
EVANS**
ARCHITECTS