
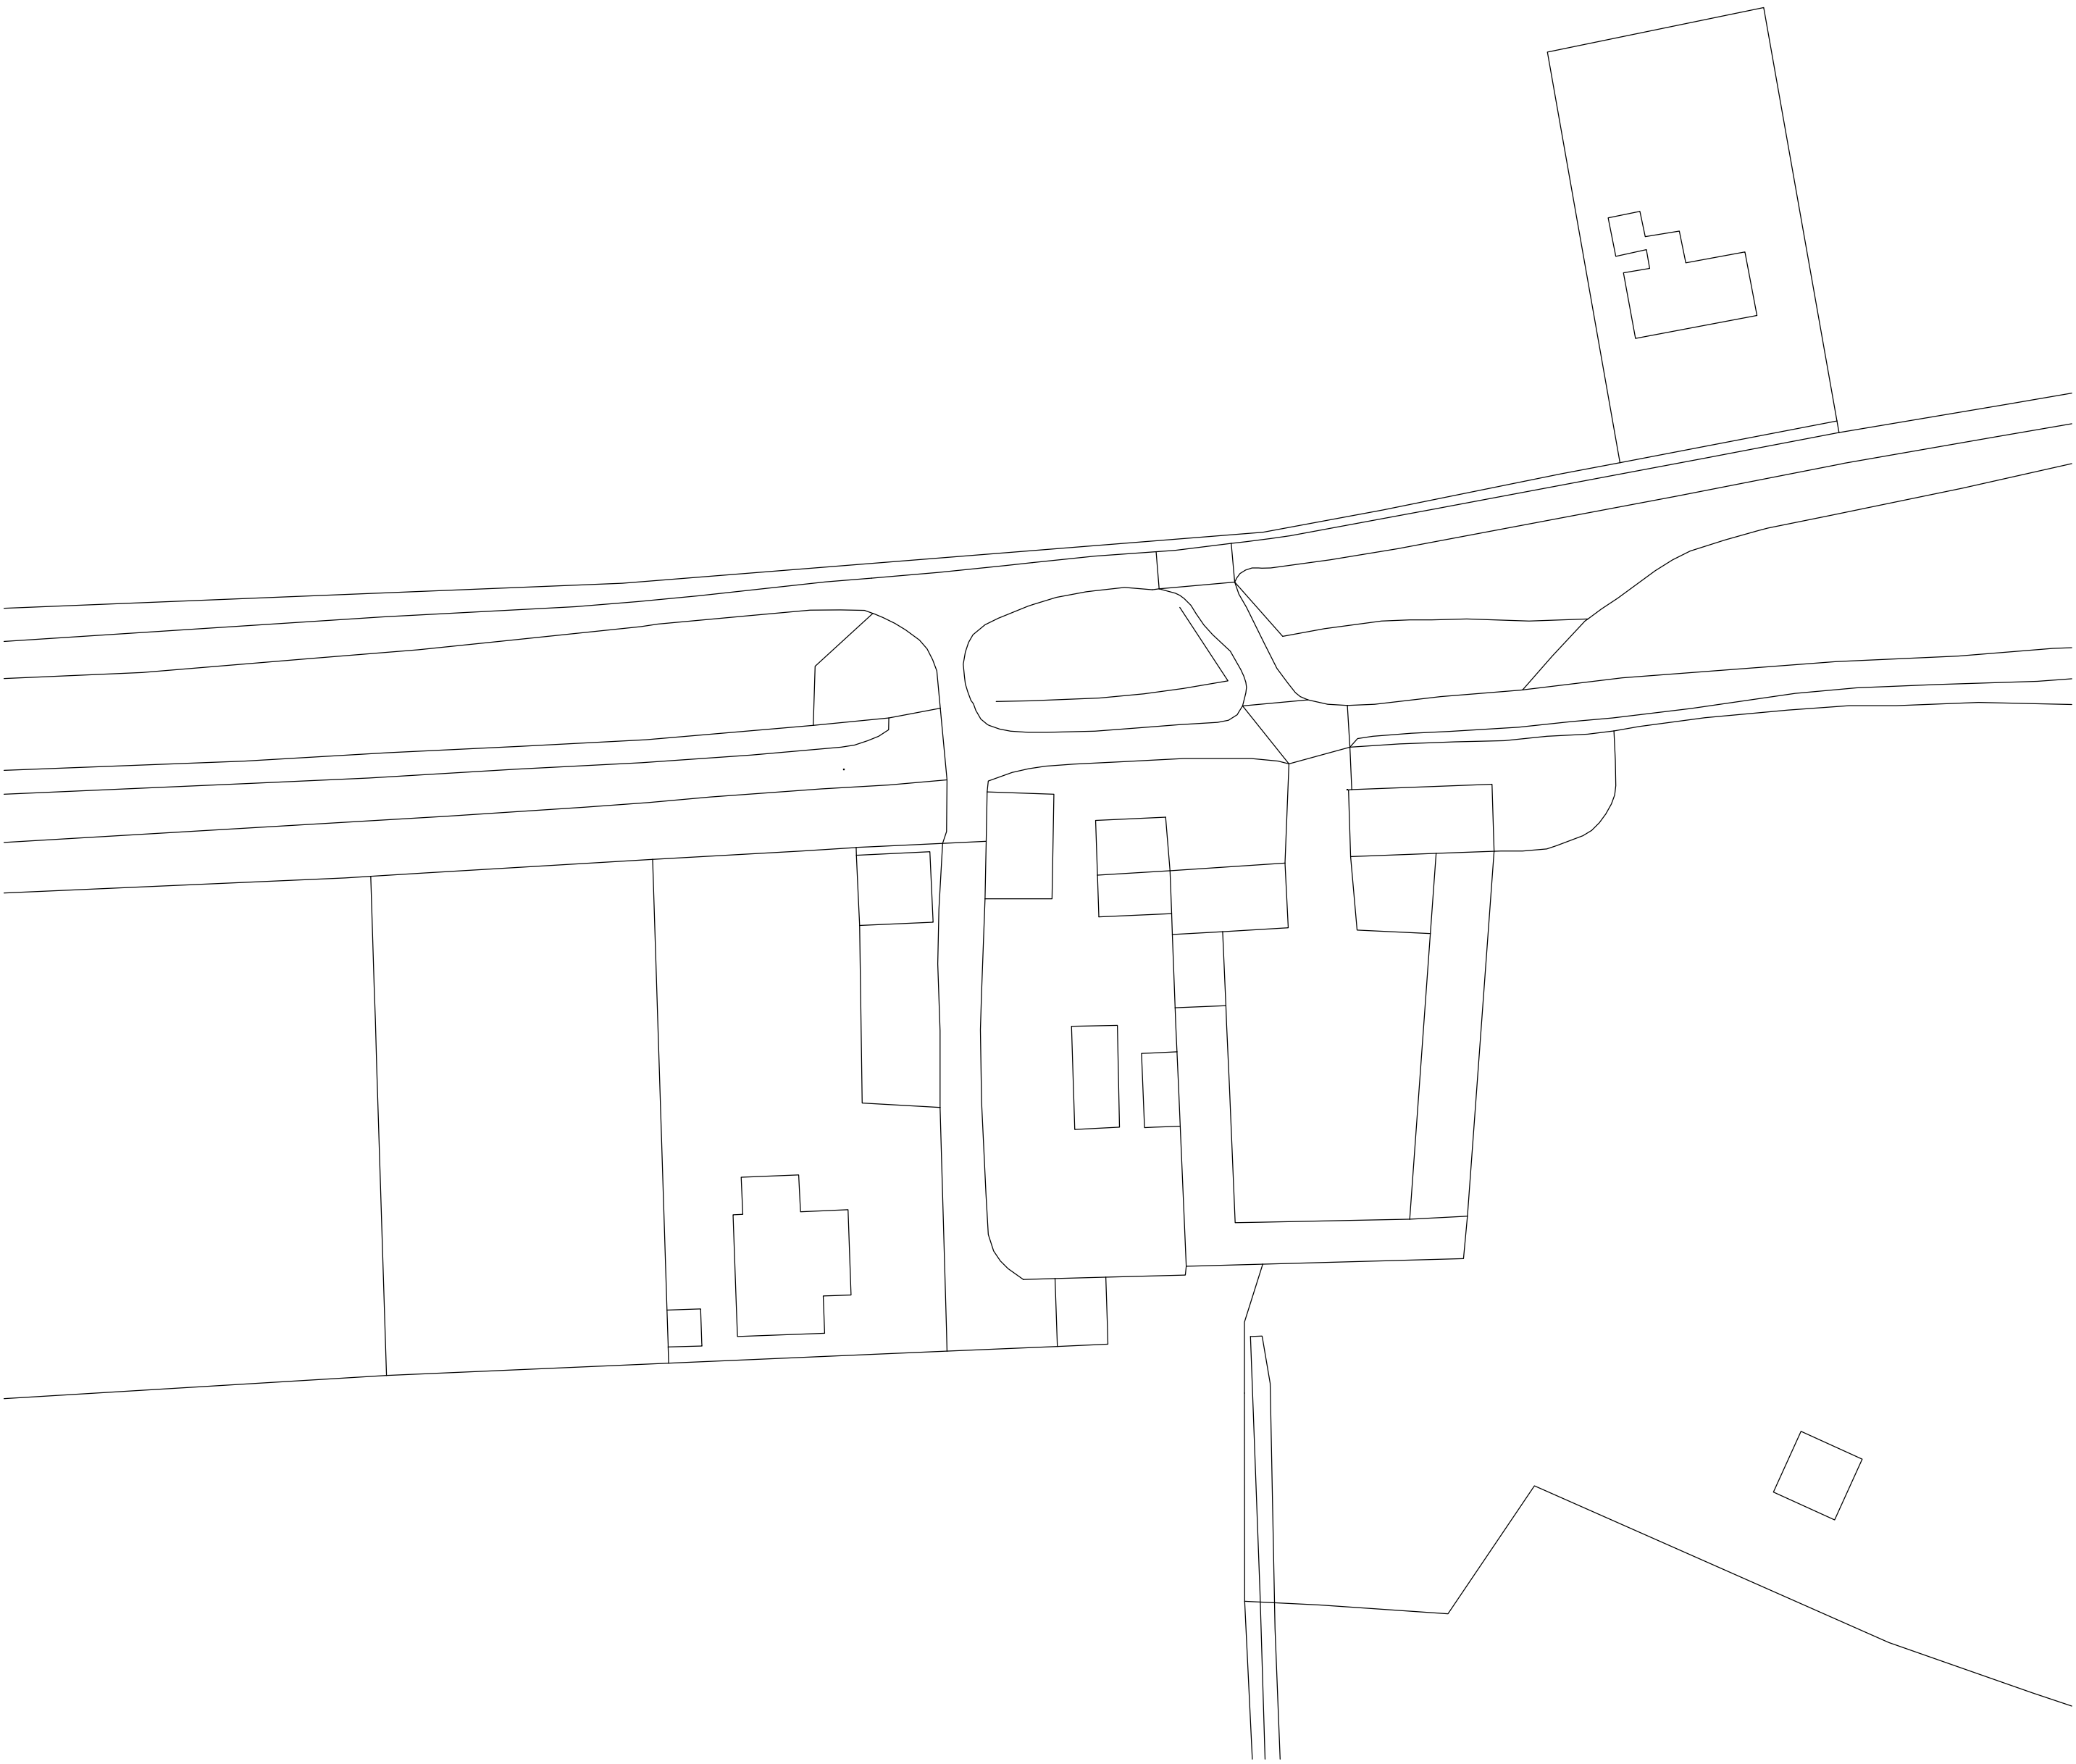


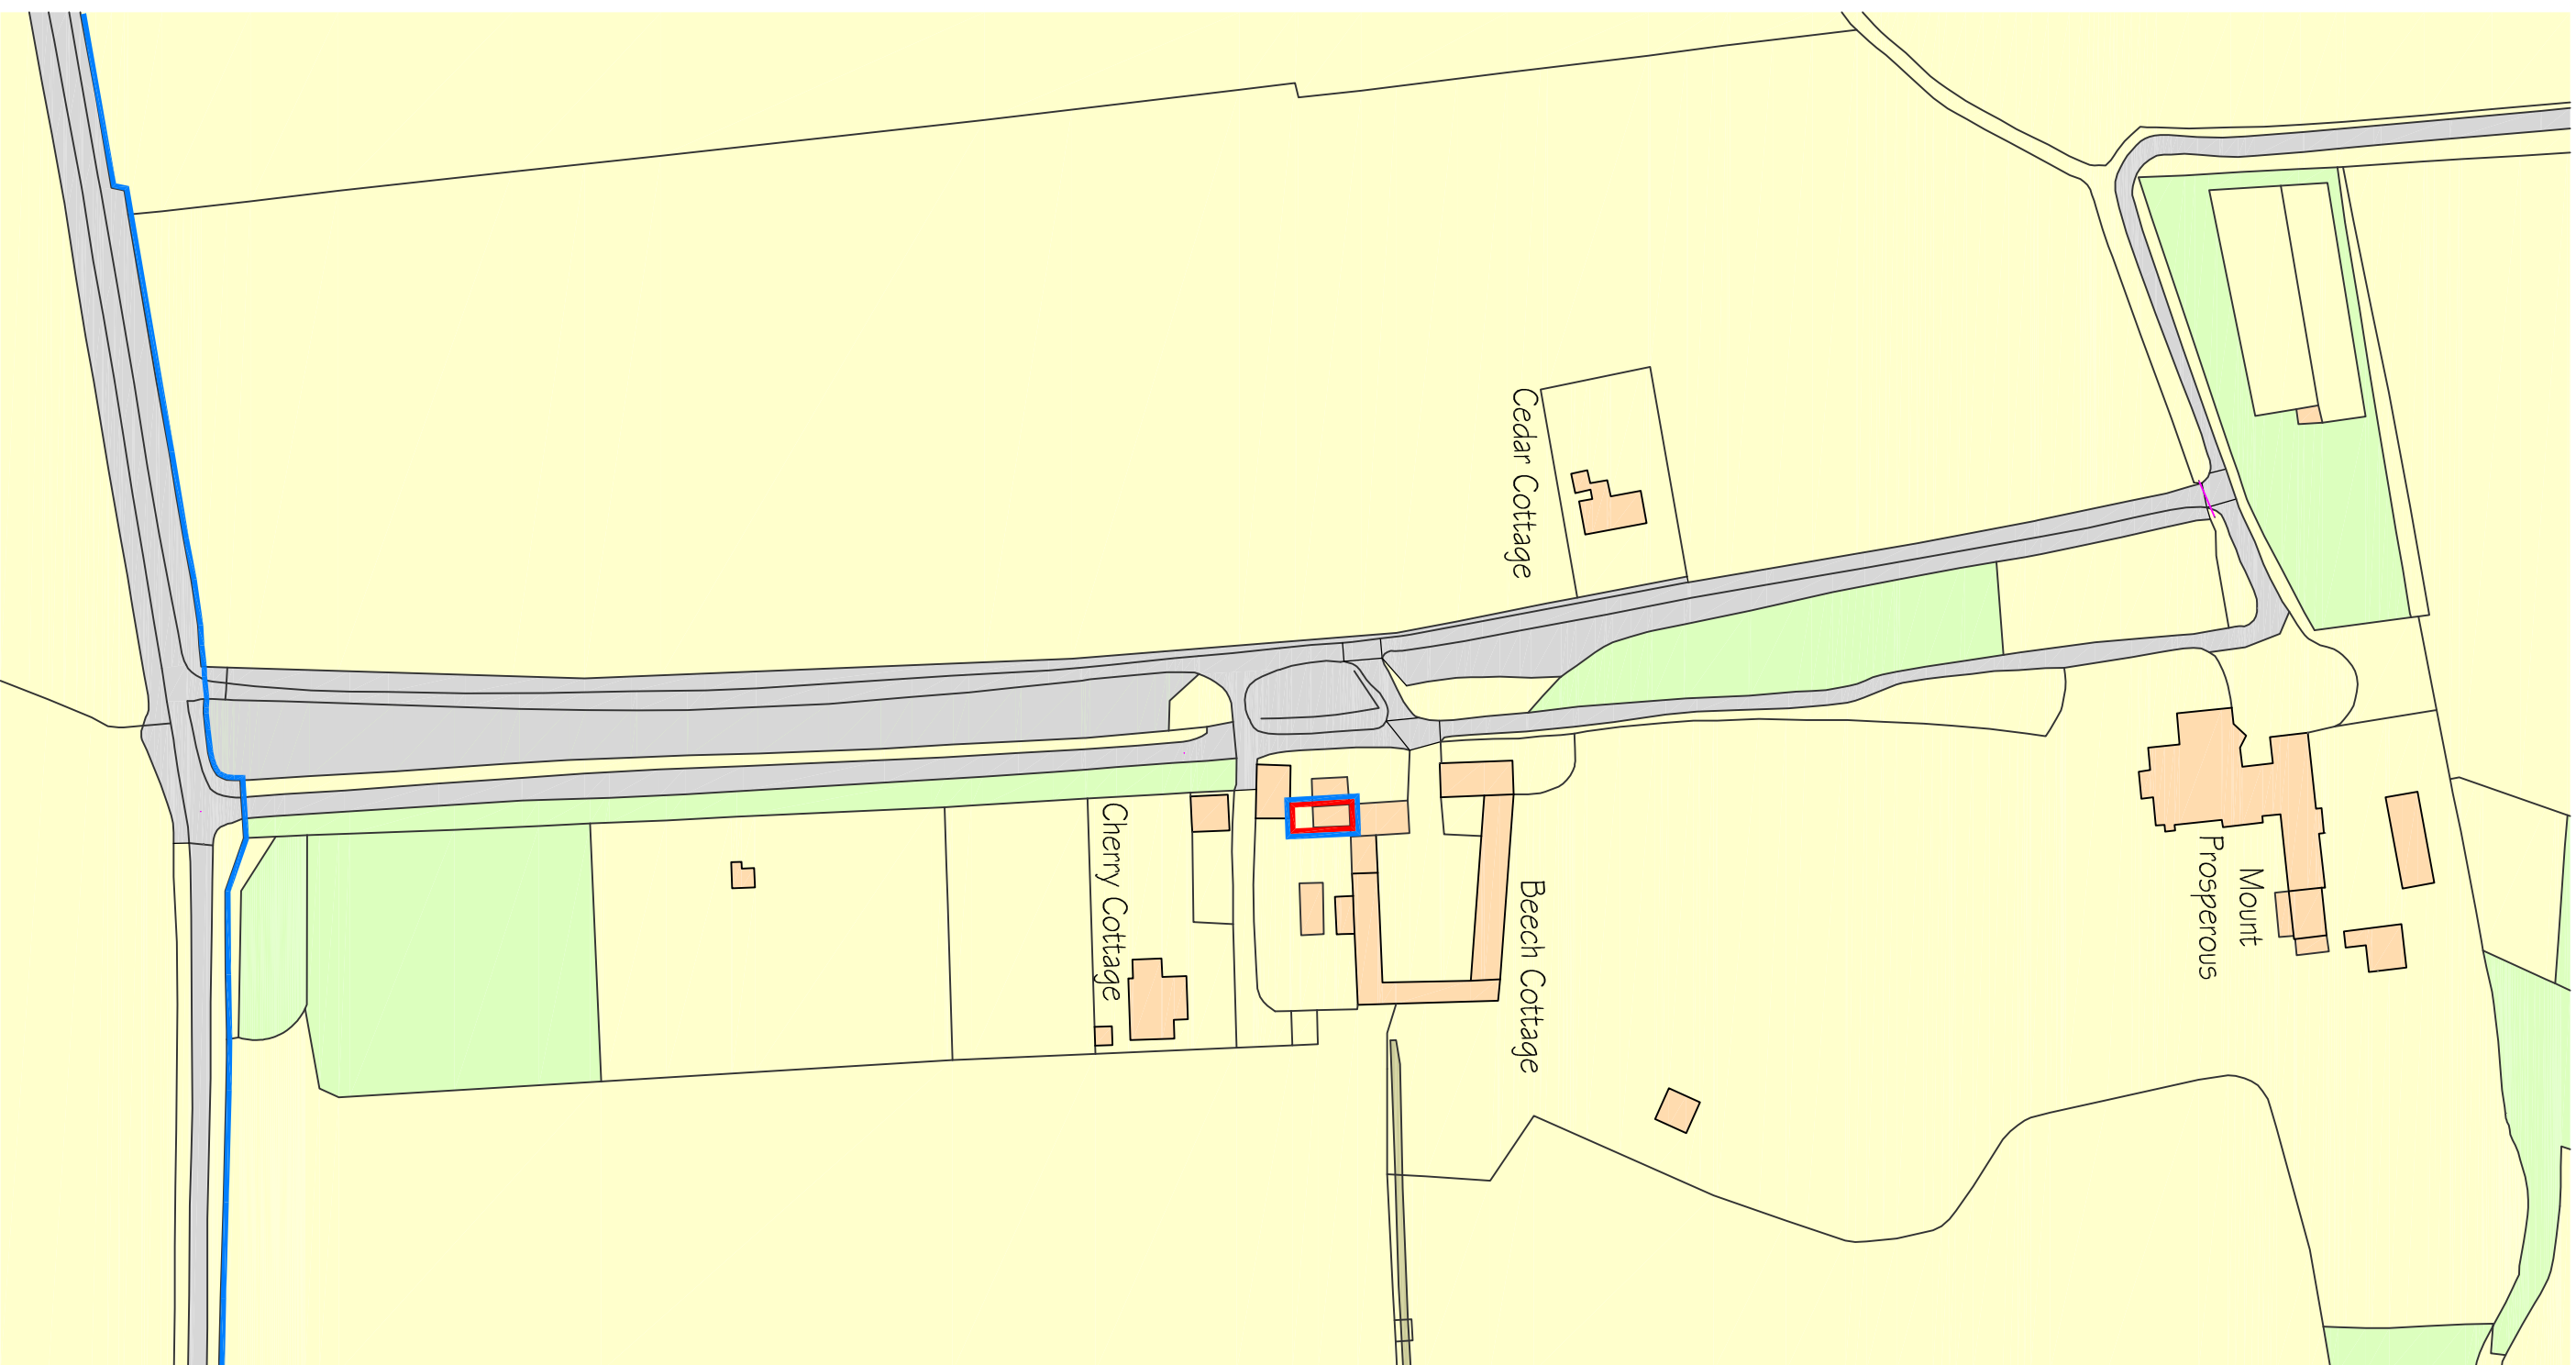

date	initial	revisions

Contractors, Sub Contractors and Suppliers are to check all relevant dimensions and levels of site and buildings before commencing any shop drawings or building work.

This drawing is copyright and may not be reproduced in any part of form without the written consent of Fowler Architecture and Planning


project

CHERRY COTTAGE (Agricultural Store)
Mount Prosperous Estate

planning

Location & Block Plan

scale	drawn by	date
1:1.250 / 1:500 @A1	LTW	Feb 25
220816-101		-
drawing no		rev

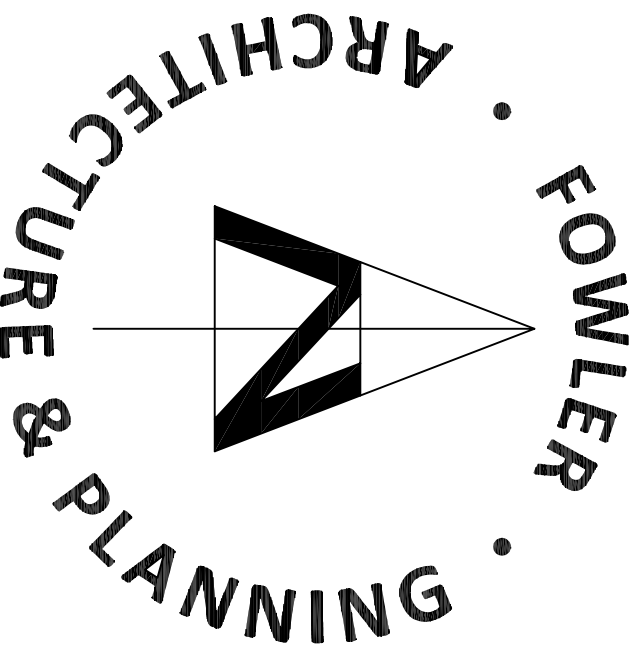

39 High Street
Pewsey
Wiltshire
SN9 5AF
tel (01672) 569444
fax (01672) 569488
enquiries@faap.co.uk