


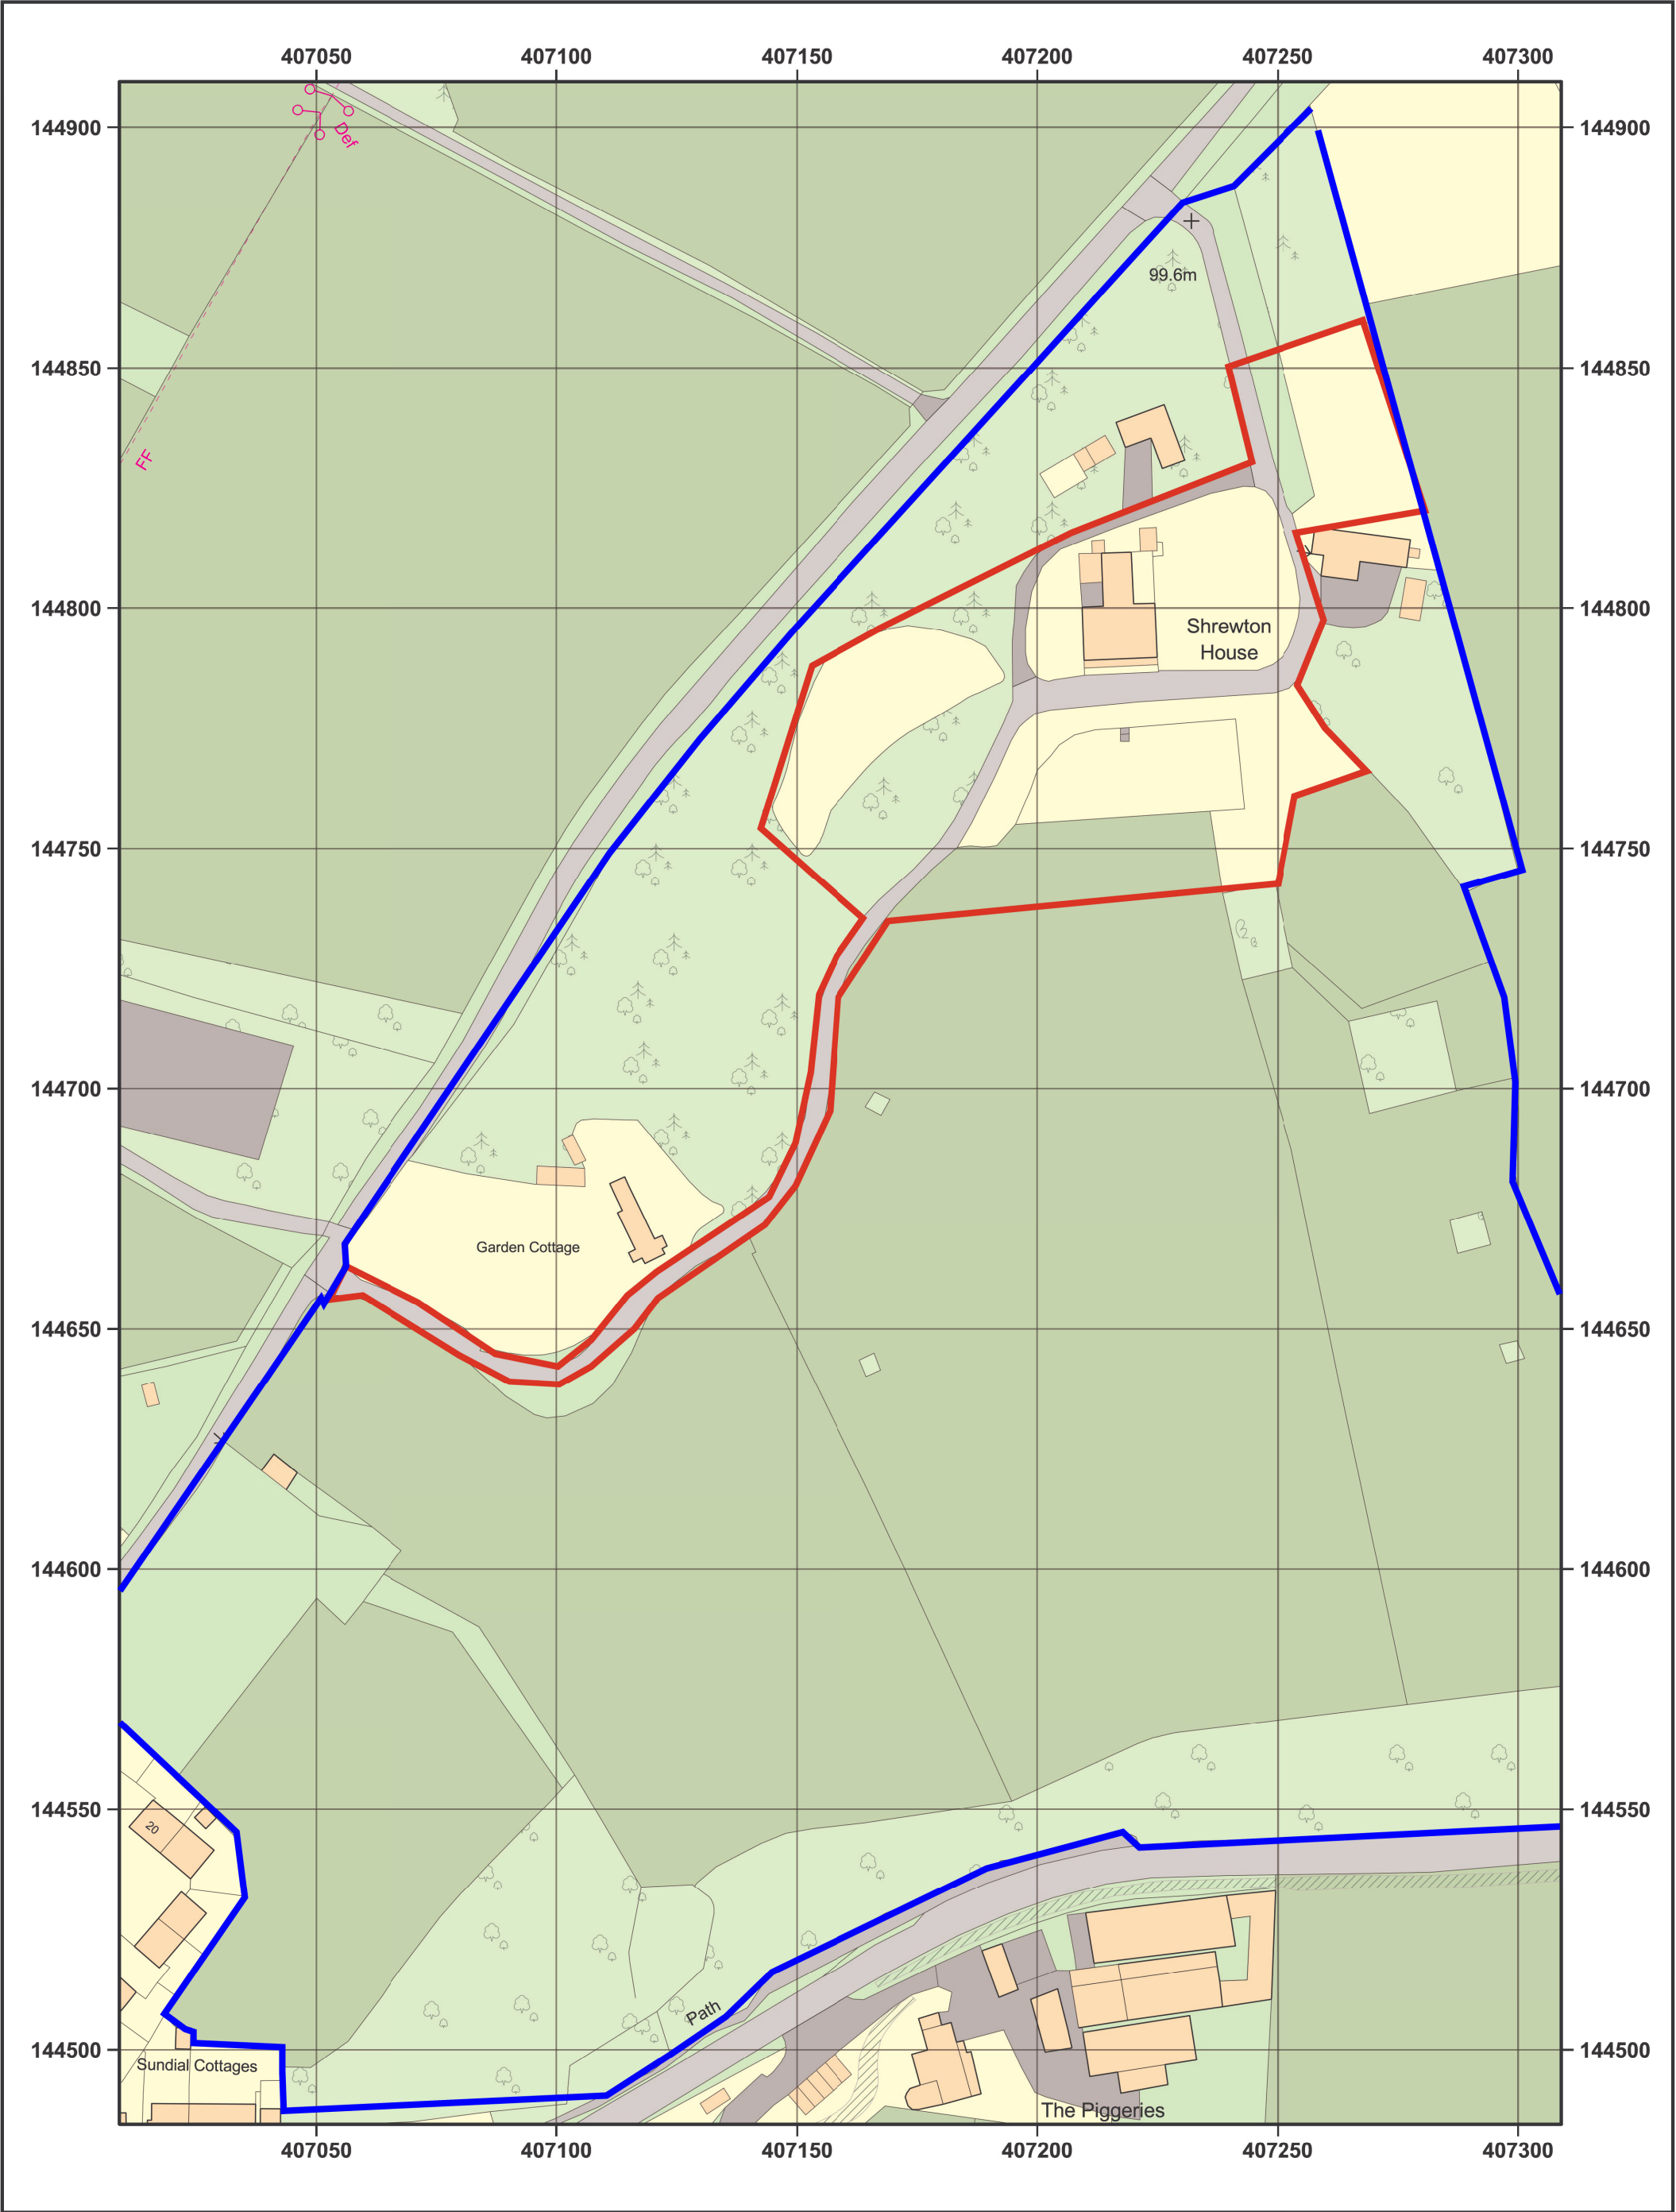

© Crown copyright and database rights 2025 OS AC0000848283. Public rights of way shown on this map have been taken from Local Authority definitive maps. The representation on this map of any other road, track or path is no evidence of the existence of a right of way.

SHREWTON HOUSE ELSTON LANE SHREWTON SALISBURY SP3 4HJ
Supplied by: www.ukmapcentre.com Product Info: www.ukmapcentre.com/location-plans-1250-scale
Production Date: 01/05/2025 Serial No: 309201
Centre Coordinates: 407159, 144697

APG/01 - Location Plan