




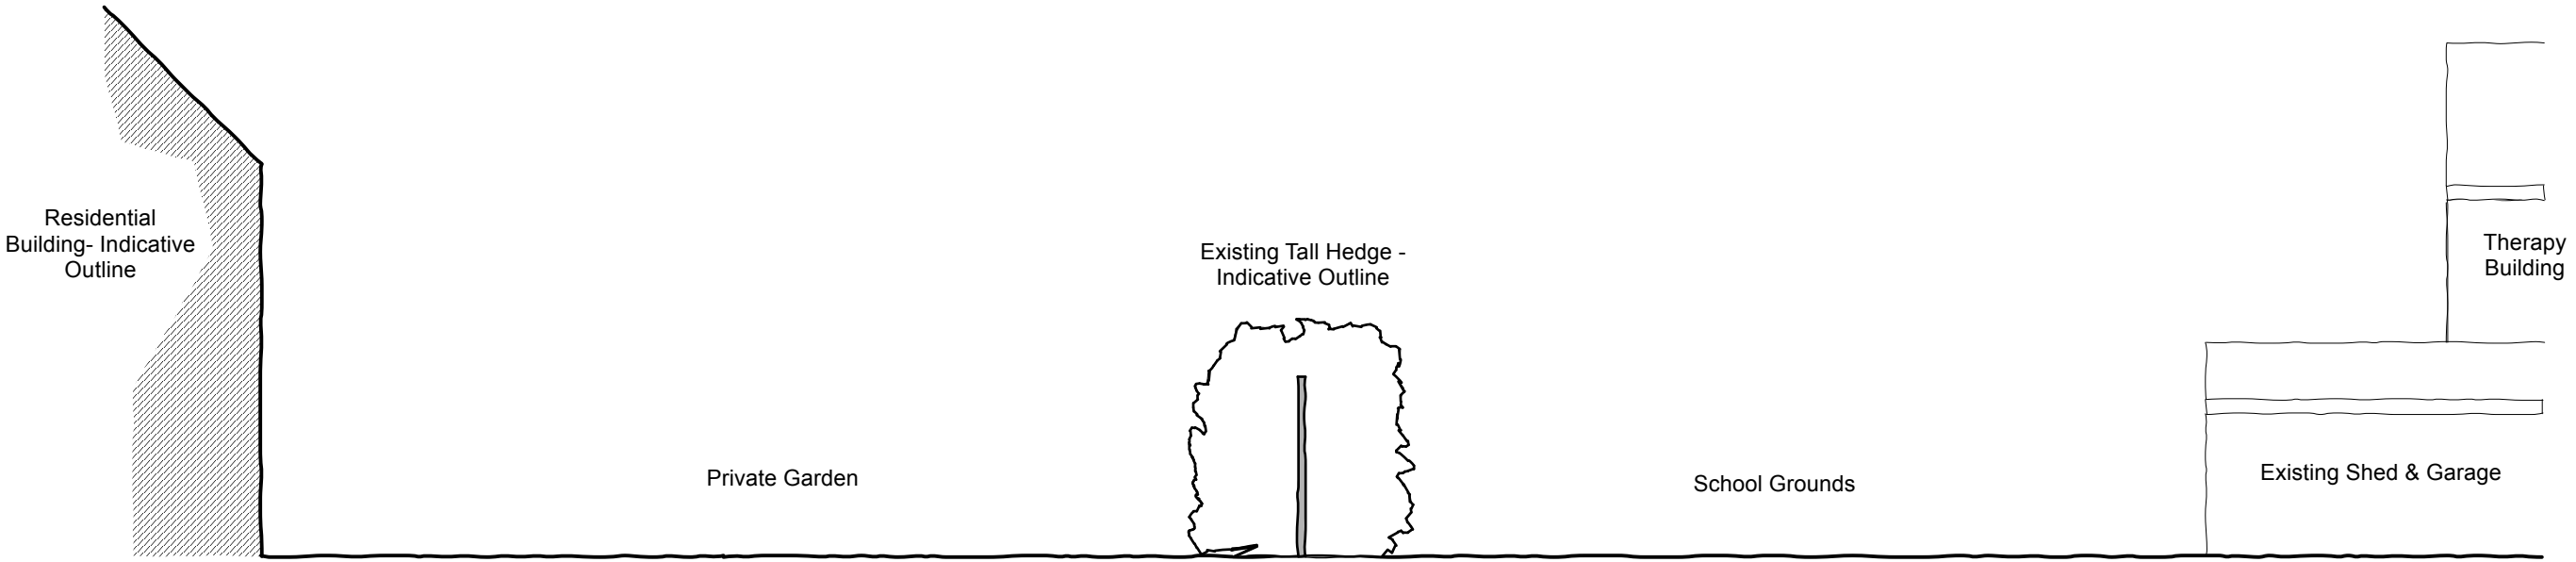

01 Existing Section A

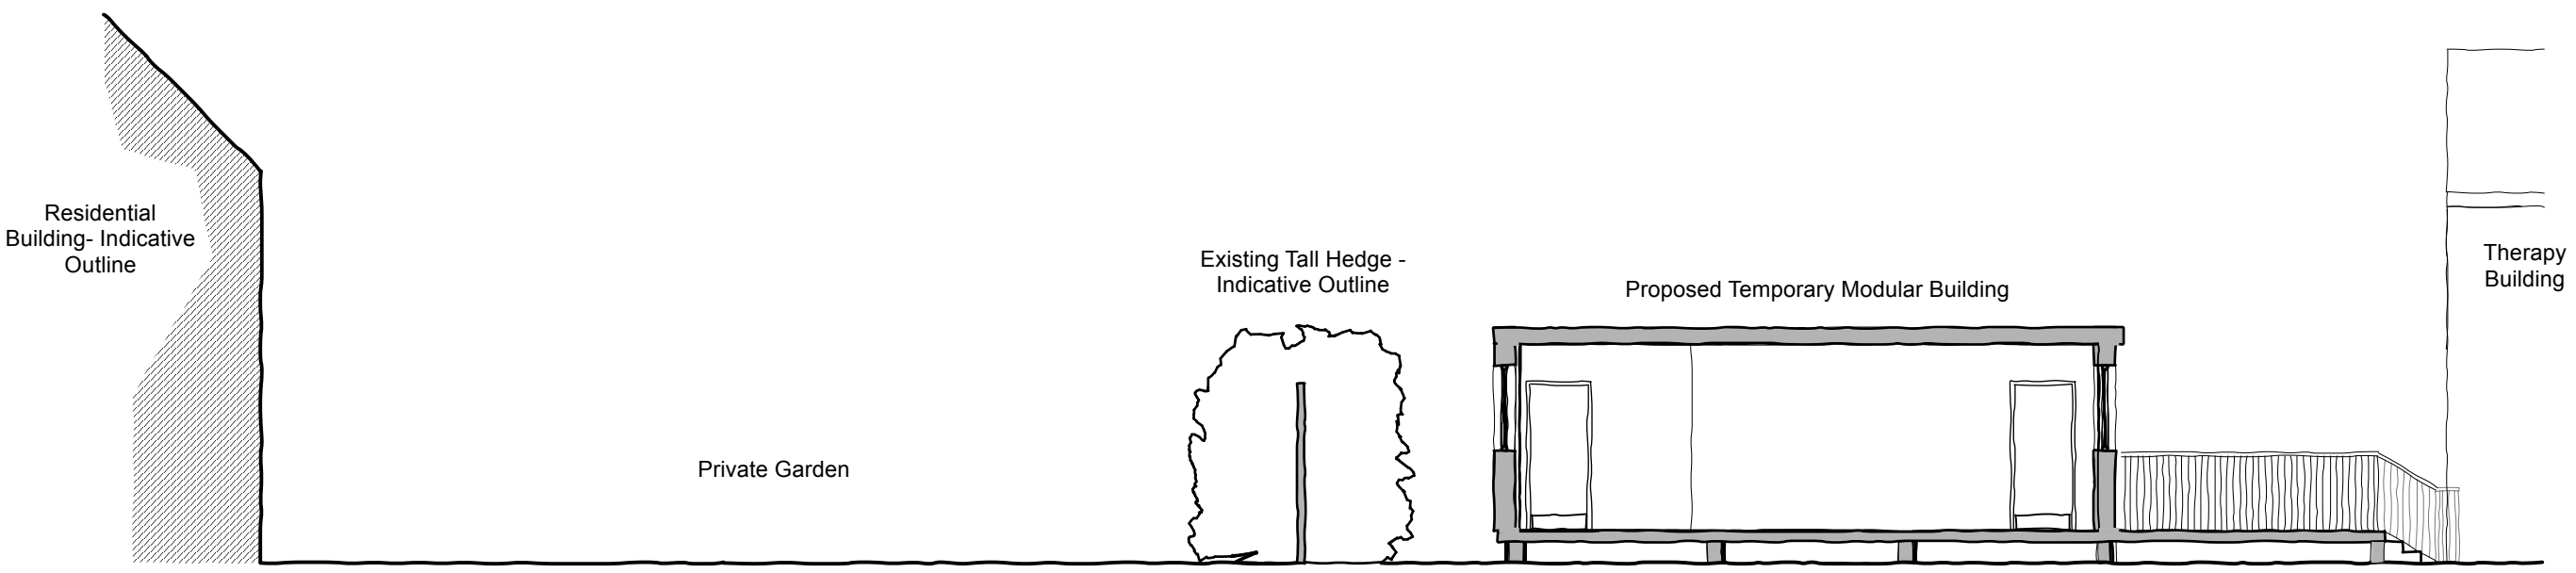

02 Proposed Section A

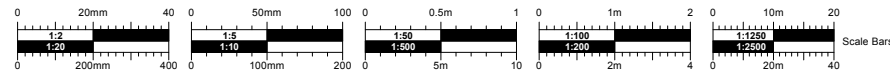

PLANNING

No.	Date	Dr/Ch	Revision Notes	Project Title Springfields School Project Client Wiltshire Council Suitability Code - Description .	Sheet Scale: 1:100 @ A3 Date: 27/03/2025 Drawn By: LW Reviewed By: HG Copyright. Check all dimensions on site. . This drawing is only to be used on the site for which designed.	Sheet No. Project ID - Originator - Volume - Level - Type - Role - Number 2135A-CMS-XX-XX-DR-A-PL16 Sheet Title Existing and Proposed Cross Section 26 Martingate, Corsham, Wiltshire, SN13 0HL, Web: www.cms-group.co, Tel: 01249 701333	Rev	CMS Architects
-----	------	-------	----------------	---	--	---	--------------------------------------	--