



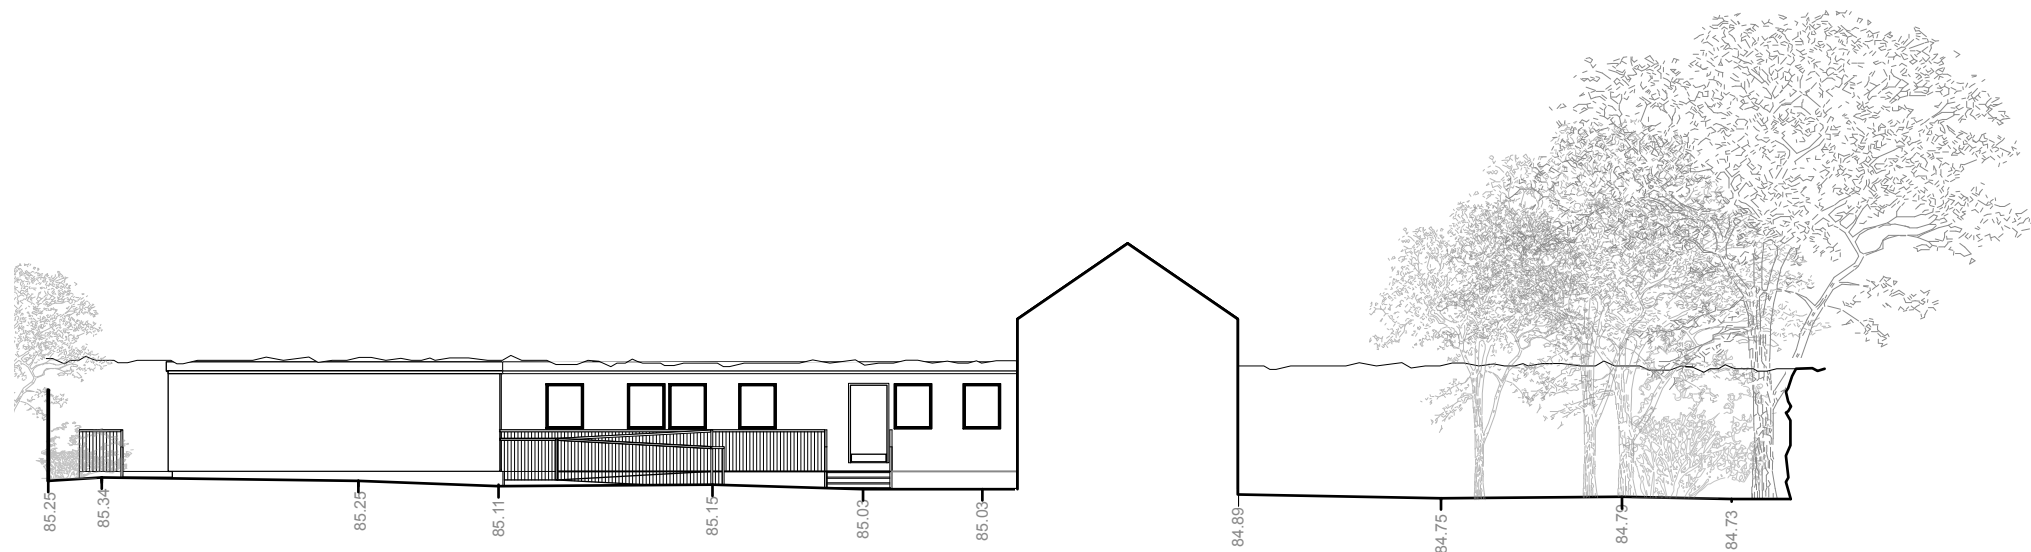


Elevation D
Datum Level 82.00



Elevation C
Datum Level 82.00

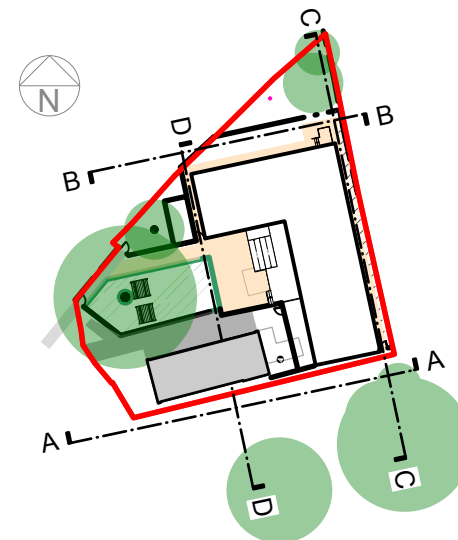

1:1000 Key Plan

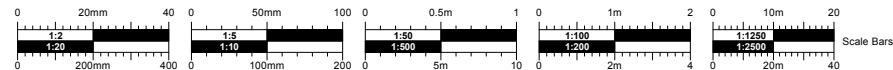

PLANNING

No.	Date	Dr/Ch	Revision Notes	Project Title	Sheet Scale:	Sheet No.	Rev	CMS Architects
				Springfields School	1:200 @ A3	2135A-CMS-XX-XX-DR-A-PL15		
				Project Client	Date: 25/04/2025	Project ID - Originator - Volume - Level - Type - Role - Number		
				Wiltshire Council	Drawn By: LW	Sheet Title		
				Suitability	Reviewed By: HG	Proposed Elevations C & D		
				Code - Description		26 Martingate, Corsham, Wiltshire, SN13 0HL, Web: www.cms-group.co, Tel: 01249 701333		
				.	Copyright. Check all dimensions on site. This drawing is only to be used on the site for which designed.			