



PROPOSED MATERIALS:

External Walls: painted
Roof: Grey waterproof roofing membrane
Rain Water Goods: Black UPVC
Windows: White UPVC

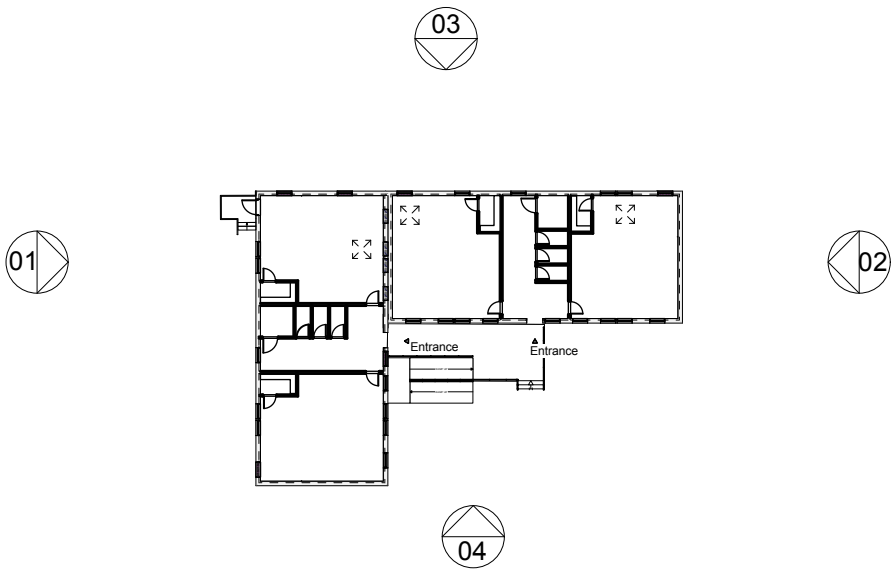


1:500 Key Plan

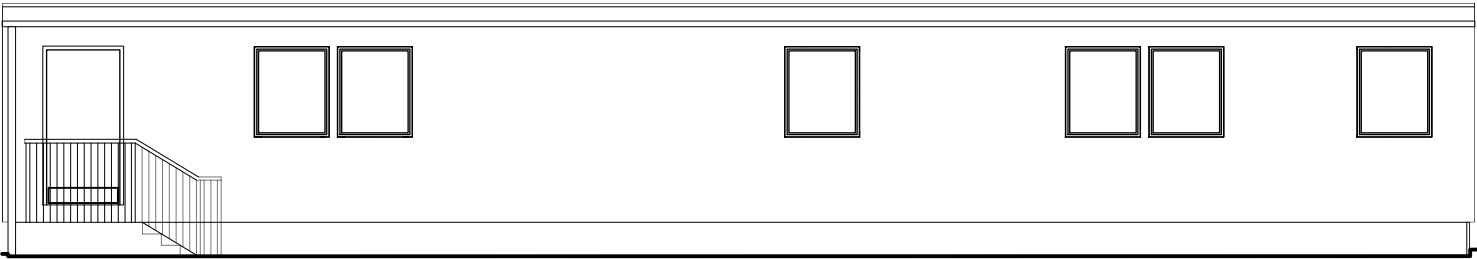


Elevation 1




Elevation 2

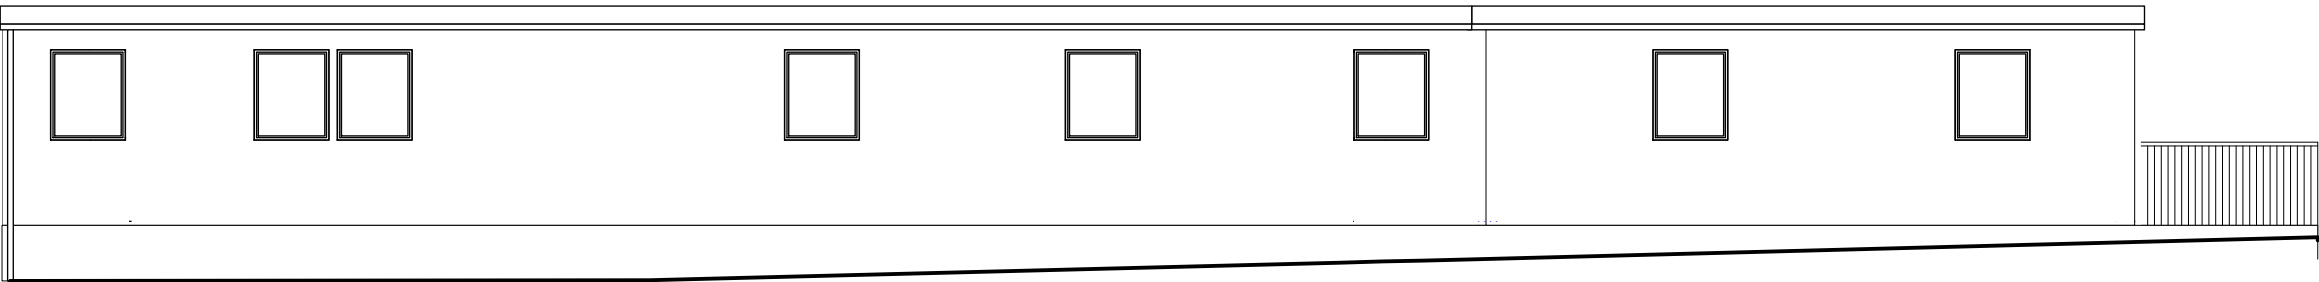

Elevation 3

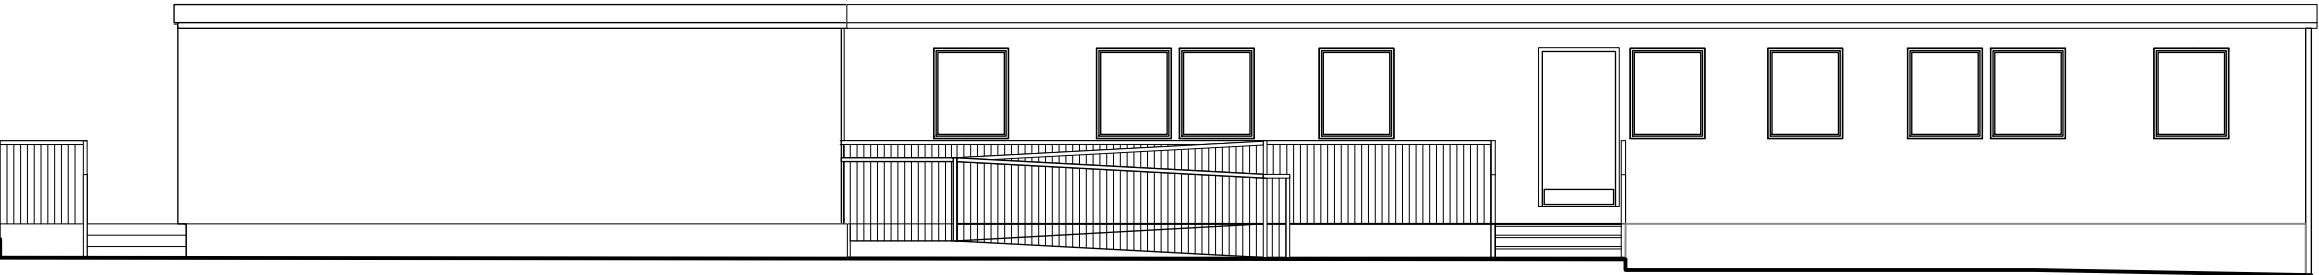

Elevation 4

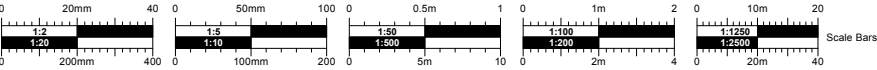

PLANNING

No.	Date	Dr/Ch	Revision Notes	Project Title Springfields School Project Client Wiltshire Council Suitability Code - Description .	Sheet Scale: 1:100 @ A3 Date: 25/04/2025 Drawn By: LW Reviewed By: HG Copyright. Check all dimensions on site. . This drawing is only to be used on the site for which designed.	Sheet No. Project ID - Originator - Volume - Level - Type - Role - Number 2135A-CMS-XX-XX-DR-A-PL17 Sheet Title Proposed Elevations 26 Martingate, Corsham, Wiltshire, SN13 0HL, Web: www.cms-group.co, Tel: 01249 701333	Rev	CMS Architects
-----	------	-------	----------------	--	--	--	---------------------------	--