

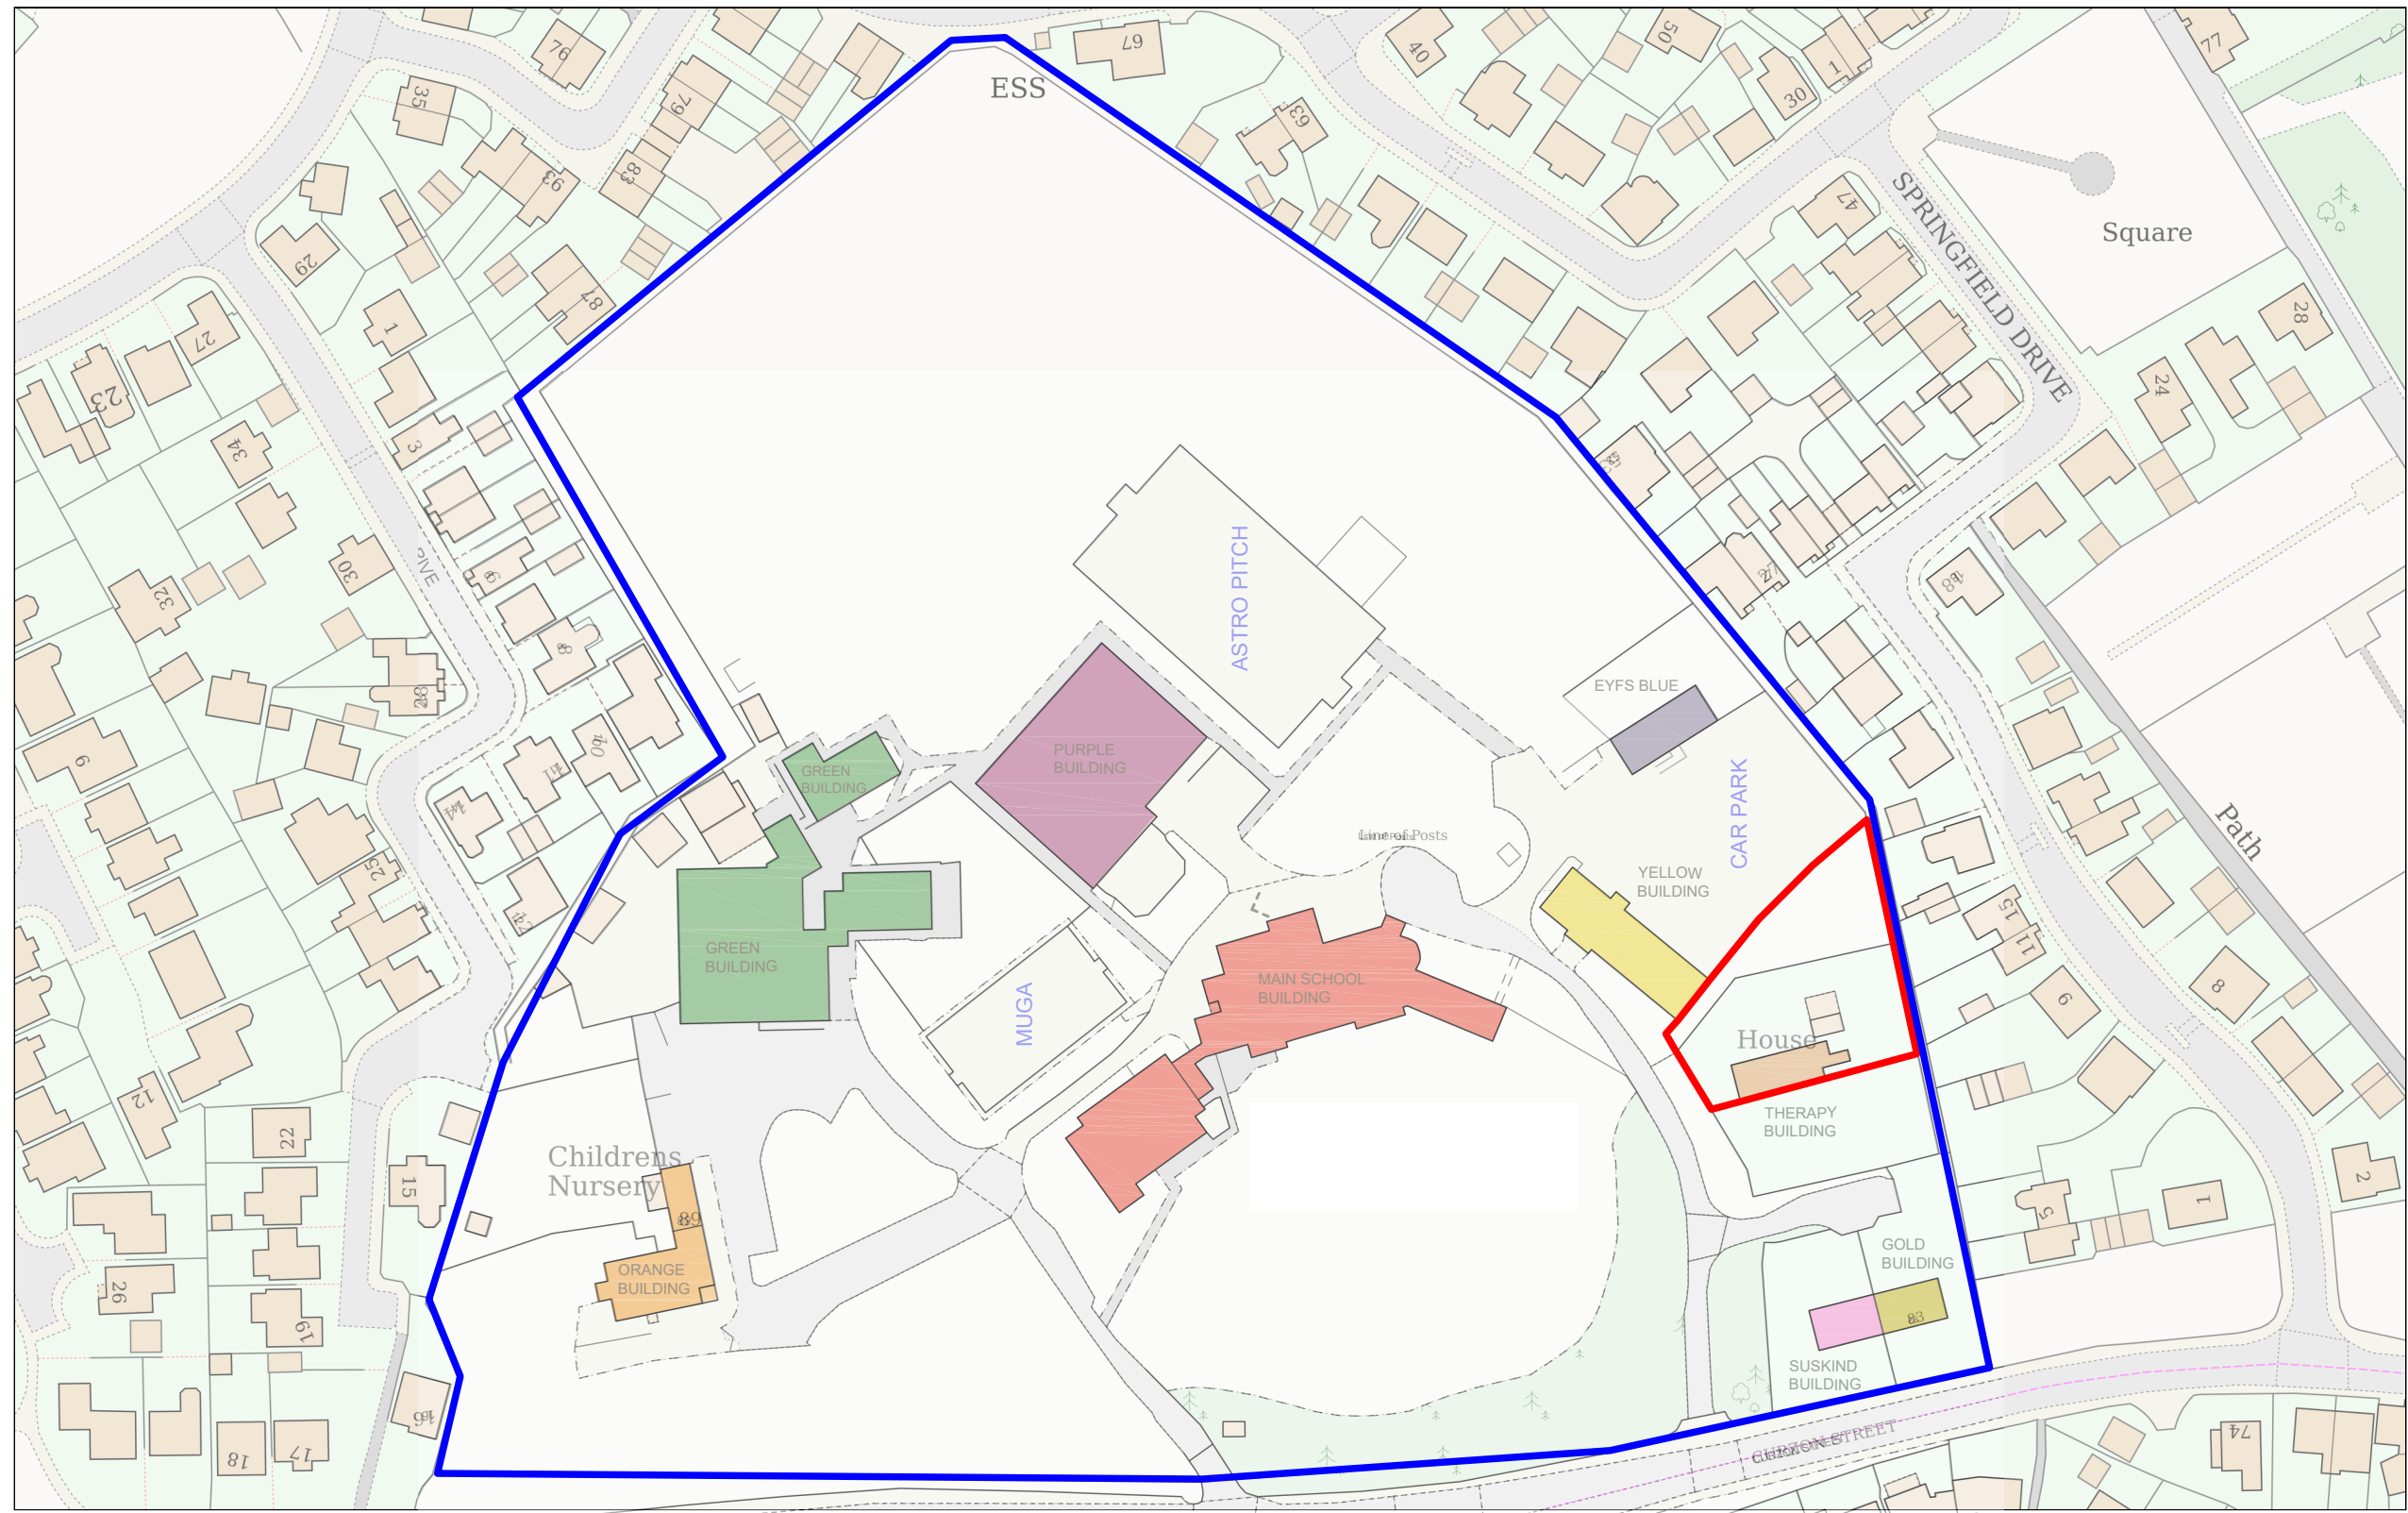


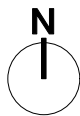

— Site Boundary: 48,067m²

— Proposed Temporary Modular Building Location: 1,218m²

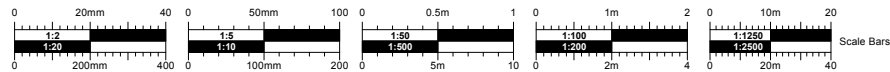

PLANNING

No.	Date	Dr/Ch	Revision Notes
-----	------	-------	----------------

Project Title Springfields School
Project Client Wiltshire Council
Suitability Code - Description

Sheet Scale: 1:1250 @ A3
Date: 02/04/2025
Drawn By: HG
Reviewed By: PR

Copyright. Check all dimensions on site.
This drawing is only to be used on the site for which designed.

Sheet No. Project ID - Originator - Volume - Level - Type - Role - Number 2135A-CMS-XX-XX-DR-A-L-01
Sheet Title Location Plan

26 Martingate, Corsham, Wiltshire, SN13 0HL, Web: www.cms-group.co, Tel: 01249 701333

Rev

