
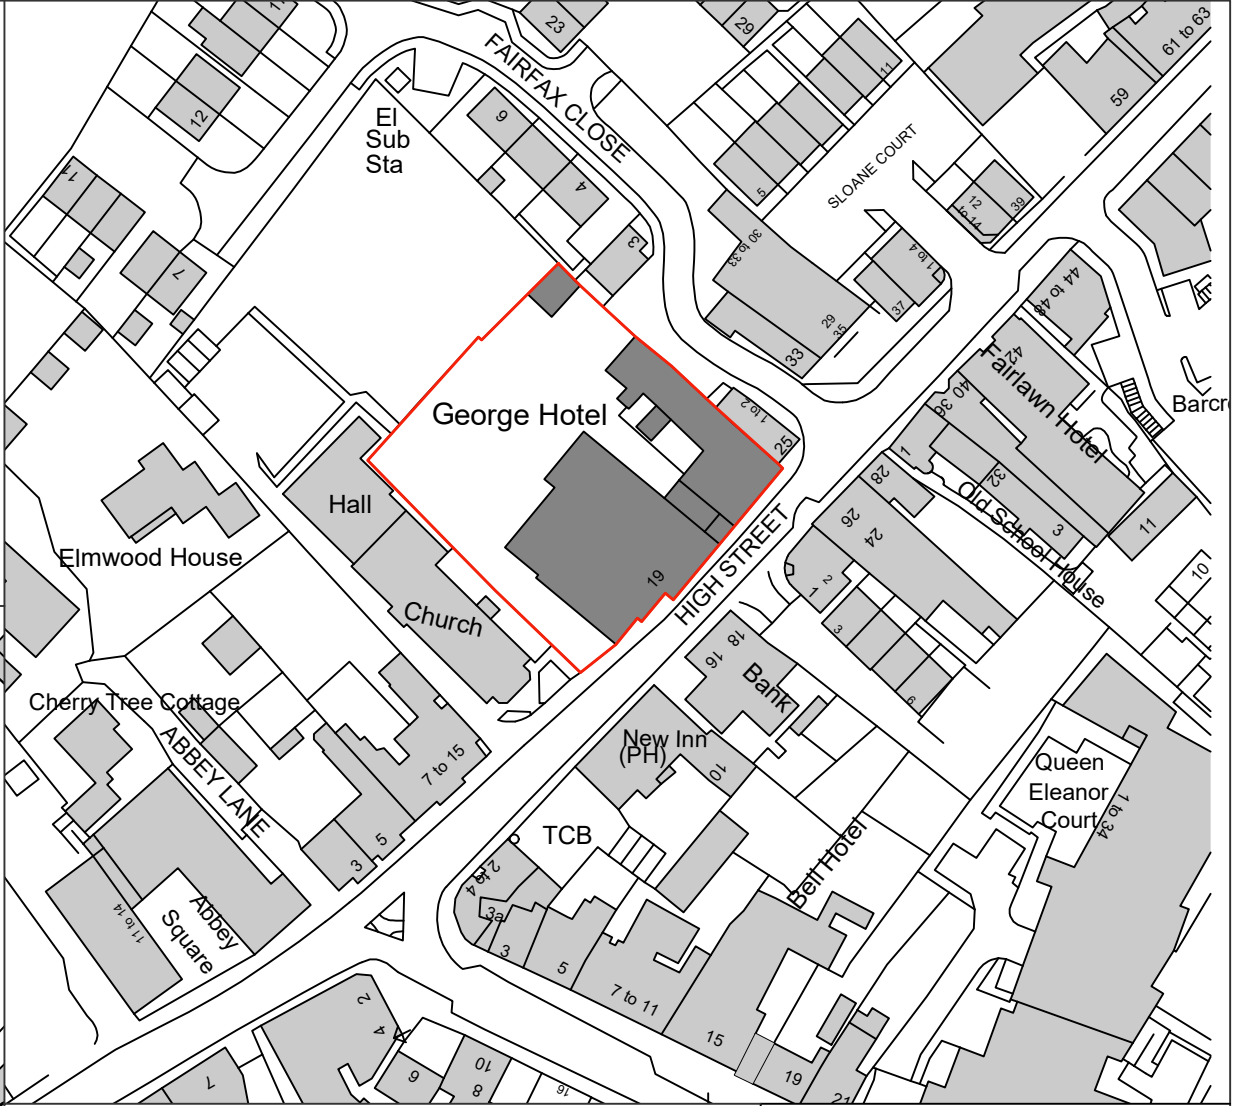
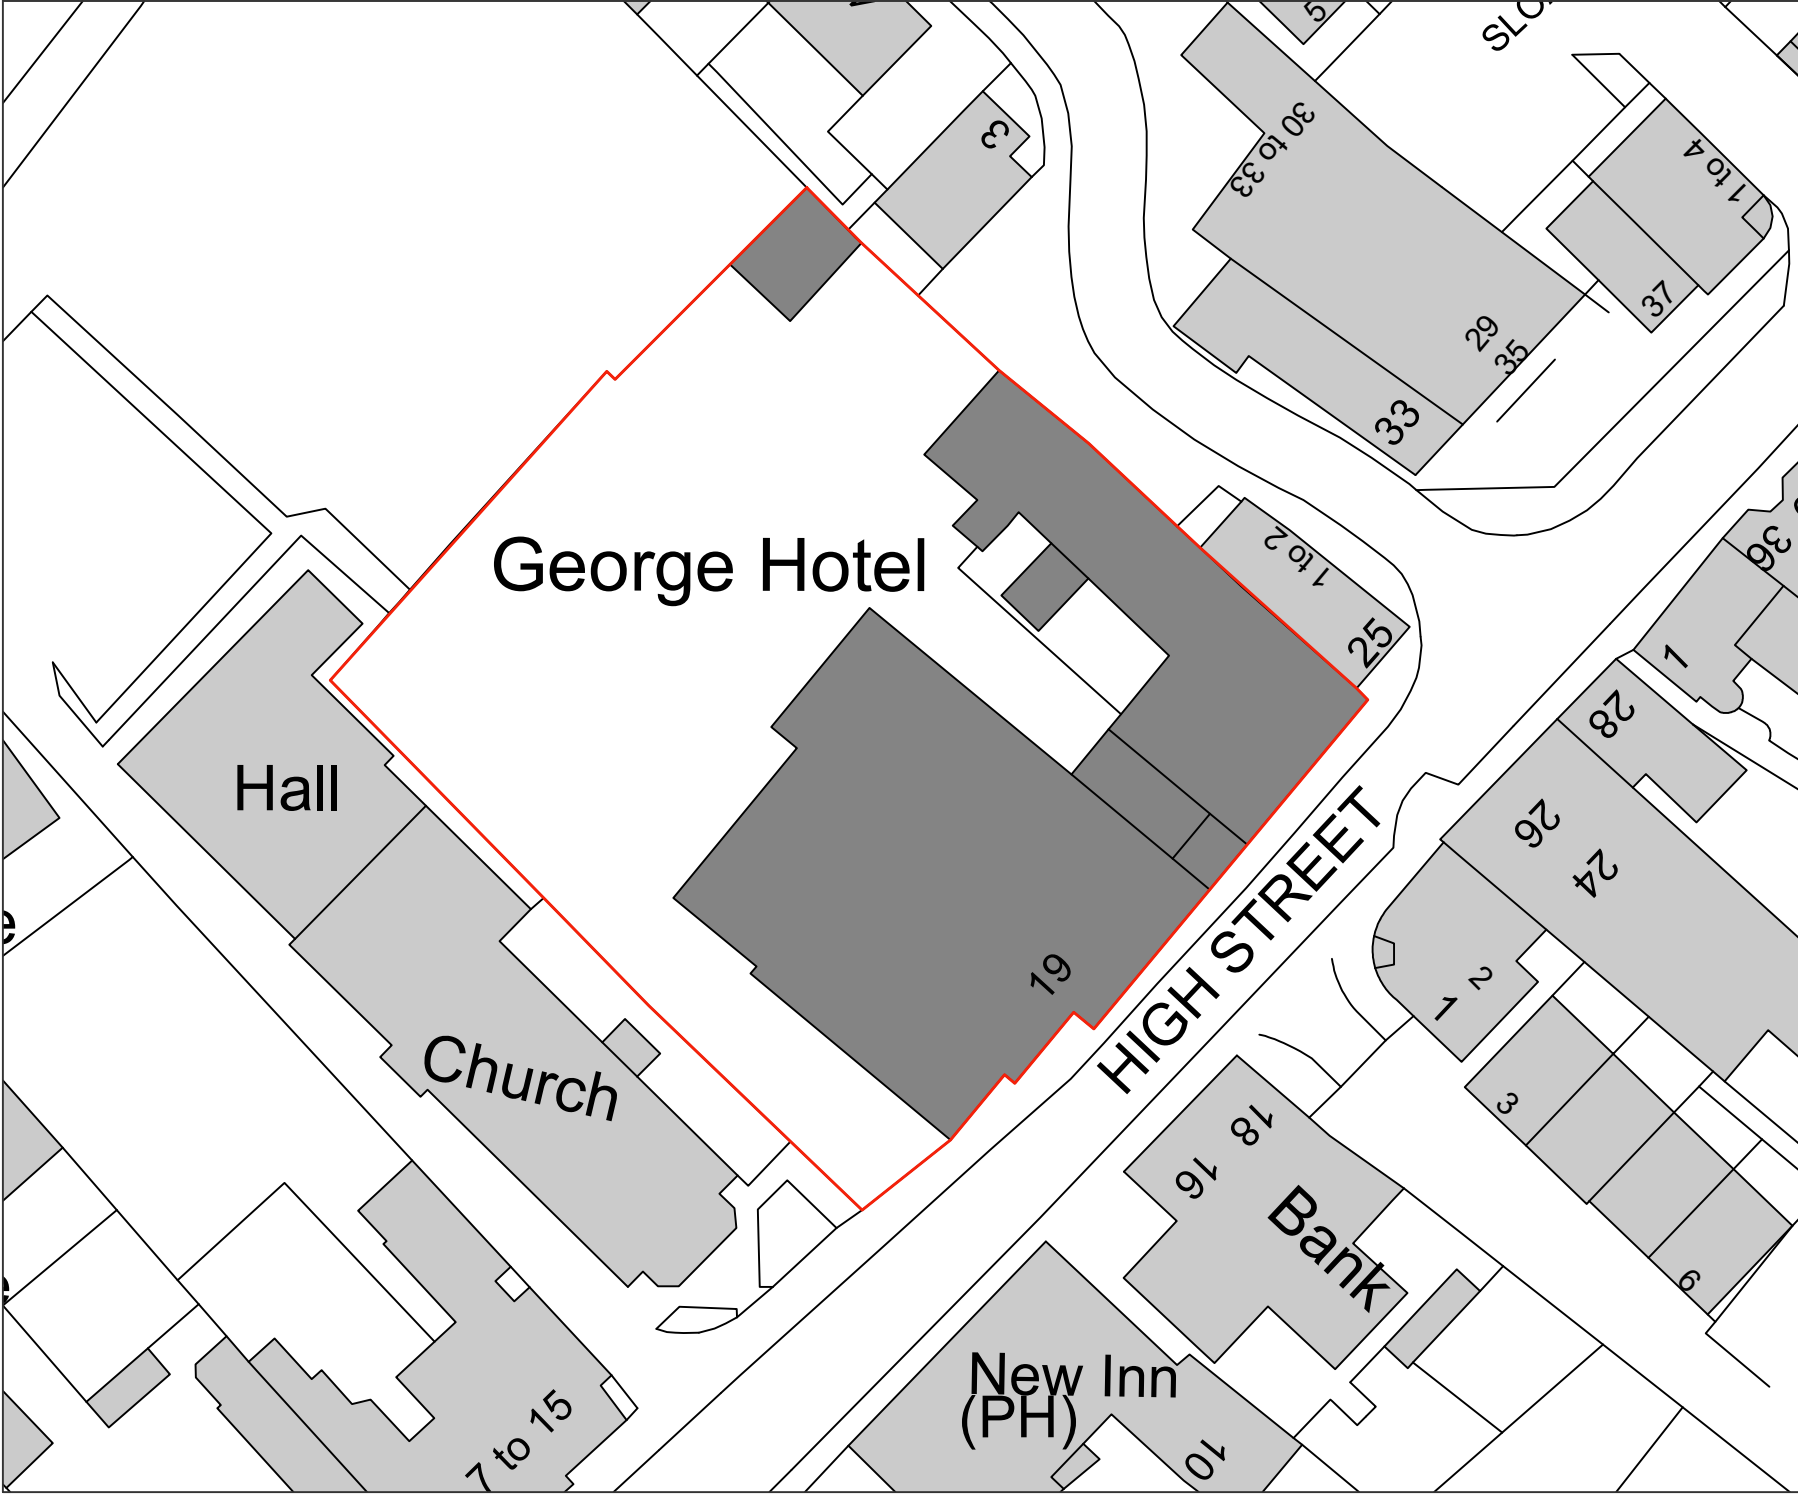


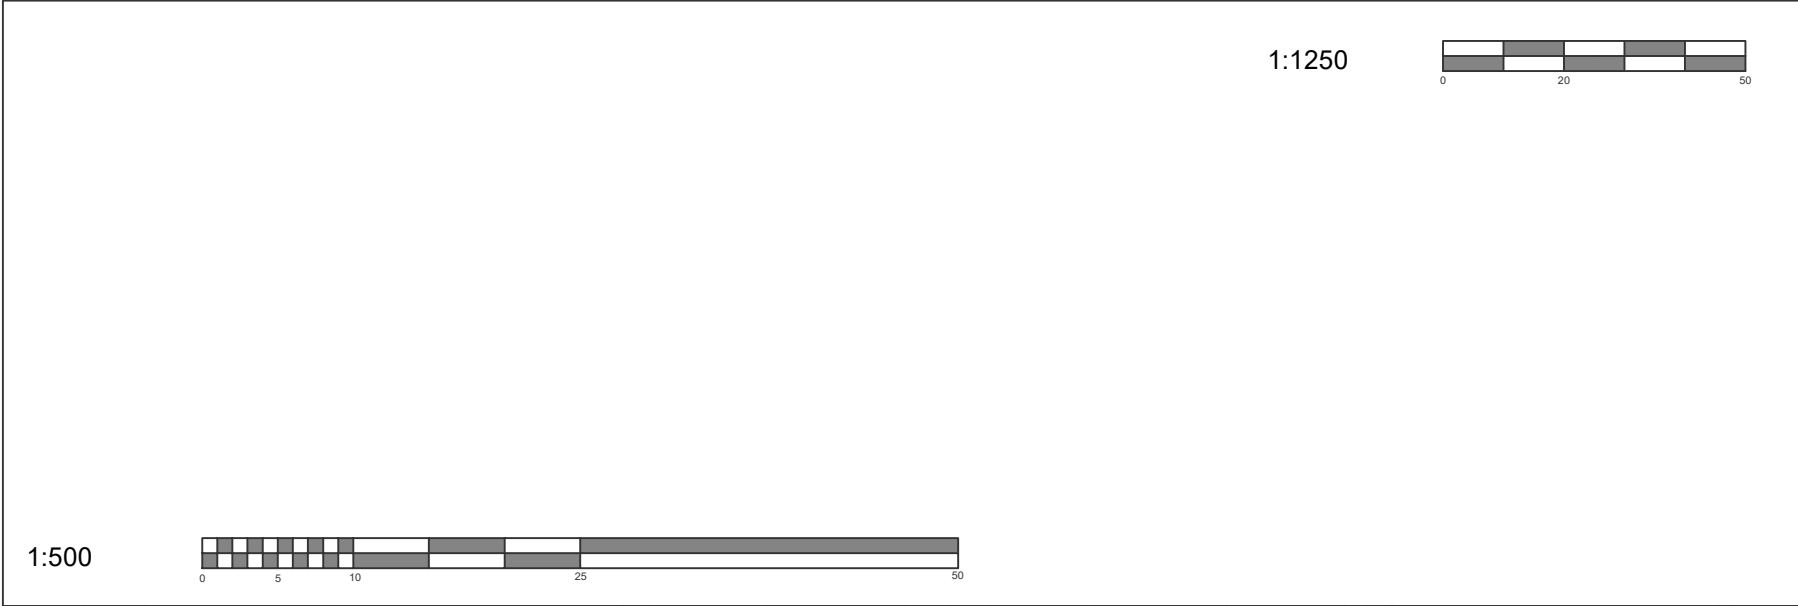

The George Hotel, 19 High Street, Amesbury, SP4 7ET

Site Plan

1:500 @ A3 1:1250 @ A3	AS	May 2025
	24905-Loc	Revision: -

H B Historic Building
A S Advisory Service