




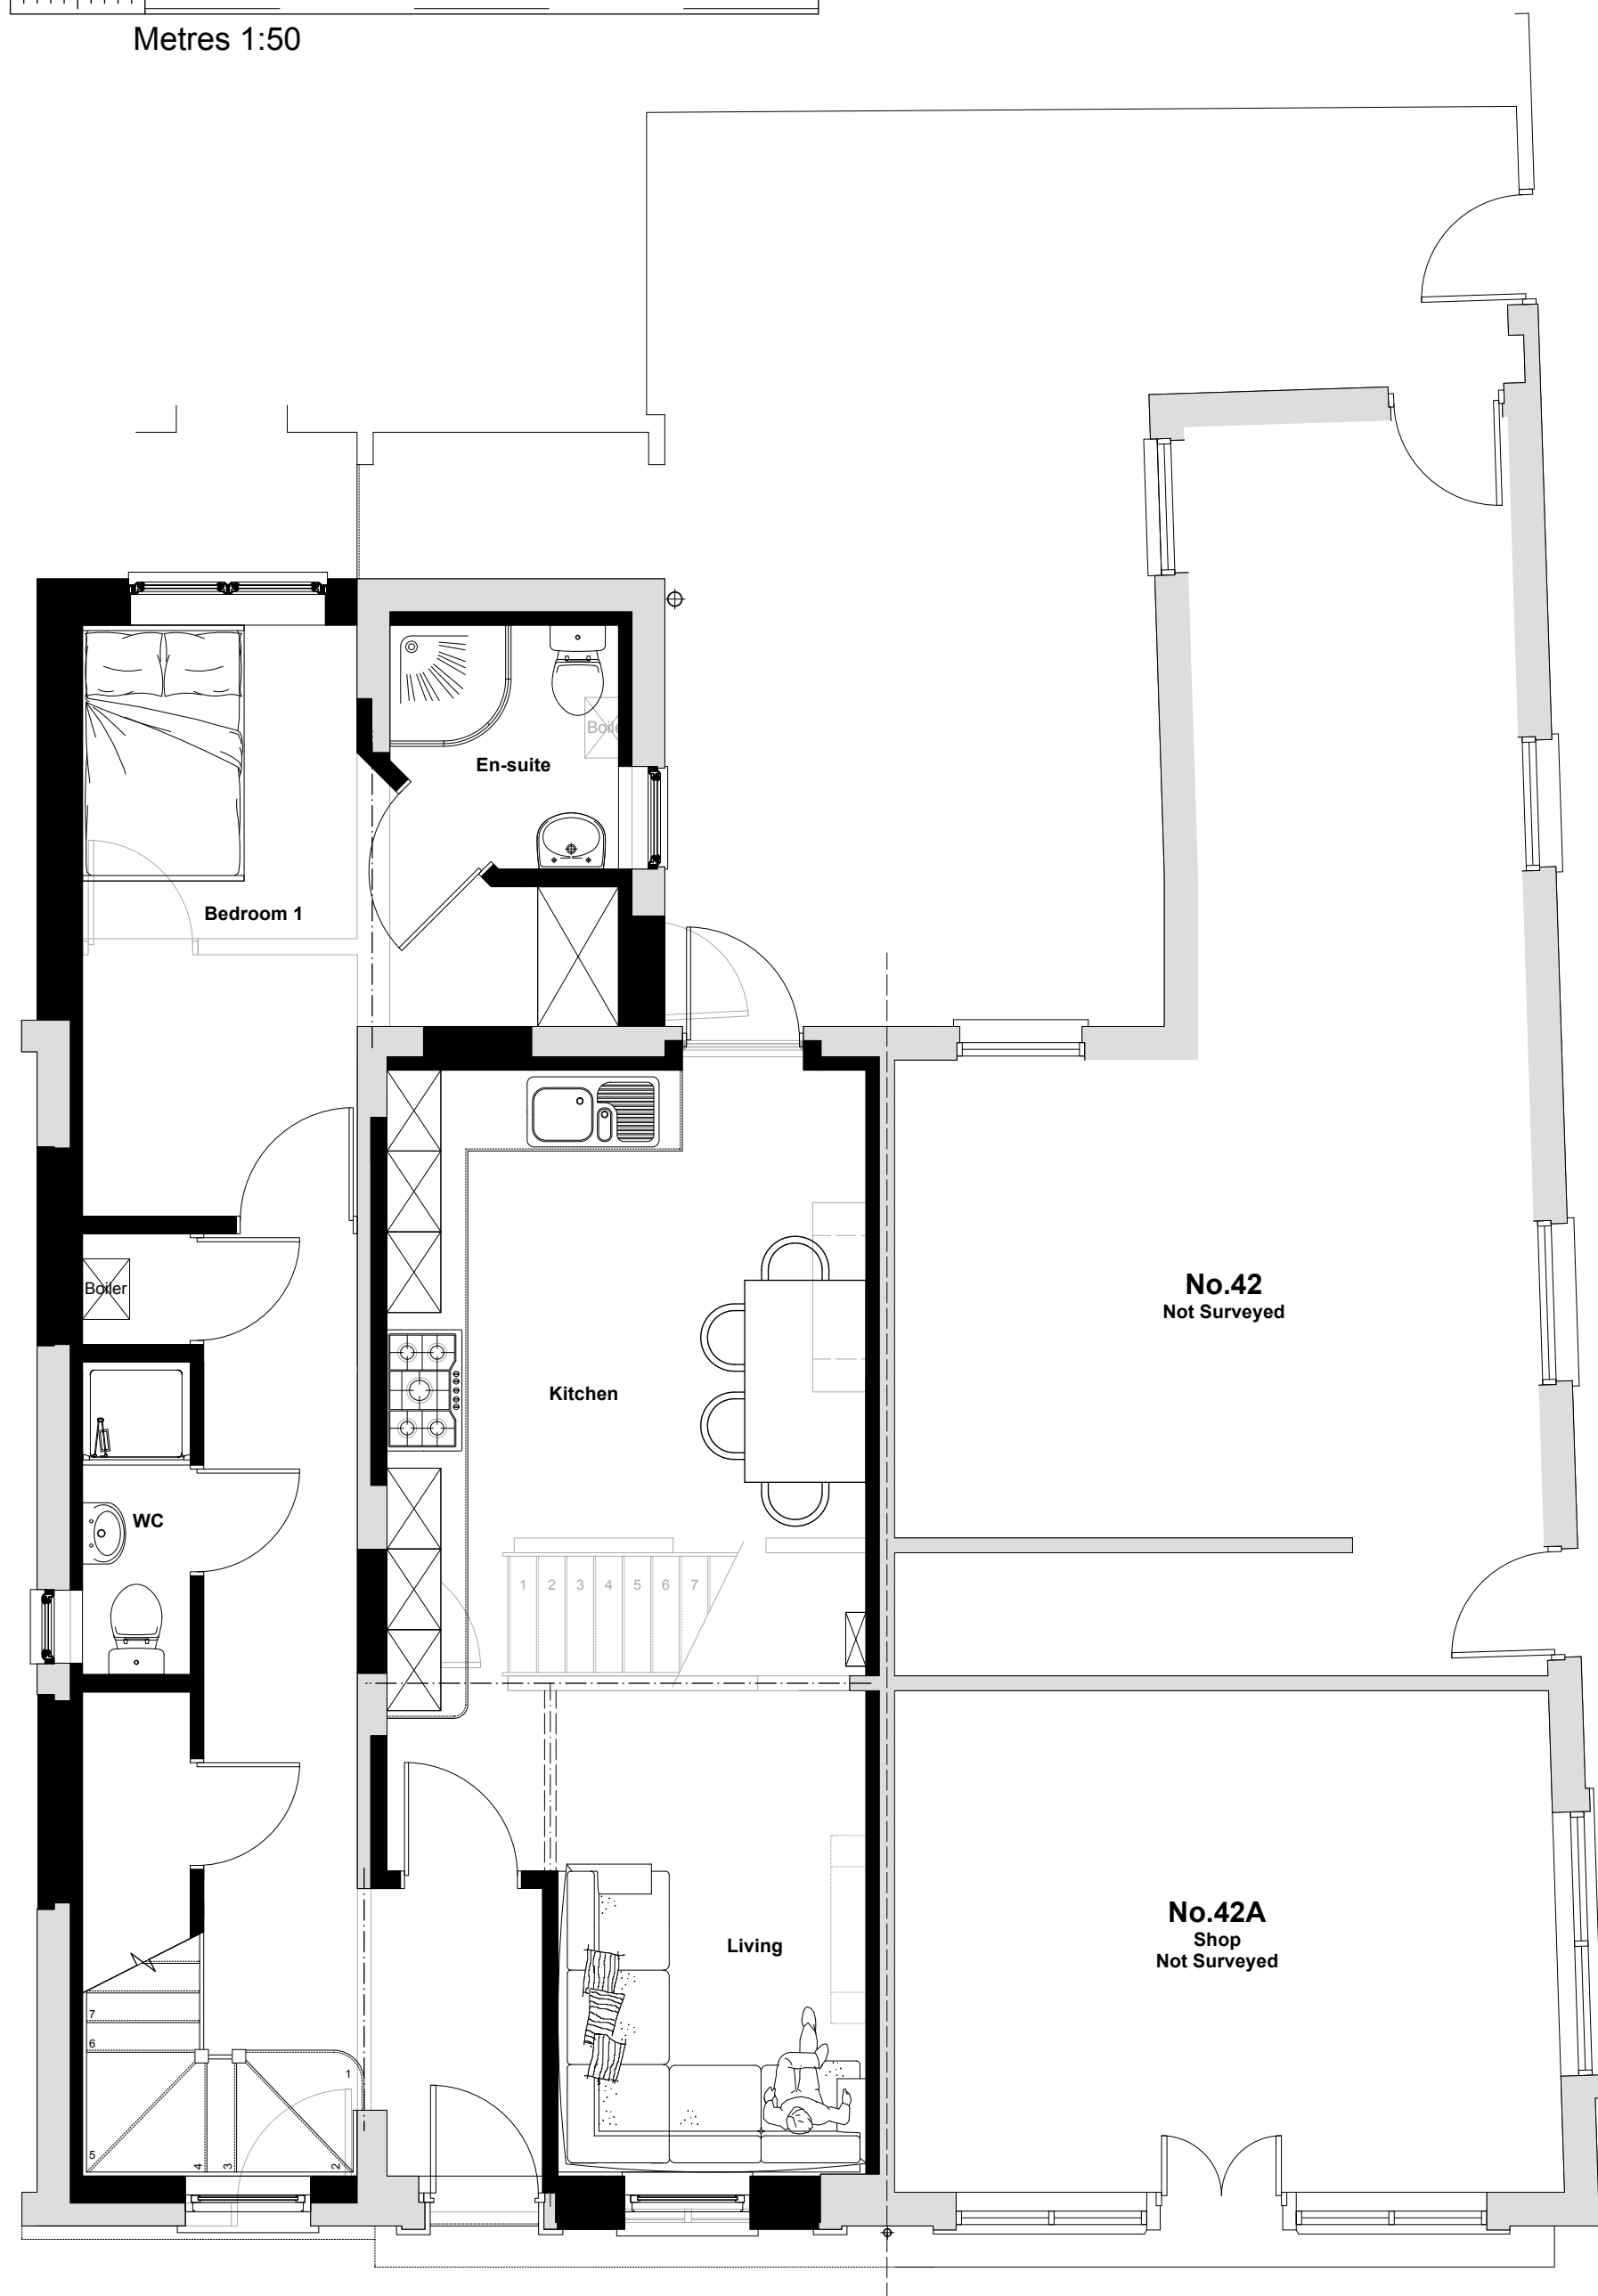

PLN 01 Proposed GF Plan
1:50

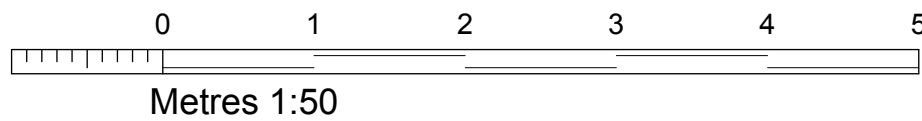


PLN 02 Proposed FF Plan
1:50

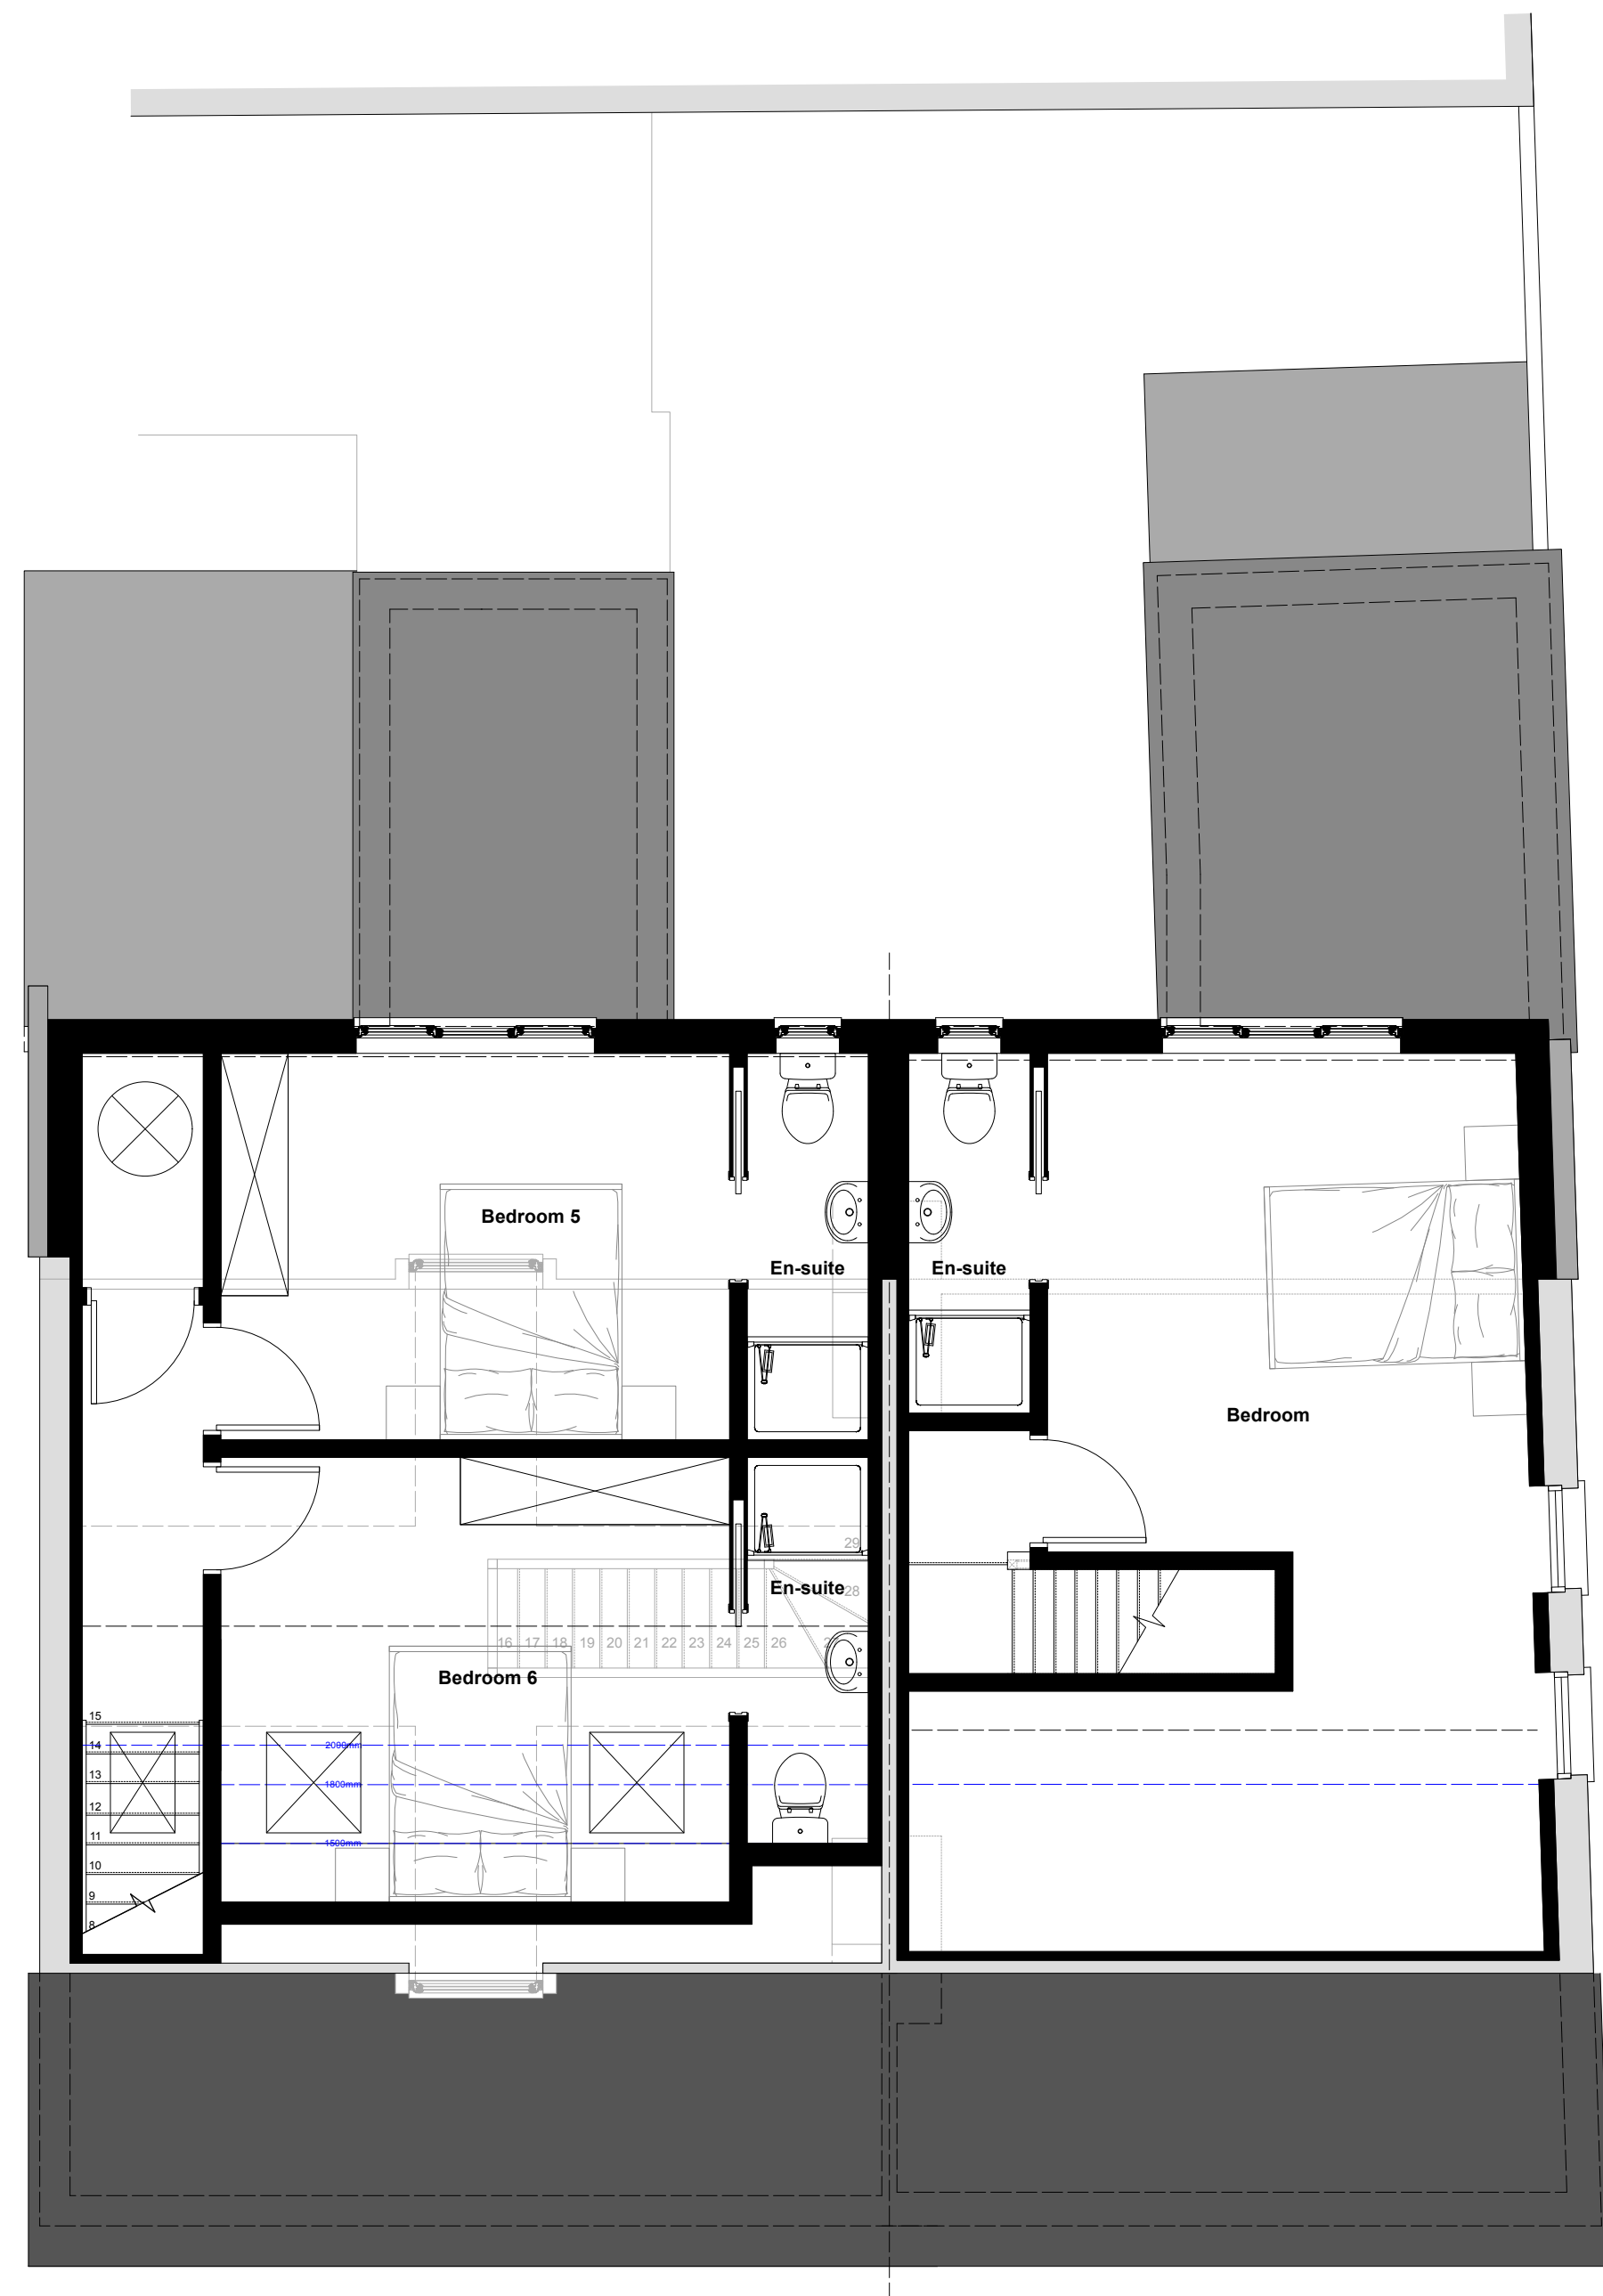

PLN 03 Proposed SF Plan
1:50



ELV 01 Proposed N Elevation
1:100

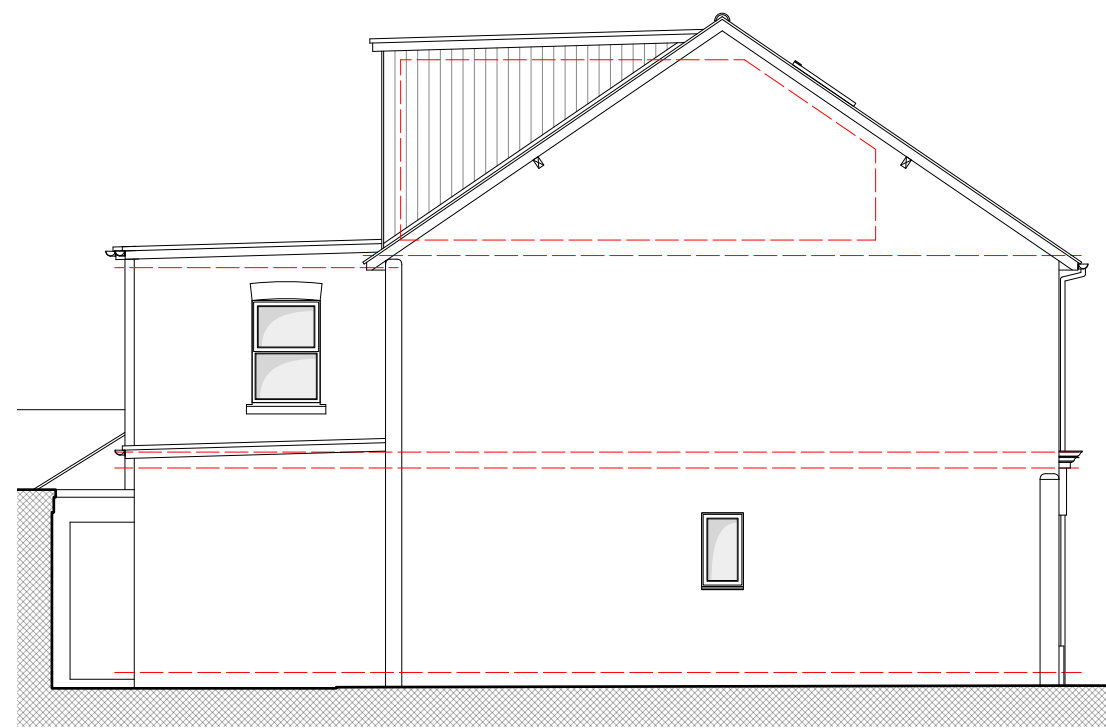


ELV 02 Proposed E Elevation
1:100 (No.44)




ELV 03 Proposed S Elevation
1:100



ELV 04 Proposed W Elevation
1:100 (No.42)

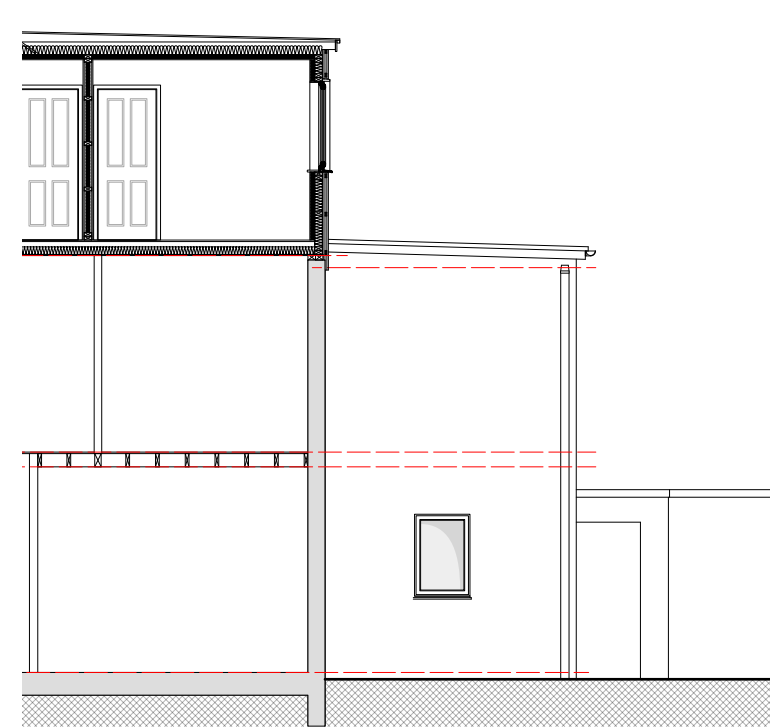

ELV 05 Proposed W Elevation
1:100 (No.44)

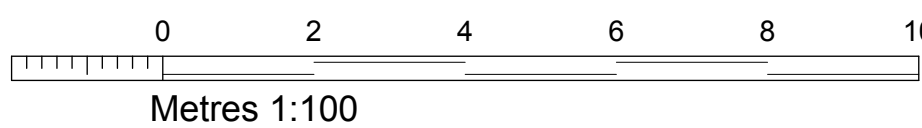

DO NOT SCALE FROM THIS DRAWING ALL DIMENSIONS TO BE CHECKED ON SITE PRIOR TO COMMENCEMENT. ANY DISCREPANCIES TO BE REPORTED IMMEDIATELY TO THE ARCHITECT.

Rev B: 19/11/2024: No.42 Plans & Elevations added.
Rev A: 01/11/2024: General Layout, Window & Door Updates



PAUL STEVENS ARCHITECTURE LTD
Unit 3 Boathouse Meadow Business Park
Cherry Orchard Lane
Salisbury
Wiltshire
SP2 7LD

Tel No: 01722 349384
THIS DRAWING IS COPYRIGHT. IT MUST NOT BE COPIED, USED OR DISCLOSED TO THIRD PARTIES WITHOUT PRIOR PERMISSION.

PROJECT:
42 -44 York Road
Salisbury
Wiltshire
SP2 7AT

DRAWING:
Proposed Option 3
Plans & Elevations

SCALE: 1:50 & 1:100 @ A1
DATE: 11 2024

DESIGN: ☐ PLANNING: ☒ BLDG REGS: ☐
TENDER: ☐ CONSTRUCTION: ☐
DRAWN: DJH & CEB DATE: 25/10/2024
CHECKED: DATE:

JOB No:
1114

DWG No:
04

REV:
B

CURRENT: ☐
SUPERSEDED: ☐