




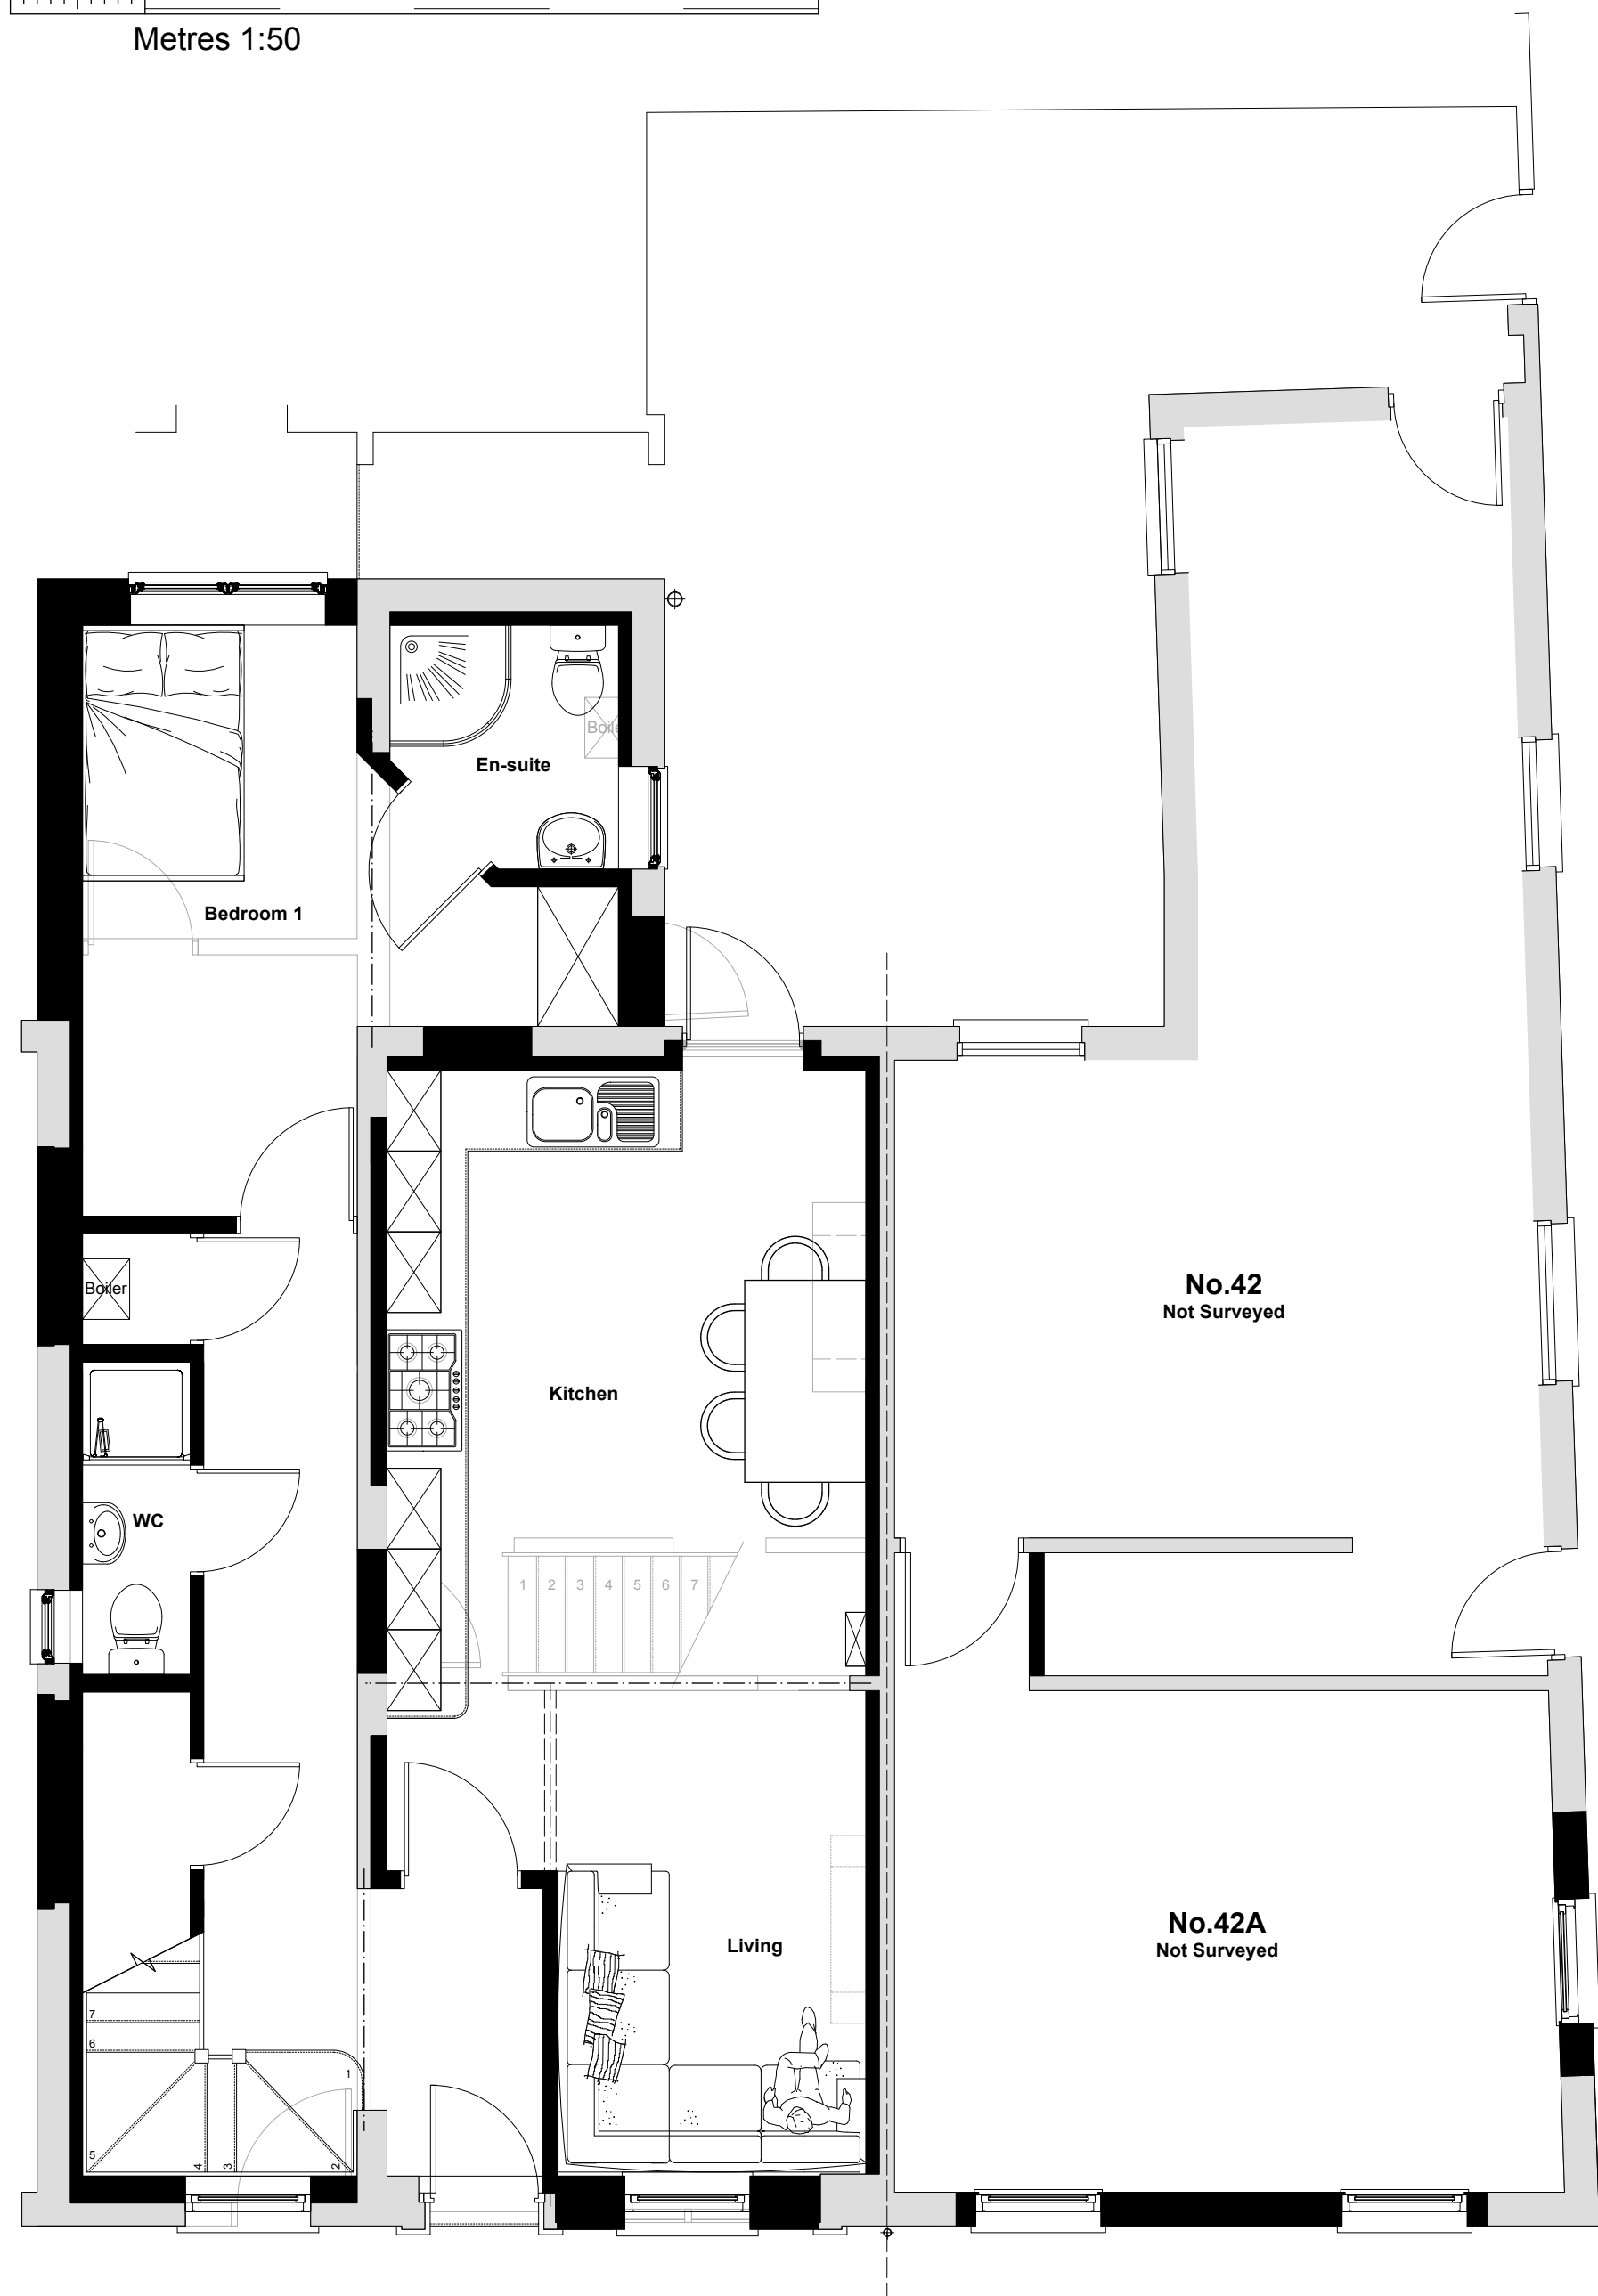

PLN
01 Proposed GF Plan
1:50

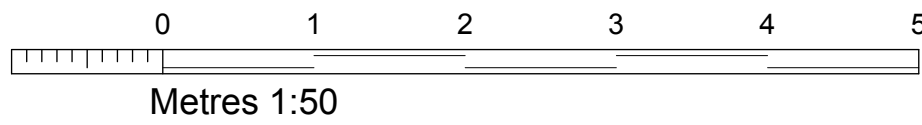


PLN
02 Proposed FF Plan
1:50

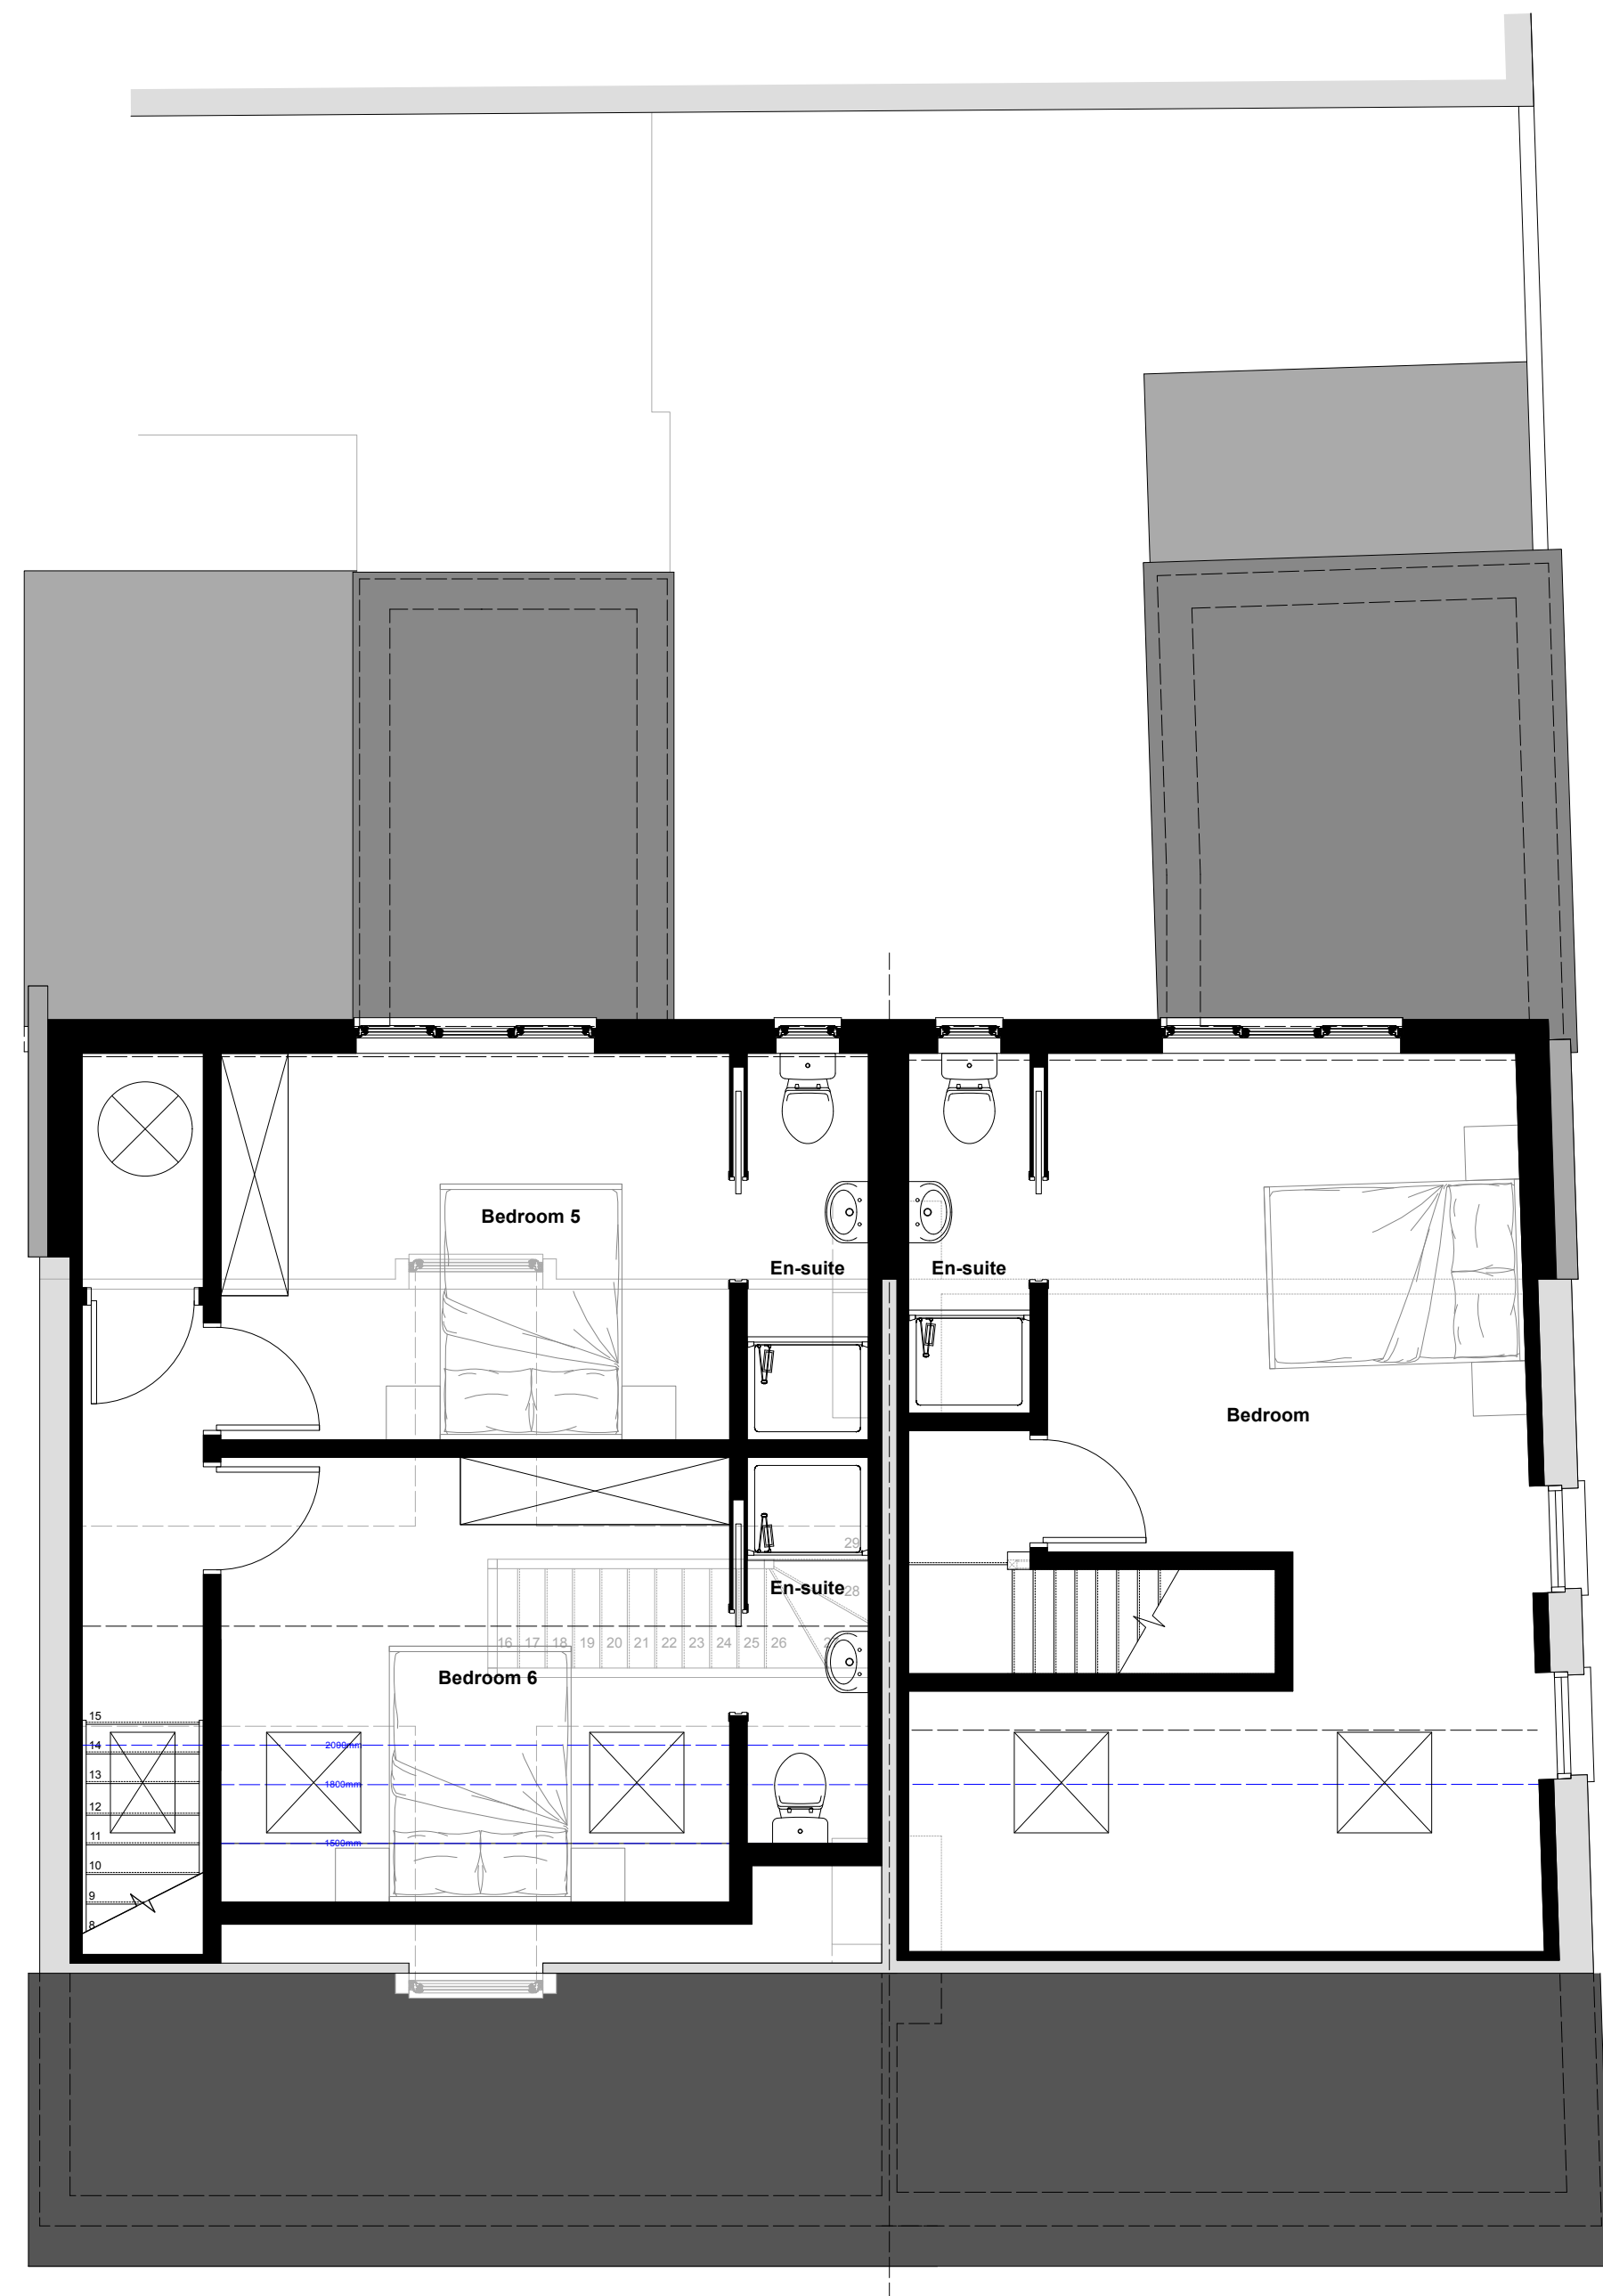


PLN
03 Proposed SF Plan
1:50

- 1 New Rooflight
2 New Window

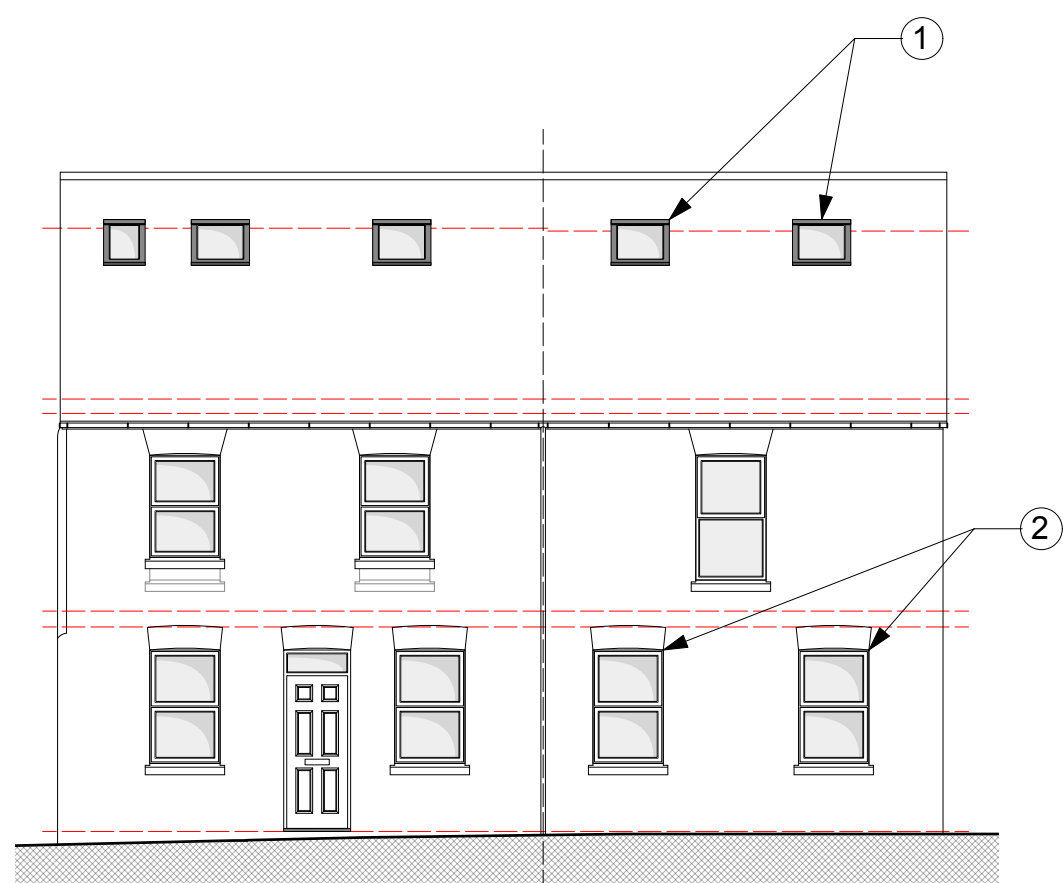

ELV
01 Proposed N Elevation
1:100

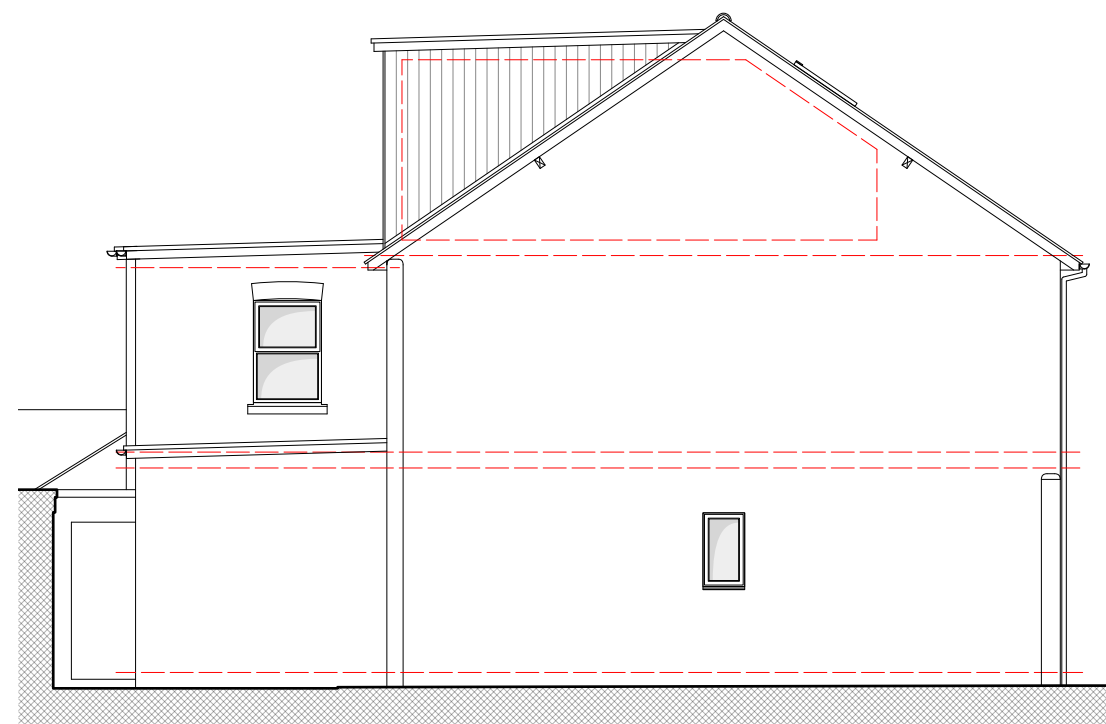


ELV
02 Proposed E Elevation
1:100 (No.44)



ELV
03 Proposed S Elevation
1:100



ELV
04 Proposed W Elevation
1:100 (No.42)

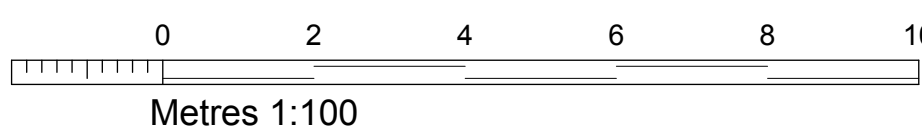

DO NOT SCALE FROM THIS DRAWING ALL DIMENSIONS TO BE CHECKED ON SITE PRIOR TO COMMENCEMENT. ANY DISCREPANCIES TO BE REPORTED IMMEDIATELY TO THE ARCHITECT.

PSA architecture
PAUL STEVENS ARCHITECTURE LTD
Unit 3 Boathouse Meadow Business Park
Cherry Orchard Lane
Salisbury
Wiltshire
SP2 7LD

Tel No: 01722 349384
THIS DRAWING IS COPYRIGHT. IT MUST NOT BE COPIED, USED OR DISCLOSED TO THIRD PARTIES WITHOUT PRIOR PERMISSION.

PROJECT:
42 - 44 York Road
Salisbury
Wiltshire
SP2 7AT

DRAWING:
Proposed
Plans & Elevations

SCALE: 1:50 & 1:100 @ A1
DATE: 04 2025

DESIGN: ☐ PLANNING: ☒ BLDG REGS: ☐
TENDER: ☐ CONSTRUCTION: ☐
DRAWN: DJH & CEB DATE: 02/04/2025
CHECKED: DATE:

JOB No:
1114

DWG No: 12
REV: -

CURRENT: ☐
SUPERSEDED: ☐