




The Old Ride
Bath Road
Bradford on Avon
Wiltshire
Tel 01225 865220
Fax 01225 866086

ASHLEY
DESIGN

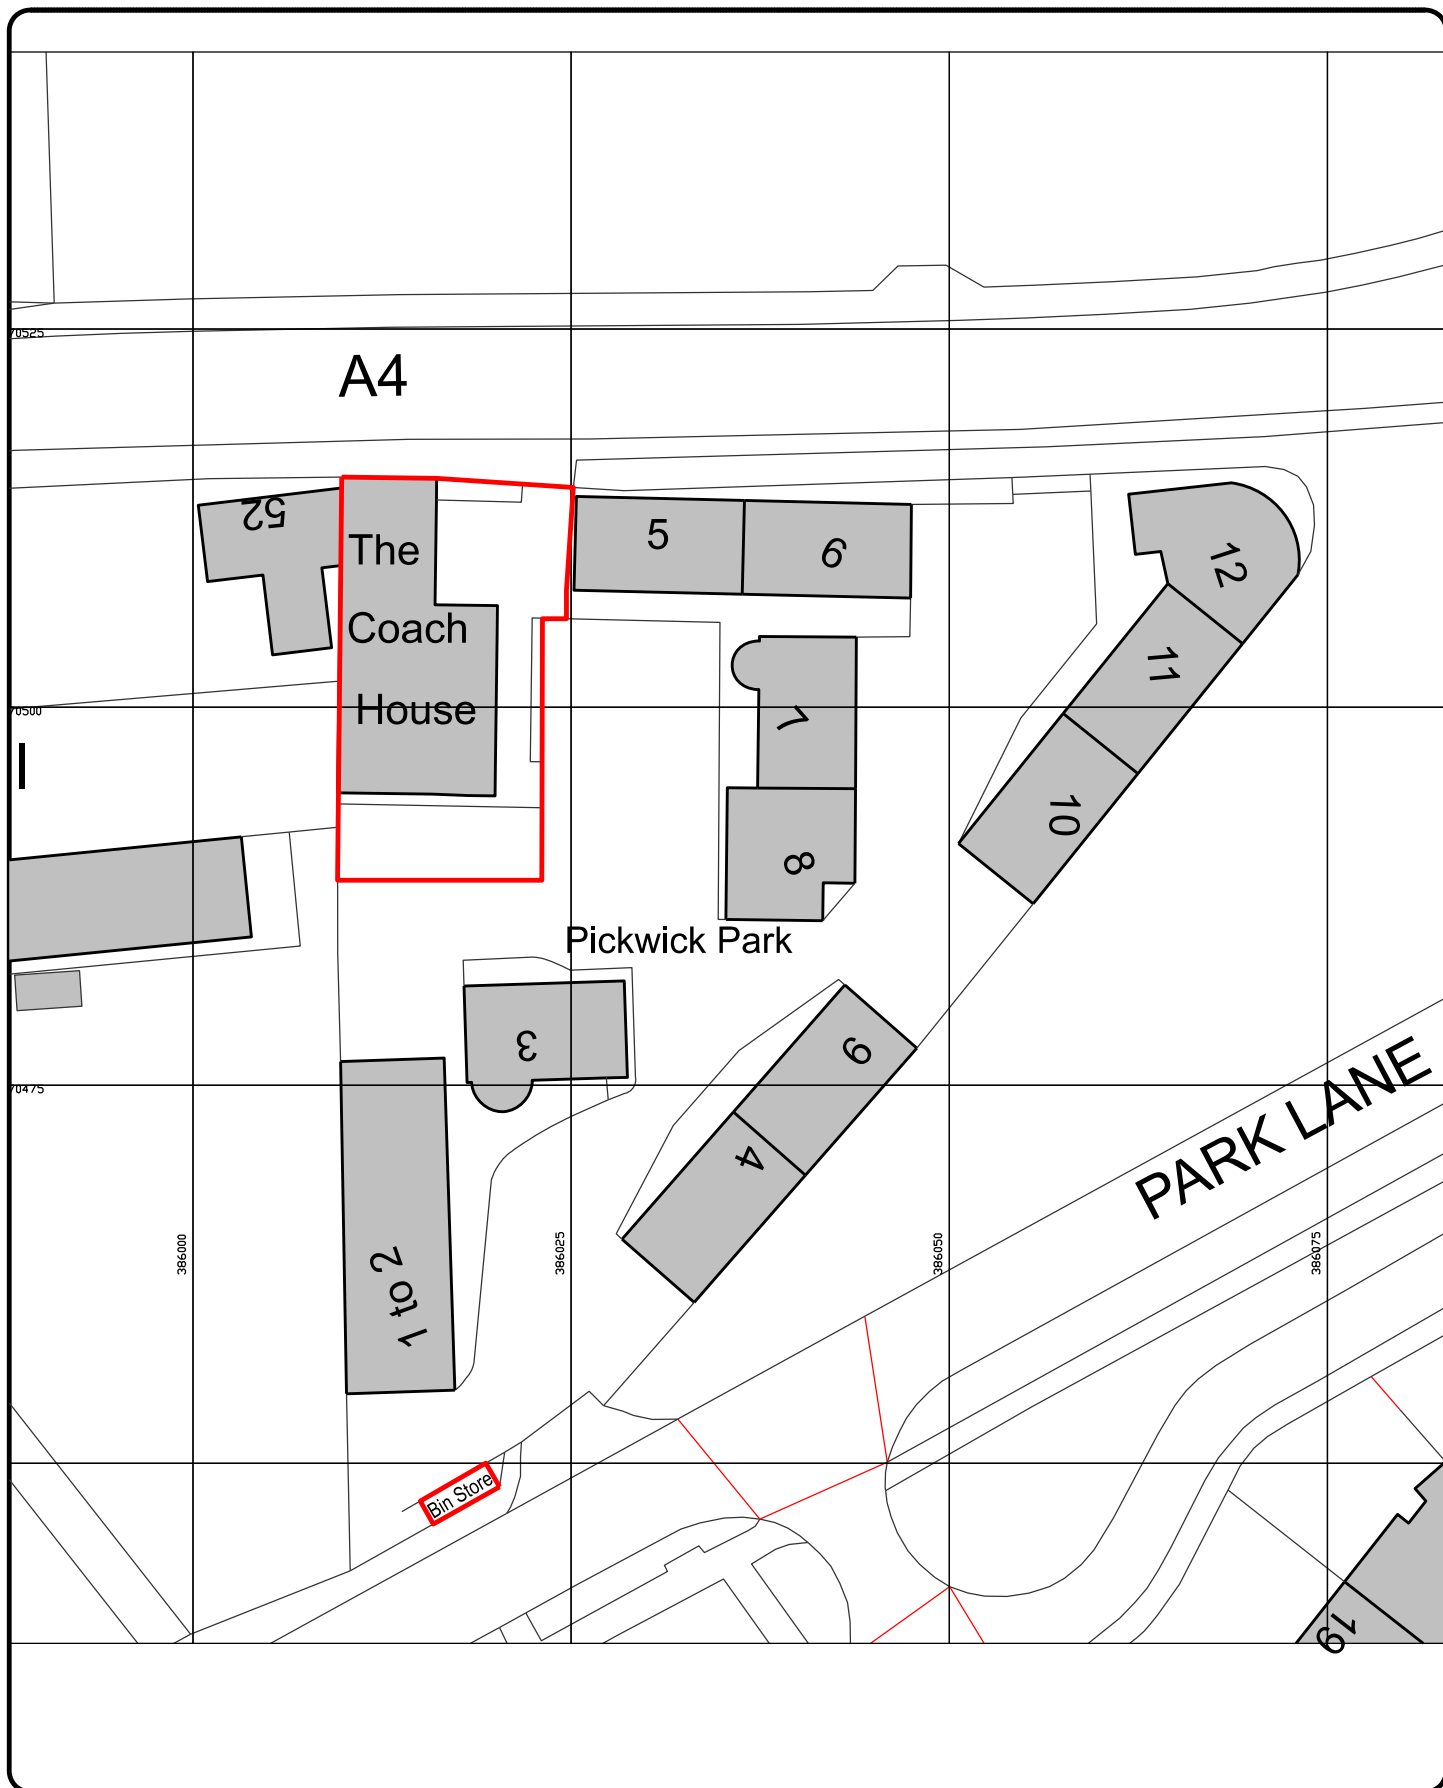

CLIENT John Hall

PROJECT The Coach House, Pickwick Park

DRAWING TITLE Site Location Plan

SCALE 1:500 @ A4

DRAWN MAS

DATE Sept 2024

DRAWING NUMBER
2845-01

REVISIONS

A				
---	--	--	--	--

All rights described in Chapter IV of the Copyright, Designs and Patents Act 1988 has been generally asserted. © 2011
Ashley Design Associates Contractors must check all dimensions on site. Only figured dimensions are to be worked from