

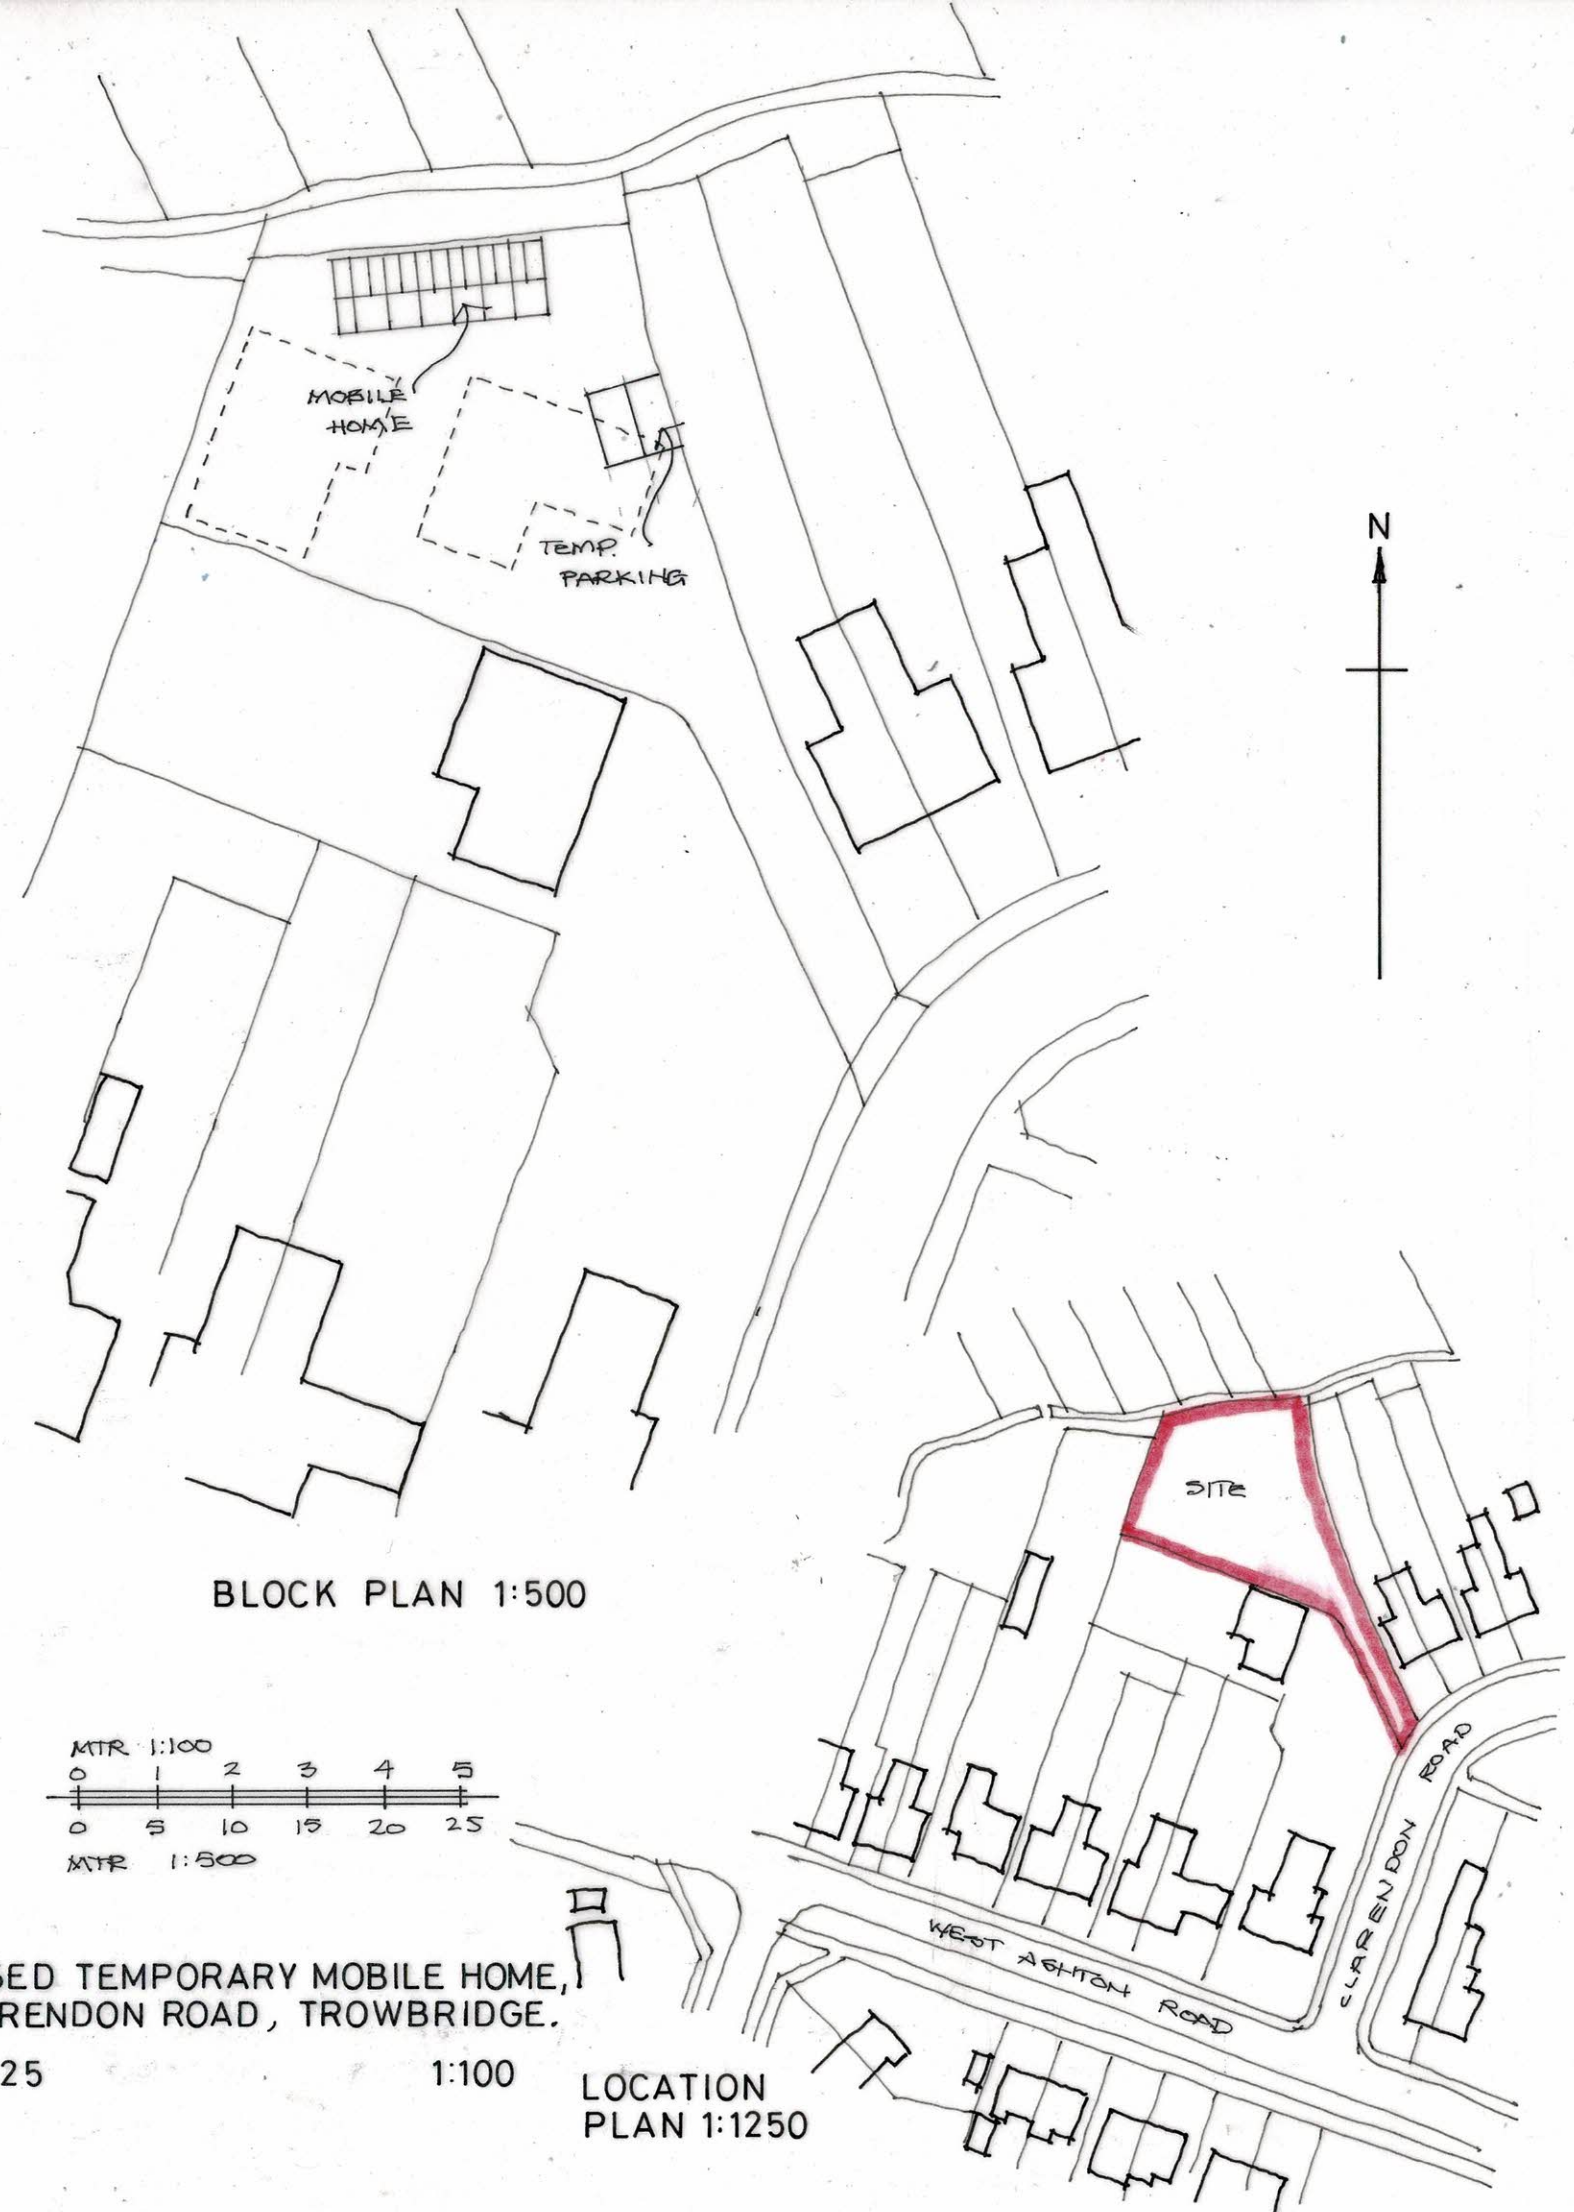
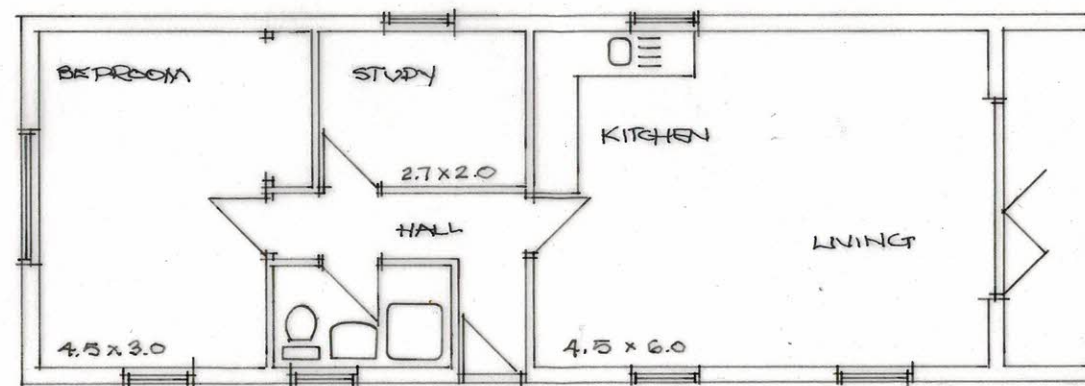
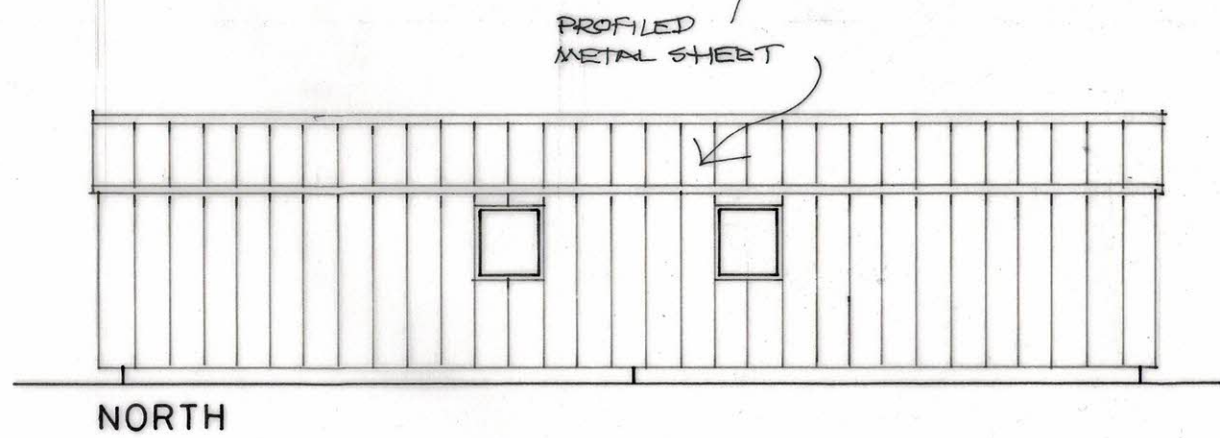


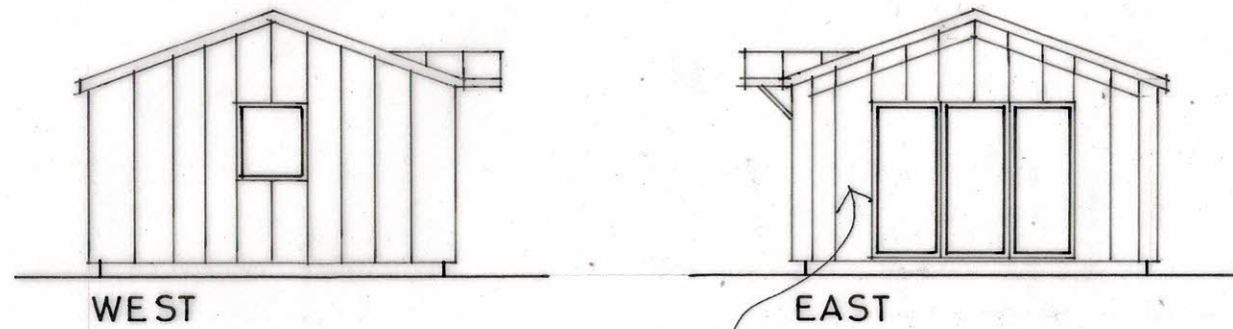

BLOCK PLAN 1:500

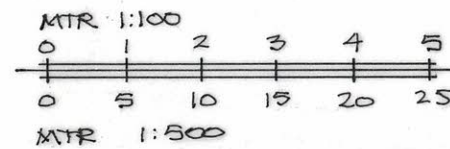

PROPOSED TEMPORARY MOBILE HOME,
1B CLARENDON ROAD, TROWBRIDGE.

MAY 2025