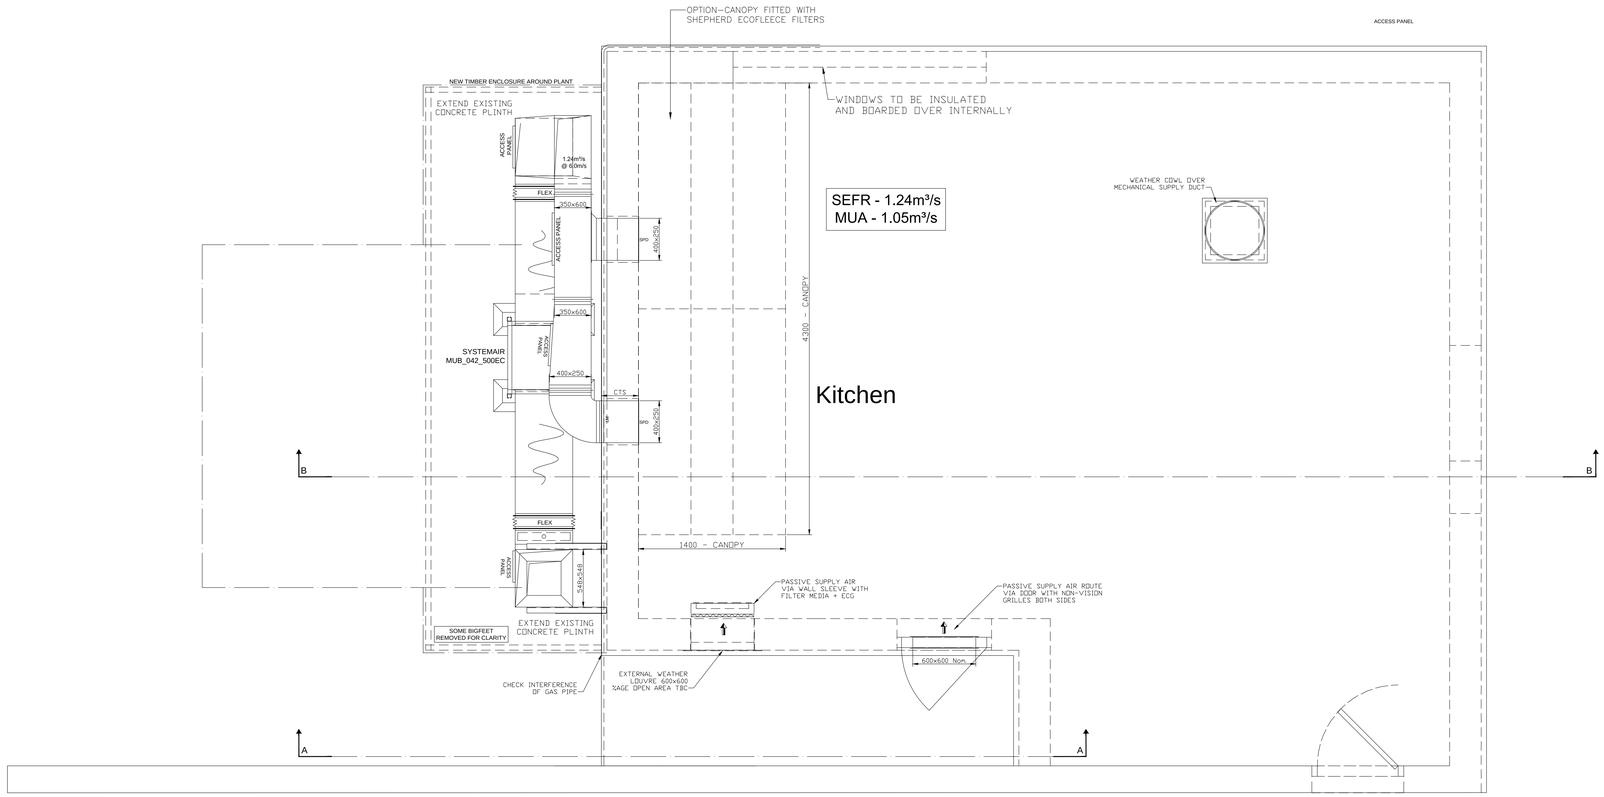

PLAN VIEW

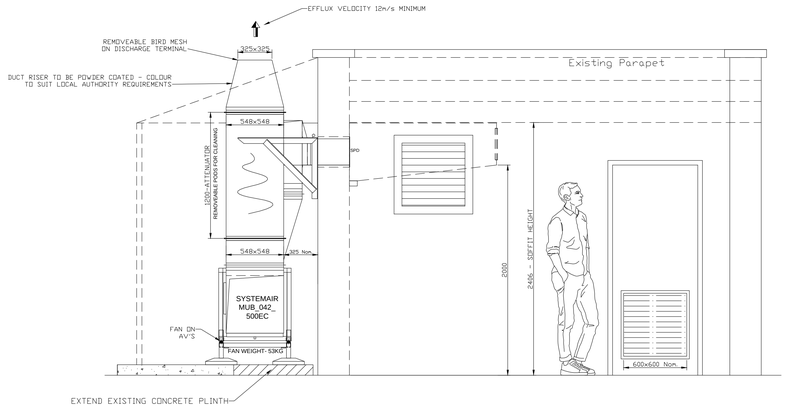

SECTION A-A

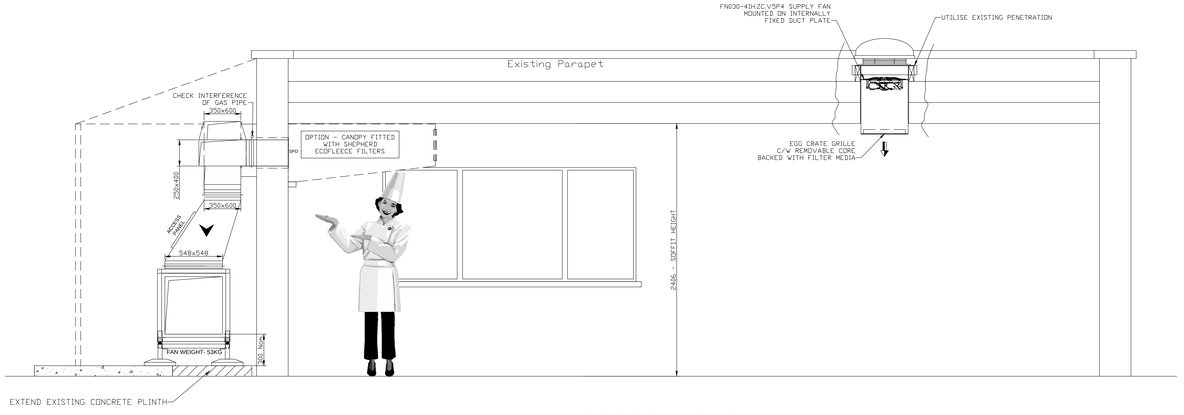

SECTION B-B

REV.	AMENDMENTS	DATE
B	ON-100 REMOVED	13-05-25
A	CARBONS & ESP REMOVED/ON-100 ADDED	14-03-25

KVS
Kitchen Ventilation Systems Ltd
TELEPHONE: 01202 872589
E-MAIL: geofox@kvsltd.co.uk
WEB: www.kvsltd.co.uk
UNIT 3 KINGFISHER PARK, COLLINGWOOD ROAD
WEST MOORS, WIMBORNE, DORSET. BH21 6US

PROJECT: THE LAMB - URCHFONT

Drwg. KITCHEN VENTILATION SYSTEM

Title: PLAN & SECTIONS 'A-A' & 'B-B'

Drwg No.: KVSD - 101- 101

AMENDMENT	A B
Drawn By	DATE	SCALES
DH	03-03-25	1:20 @ A0

Do not scale off this drawing. Check all dimensions on site

0mm 10mm 100mm

Original Scale 1:1