


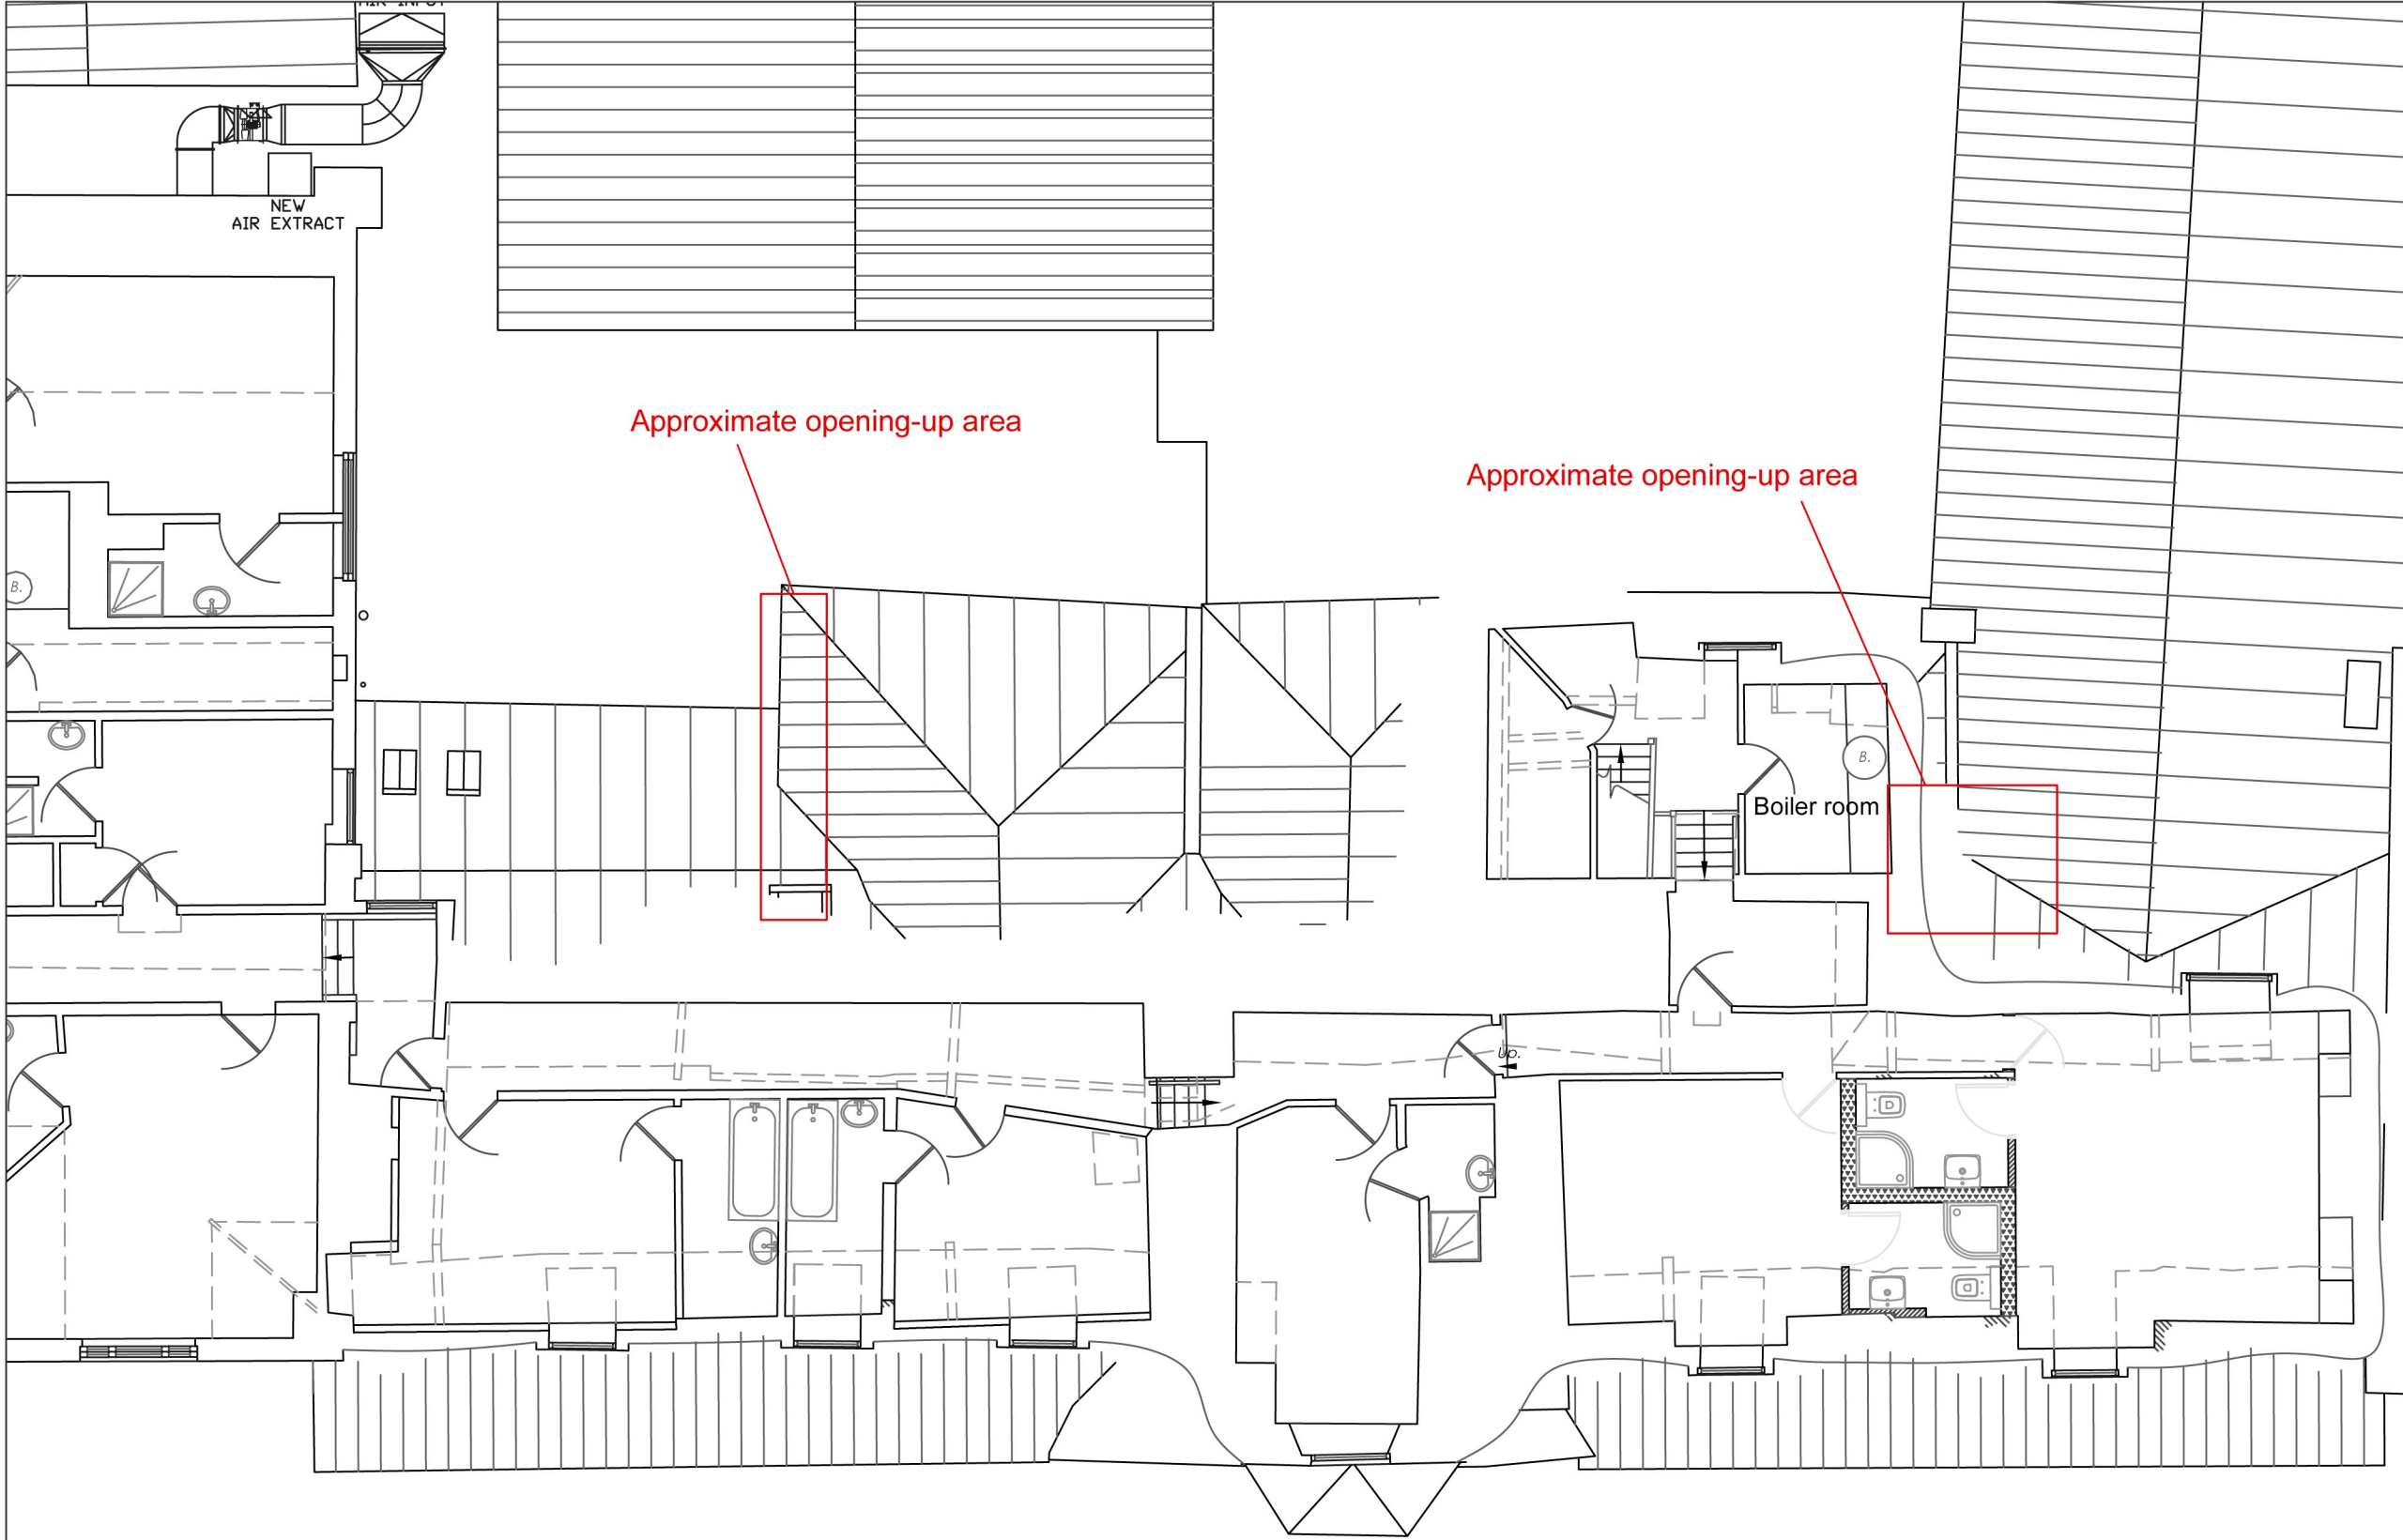


NEW
AIR EXTRACT

Approximate opening-up area

Approximate opening-up area

Boiler room

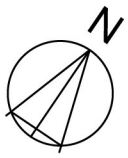

NOTES

The George Hotel, 19 High Street,
Amesbury, Salisbury, SP4 7ET

Loft plan with opening-up areas
shown

Scale: 1:100 @ A3	Drawn by: AS	Date: May 2025
	Drawing Nr: 24905-Loft	Revision: A