




PROPOSED REAR (WEST) ELEVATION 1:50

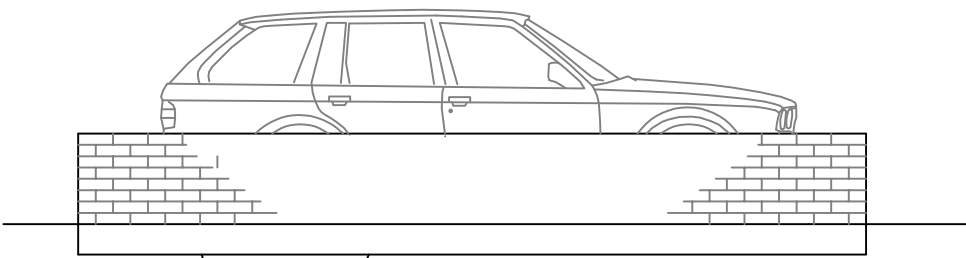


PROPOSED SIDE (SOUTH) ELEVATION 1:50

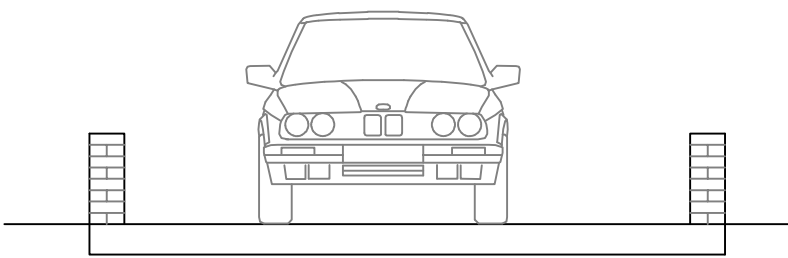


PROPOSED FRONT (EAST) ELEVATION 1:50

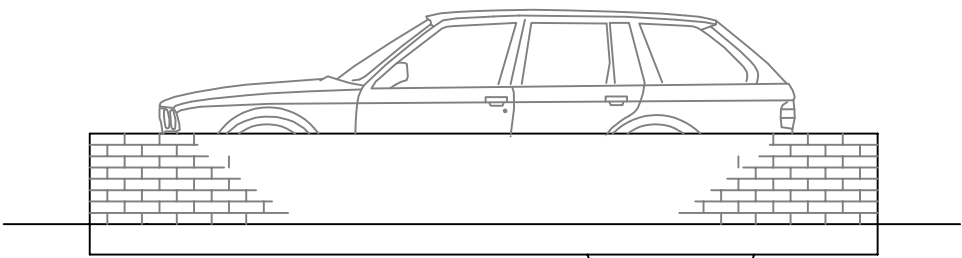

PROPOSED SIDE (NORTH) ELEVATION 1:50

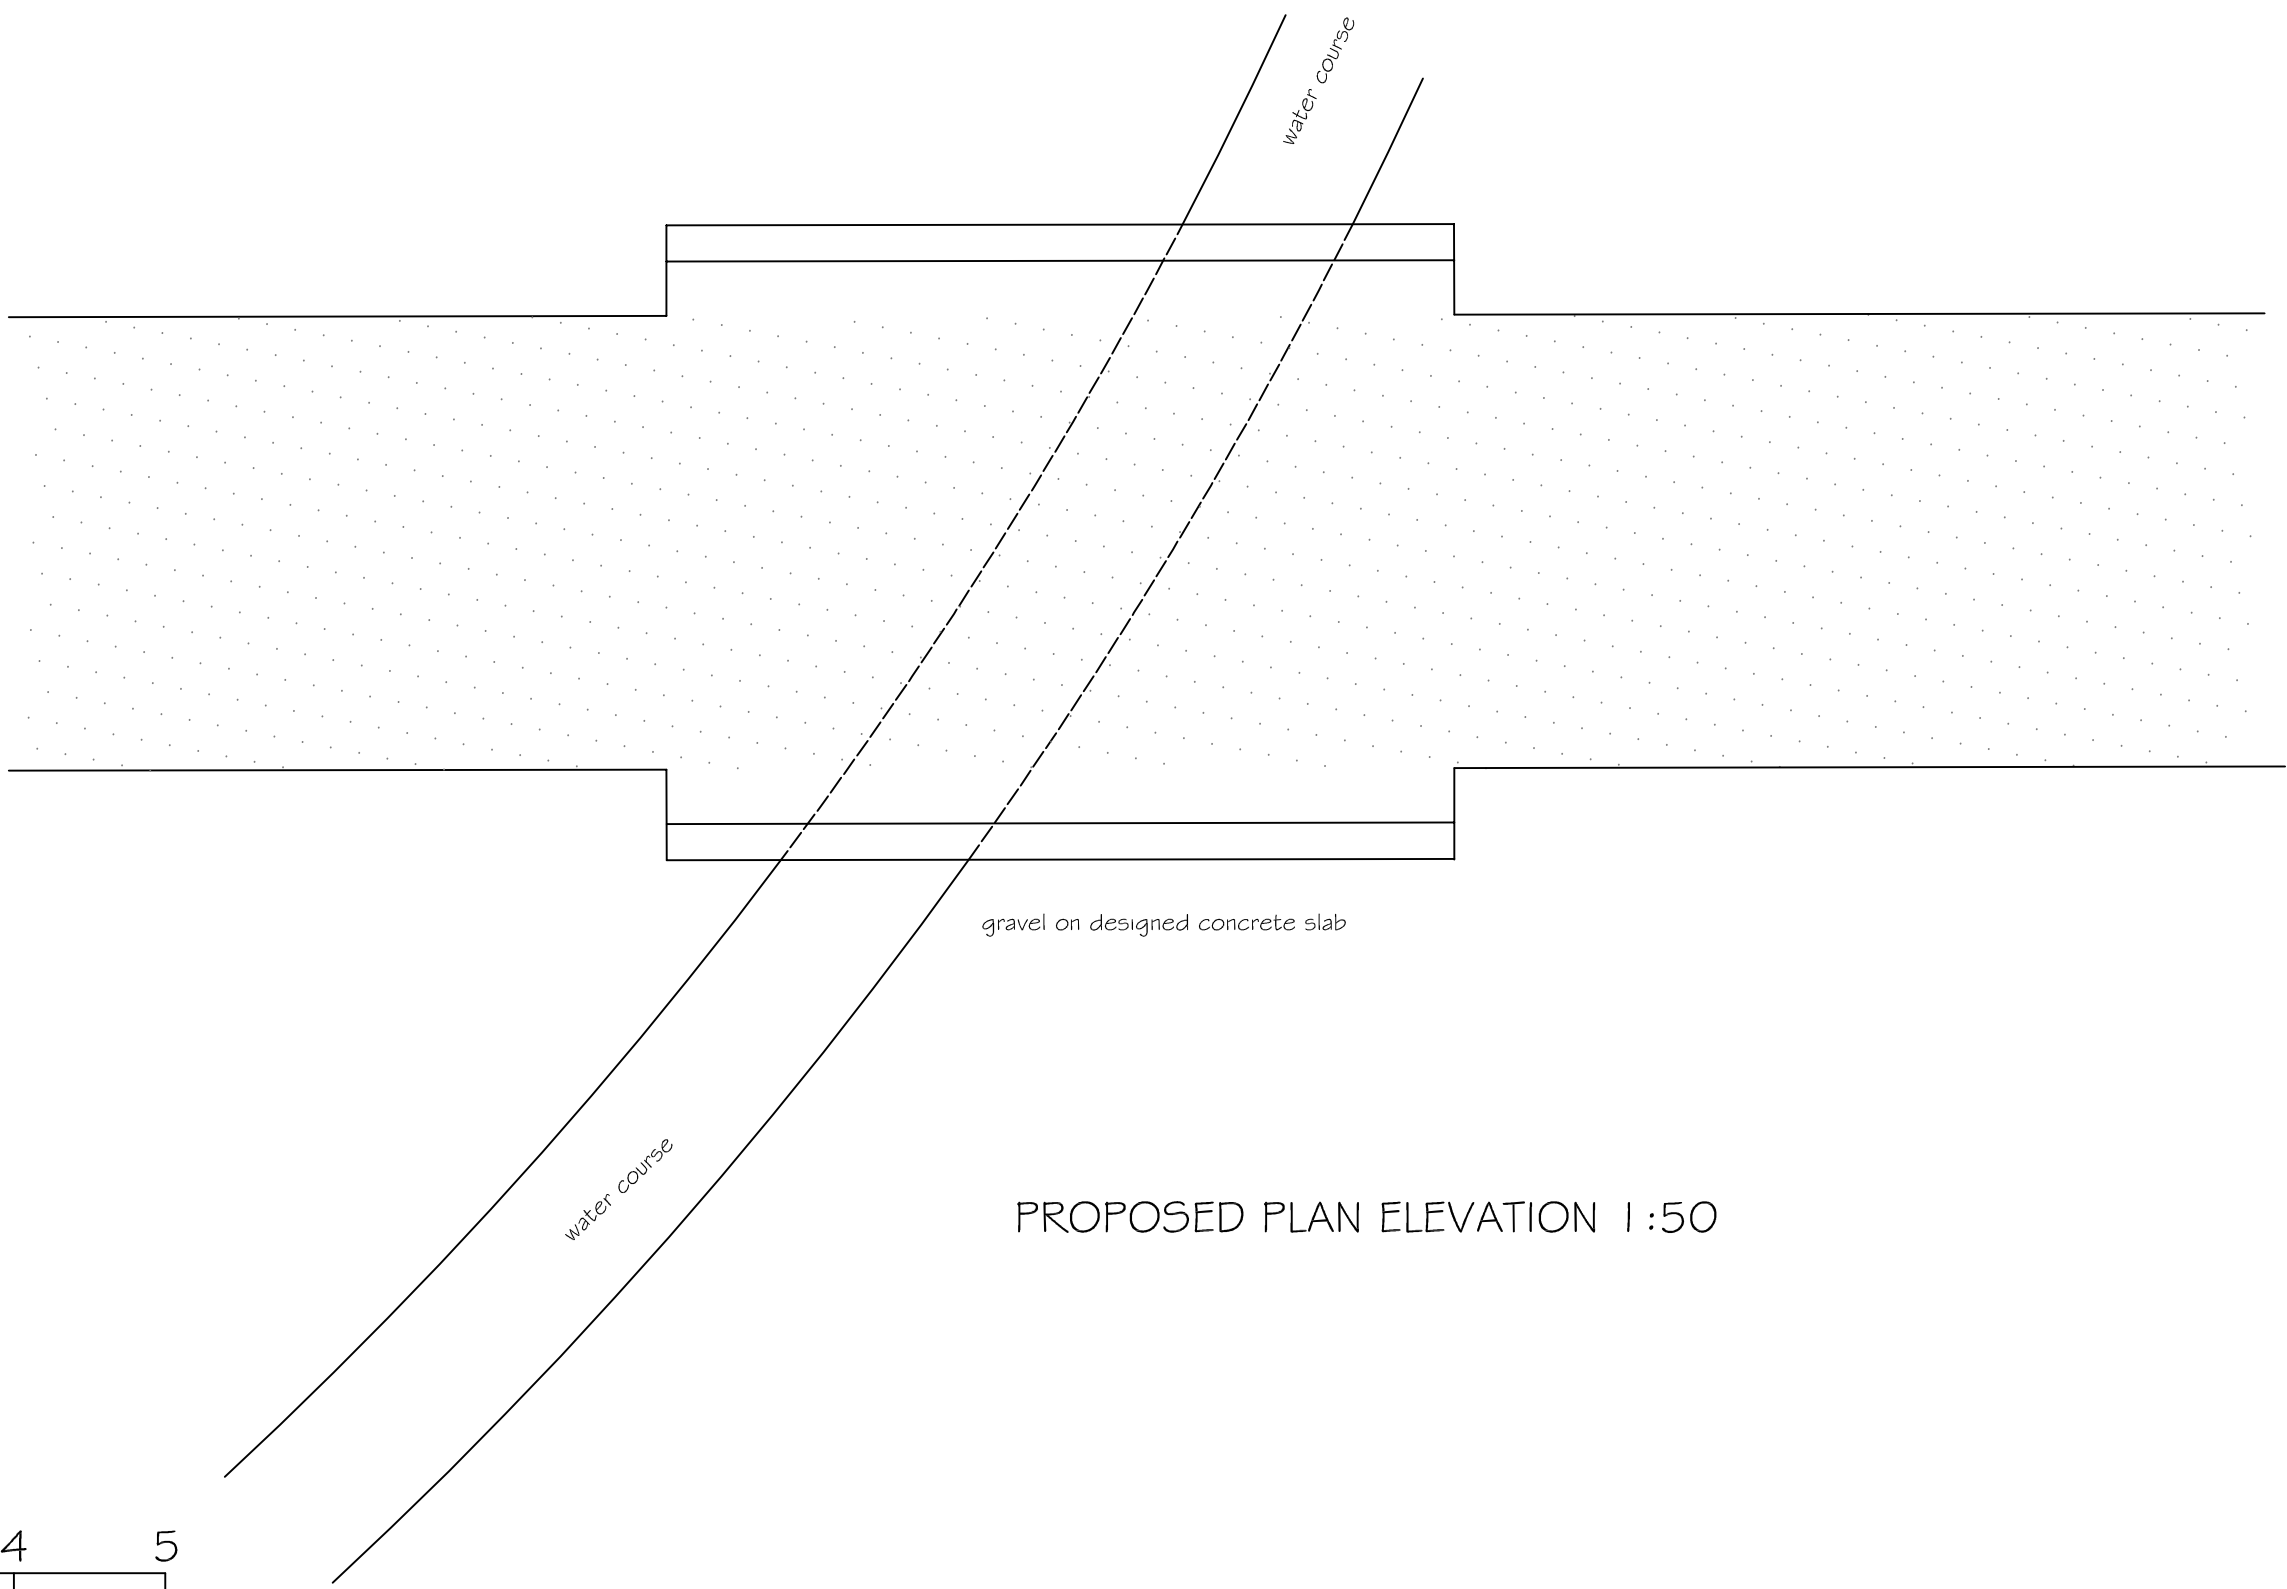

PROPOSED PLAN ELEVATION 1:50

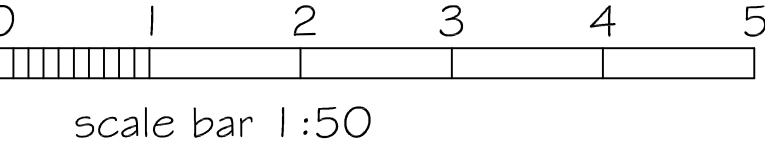

SJF PLANNING & DESIGN SERVICE		
01225 782078 simonnearthebell@gmail.com		
PROPOSED	TWO STOREY EXTENSION & NEW VEHICLE ACCESS	
CLIENT	MR & MRS R LAVER	
LOCATION	BRAYBROOK THE GREEN MARSTON SN10 5SW	
TITLE	PROPOSED VEHICLE BRIDGE OVER WATER COURSE	
DRG NO	ISSUE	DATE
2424-5	I	NOV 2024