



Image 1: Local coursed walling style
(image supplied by Landscape Officer at Wiltshire Council)




Image 2: Local coursed walling style
(image supplied by Landscape Officer at Wiltshire Council)

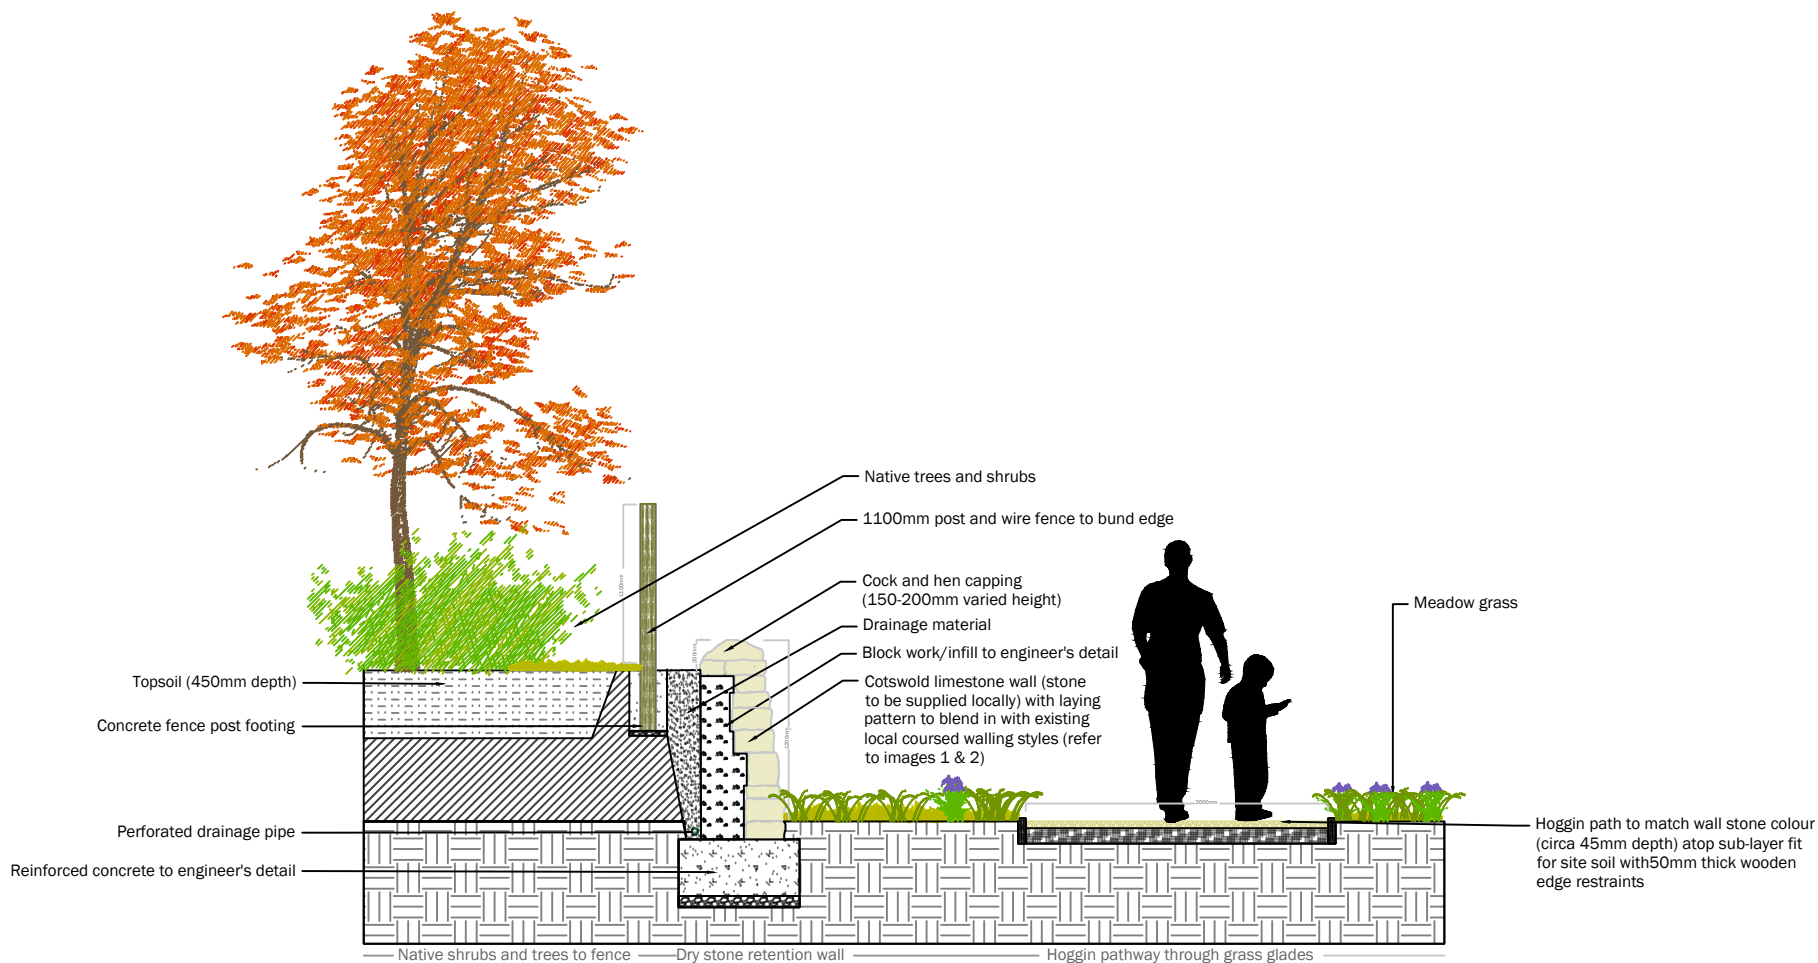

Section A-A - Retaining Wall and Fence

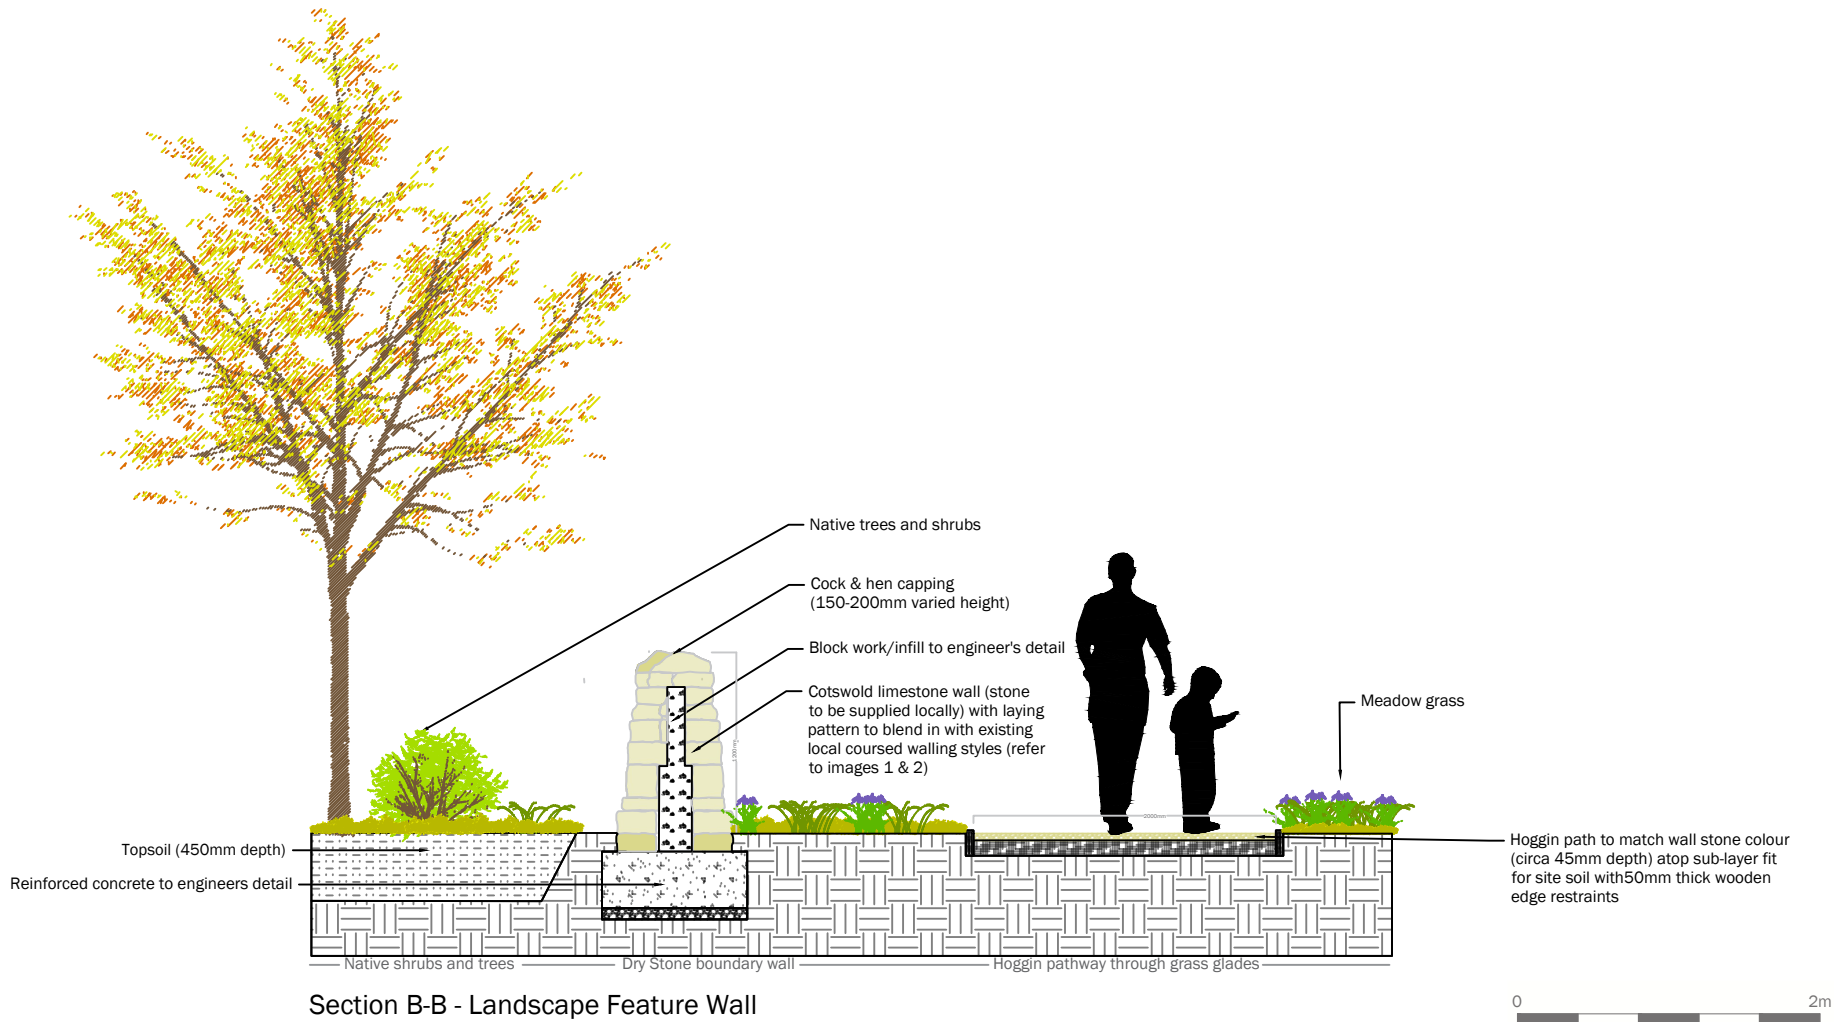

Section B-B - Landscape Feature Wall

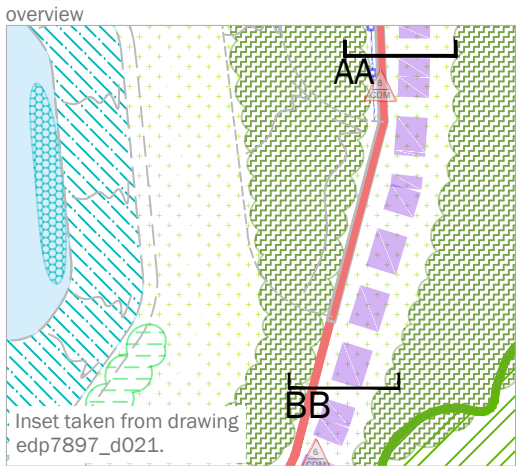

notes

This drawing is to be read in conjunction with all other drawings and specifications within the package. These drawings have been prepared for design development and costing purposes only. All dimensions in millimeters unless otherwise specified. Do not scale off this drawing, written dimensions to be taken only. All base plans used are provided by the client and architect, except where otherwise expressly agreed in writing. EDP shall have no responsibility or liability for any loss direct or consequential. This drawing must not be copied in whole or part without prior written consent from EDP.

purpose of issue **PLANNING**

a	Minor update to wall detail following LO comments received 16/01/2025	21/01/2025	NWa
-	Original	03/12/2024	JWe
rev	description	date	by

client

Savills (Cardiff)

project title
Proposed Extension of Spring Park Data Centre Campus

drawing title
Cross Section Through Wall
Sheet 1 of 2

date	21 JANUARY 2025	drawn by	JWe
drawing number	edp7897_d023a	checked	NWa
scale	1:50 @ A3	QA	GYo



Registered office: 01285 740427 - www.edp-uk.co.uk - info@edp-uk.co.uk



1100mm post and wire fence to bund edge set 200mm below top of retaining wall

Native trees and shrubs

Cock and hen capping (150-200mm varied height)

Cotswold limestone wall (stone to be supplied locally) with laying pattern to blend in with existing local coursed walling styles (refer to images 1 & 2)

Meadow grass

Native shrubs and trees

Dry Stone boundary wall

Hogglin pathway through grass glades

0m 1m 2m

overview

The overview map shows a road network with a red highlighted section and a black rectangle indicating the inset area. The text "cc" is visible on the right side of the map.

Inset taken from drawing
edp7897_d021.

Registered office: 01285 740427 - www.edp-uk.co.uk - info@edp-uk.co.uk