



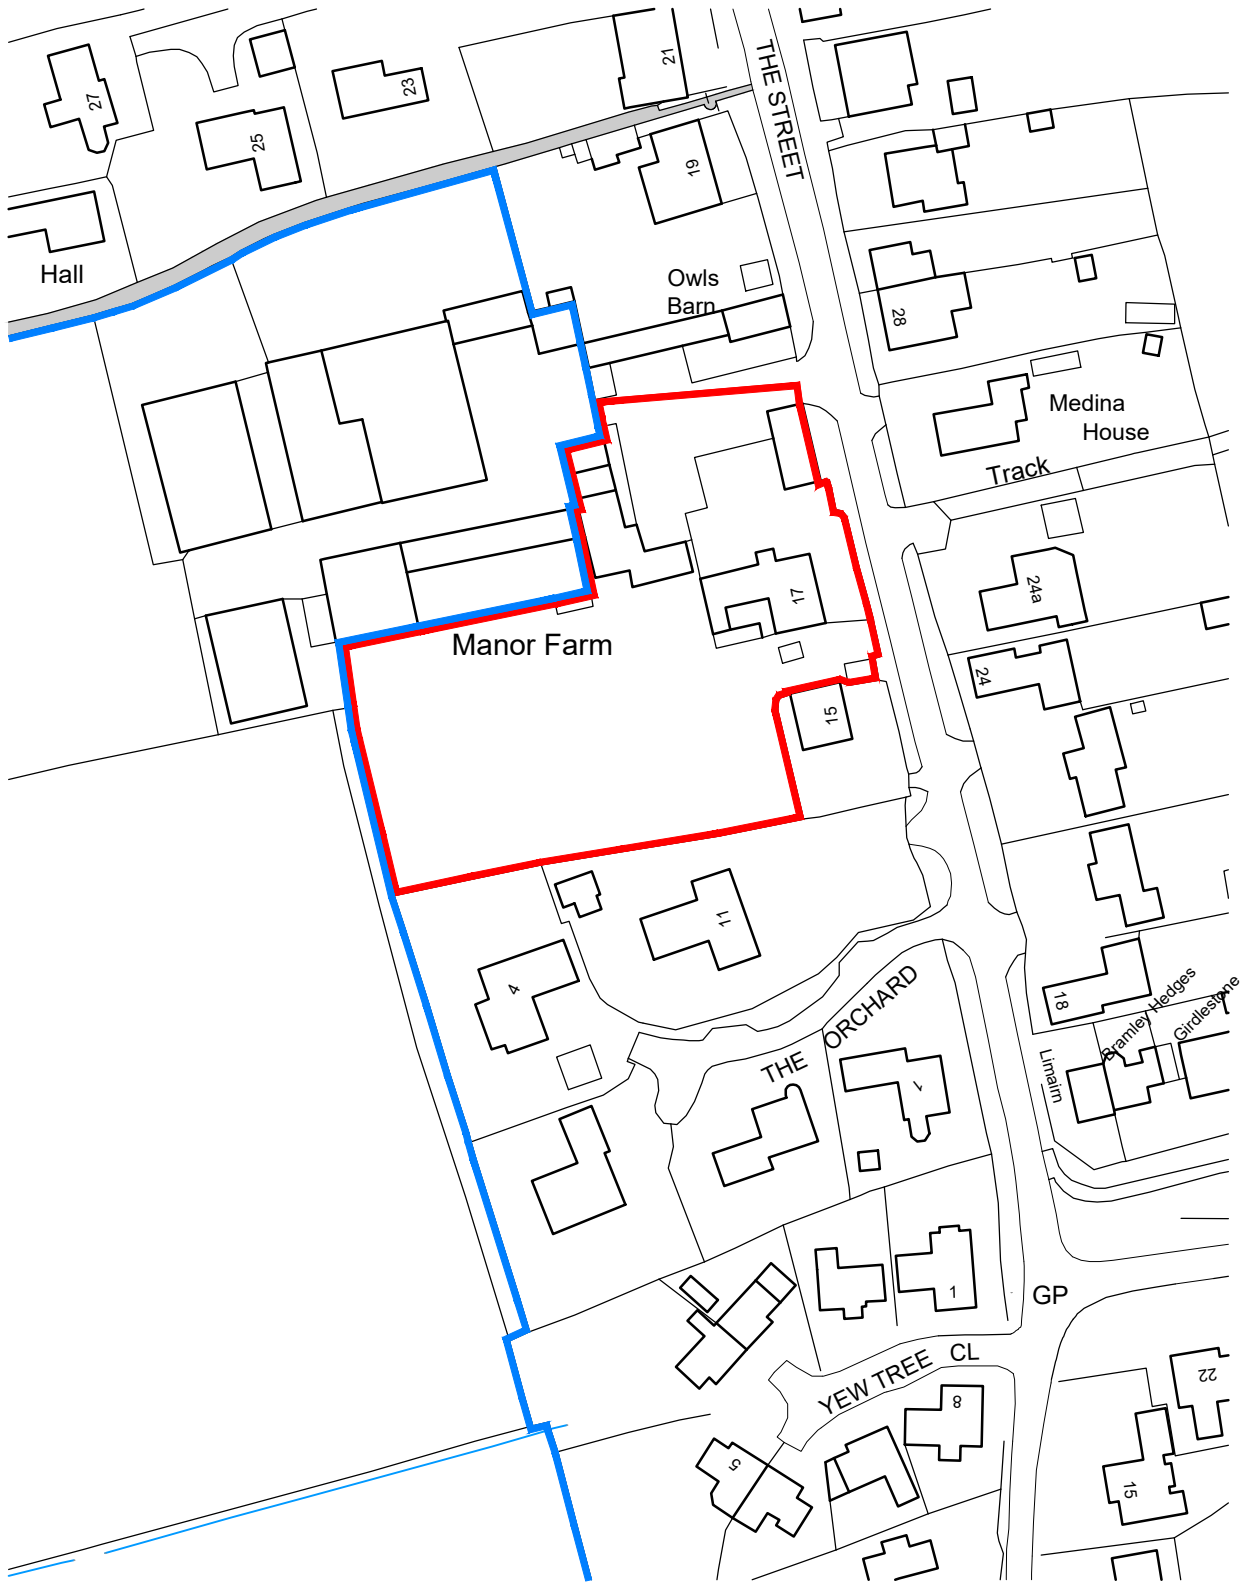

Ordnance Survey, (c) Crown Copyright 2023. All rights reserved. Licence number 100022432

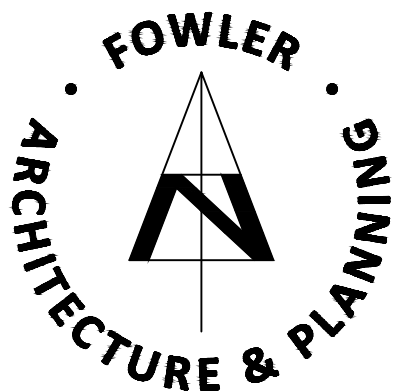

Contractors, Sub Contractors and Suppliers are to check all relevant dimensions and levels of site and buildings before commencing any shop drawings or building work.

This drawing is copyright and may not be reproduced in any part of form without the written consent of Fowler Architecture & Planning

39 High Street
Pewsey
Wiltshire
SN9 5AF
tel (01672) 569444

enquiries@faap.co.uk

project
MANOR FARM
Chirton

drawing
location plan

scale
1:1250 @ A4

drawn by
BL

date
Nov 2023

221208-01

drawing no

-
rev