© HALZAC DESIGN LTD 2022.

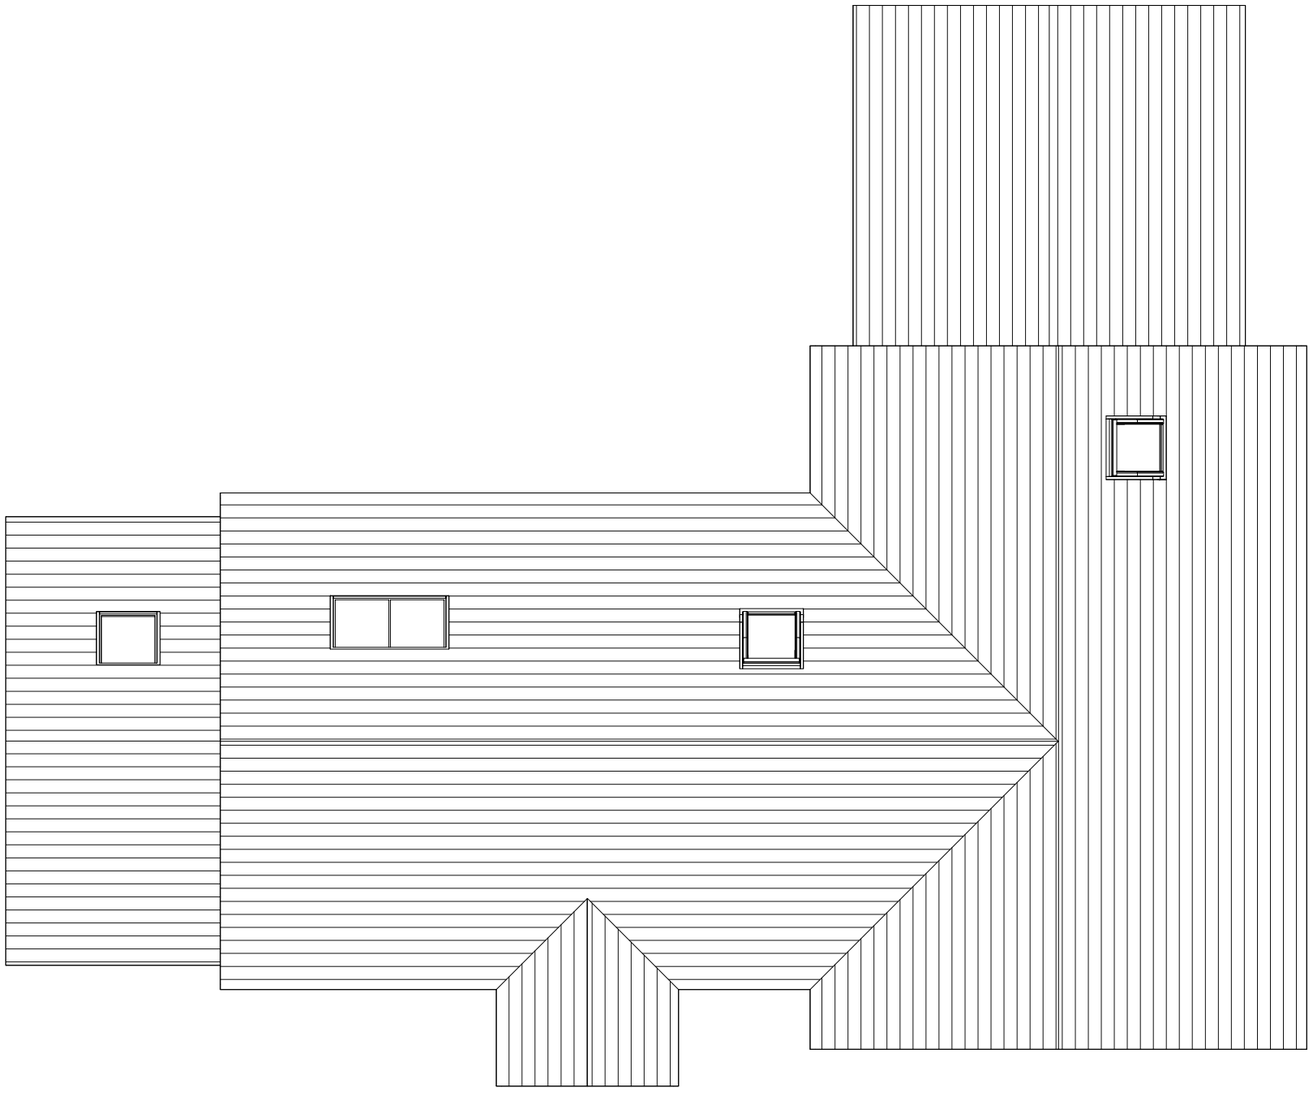

1
PL 202

PL Roof Plan - As Proposed

1 : 100

Scale 1:100
@A3

1 .5 0 1 2 3 4 5 6 7

Status:

DRAWING NUMBER PREFIXED WITH
EX = EXISTING DRAWING, NOT TO BE SCALED EXCEPT FOR PLANNING PURPOSES, BASED ON INFORMATION PROVIDED BY:
Checker
SK = SKETCH DRAWING, INFORMAL DRAWING, NOT FOR OFFICIAL USE, NOT TO BE USED FOR PLANNING PURPOSES, NOT TO BE SCALED.
PL = DRAWING TO ACCOMPANY A PLANNING APPLICATION, CAN BE SCALED FOR PLANNING PURPOSES ONLY, NOT FOR CONSTRUCTION(NFT).
BR = DRAWING FOR A BUILDING REGULATION APPLICATION AND APPROVAL ONLY, USE GIVEN DIMESNSION ONLY, NOT TO BE SCALED, NFT.
WD = WORKING DRAWING, INCLUDES ADDITIONAL DETAIL OVER AND ABOVE BR DESIGNATION, USE GIVEN DIMENSION ONLY, NOT TO BE SCALED.

PROJECT TITLE:
Wiltshire Leisure VIllage
Royal Wootton Bassett
Wiltshire Leisure Limted

DRAWING:
H2 Bungalow - Roof Plan

SCALE @ A3: 1 : 100
DATE: Jun'23
DRAWN BY: CR

HALZAC DESIGN LTD
ARCHITECTURAL DESIGN SERVICE
1 Whitgift Cl, Grange Park, Swindon. SN5 6HQ
halzacdesign@icloud.com halzacdesign.com
01793 951631 07801070166

JOB NUMBER: 22-43
DRAWING NUMBER: PL 202
REV: A

LATEST REVISION: REVA Jun'25 Building handed to match site plan

PDF PRINTED: 18/06/2025 17:29:58