


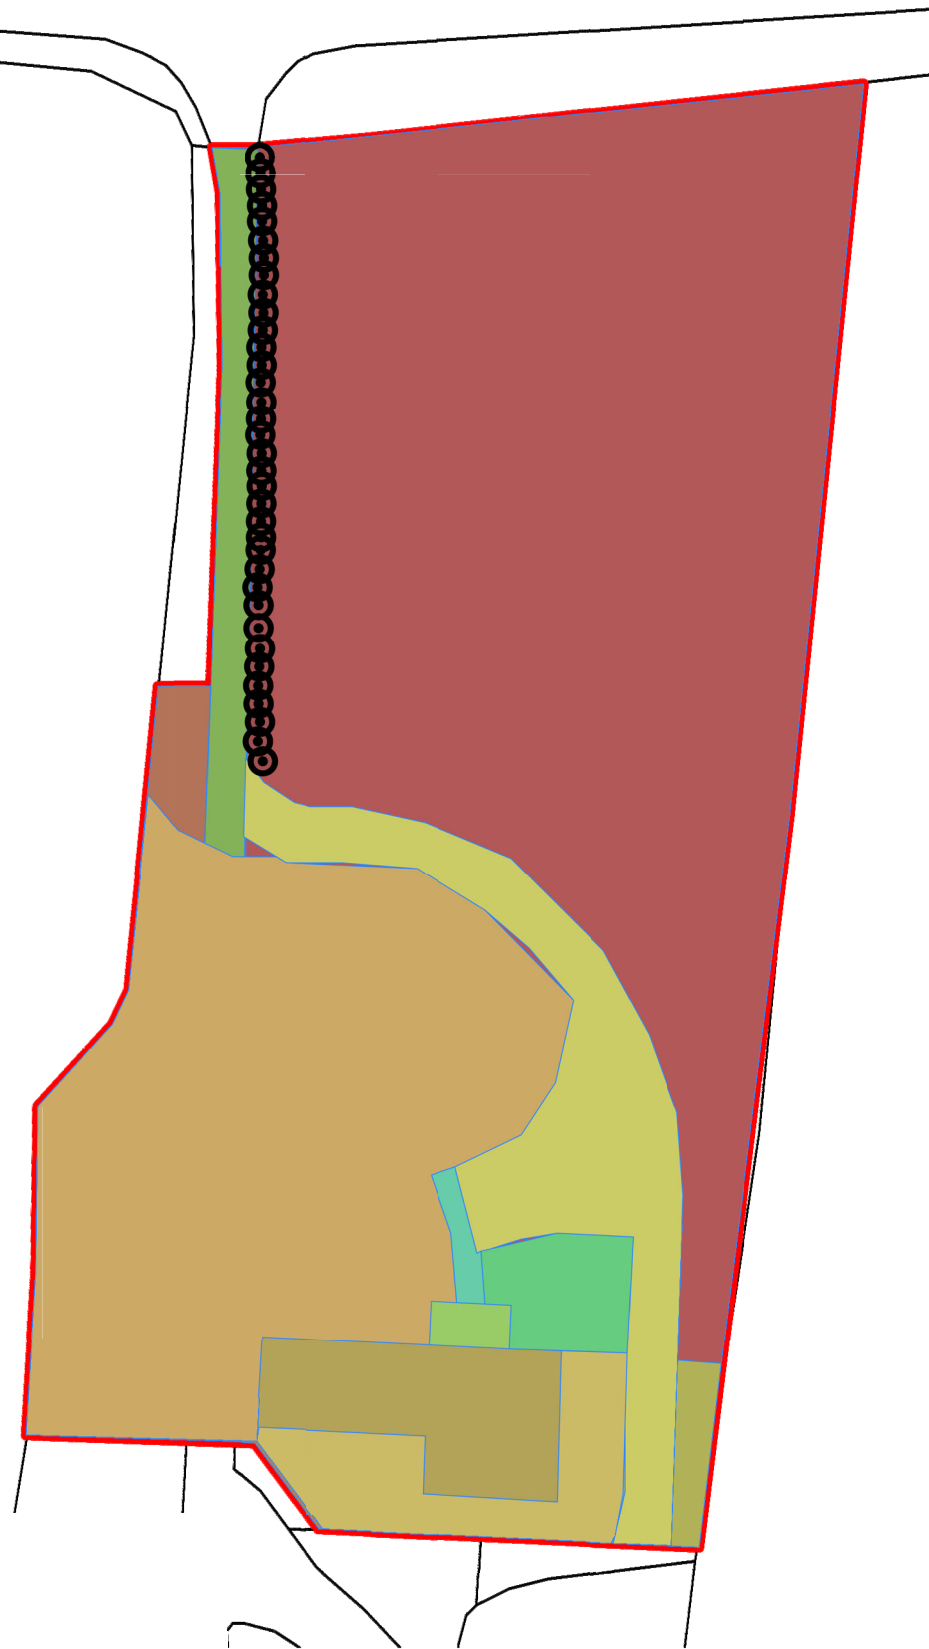

This drawing is copyright of CLARK & MASLIN Ltd and may not be copied or reproduced without permission.

Figured dimensions are to be taken in preference to scaled dimensions.

Large scale drawings to have preference to small scale drawings.

Dimensions for fixed-In Items are to be checked on site prior to manufacture.

REV	DETAIL OF REVISION	BY	DATE
-----	--------------------	----	------

Ref	Colour Code	Habitat Description
1		Modified grassland
2		Modified grassland
3		Developed land; sealed surface
4		Developed land; sealed surface
5		Developed land; sealed surface
6		Developed land; sealed surface
7		Developed land; sealed surface

Ref	Colour Code	Habitat Description
1		Vegetated garden
2		Vegetated garden
3		Developed land; sealed surface
4		Developed land; sealed surface
5		Vegetated garden
6		Developed land; sealed surface

	CLARK & MASLIN Unit 5, Charlton Business Park Crudwell Road, Malmesbury Wiltshire, SN16 9RU Telephone: 01666 822911 www.clarkandmaslin.co.uk			
Planning Architecture Conservation				
Client MR & MRS A. SELLS				
Project PROPOSED BARN CONVERSION, HUNDRED ACRES FARM, SOPWORTH, CHIPPENHAM, SN14 6PP				
Description BIODIVERSITY NET GAIN PLAN: POST DEVELOPMENT BASELINE MAP				
Scale 1:5000	<table border="1" style="width: 100%; border-collapse: collapse;"> <tr> <td style="width: 50%; padding: 5px;"> PG Size A3 </td> <td style="width: 50%; padding: 5px;"> Drawn - </td> </tr> </table>	PG Size A3	Drawn -	Date JUN '25
PG Size A3	Drawn -			
Drawing No 5398/69		Revision -		