
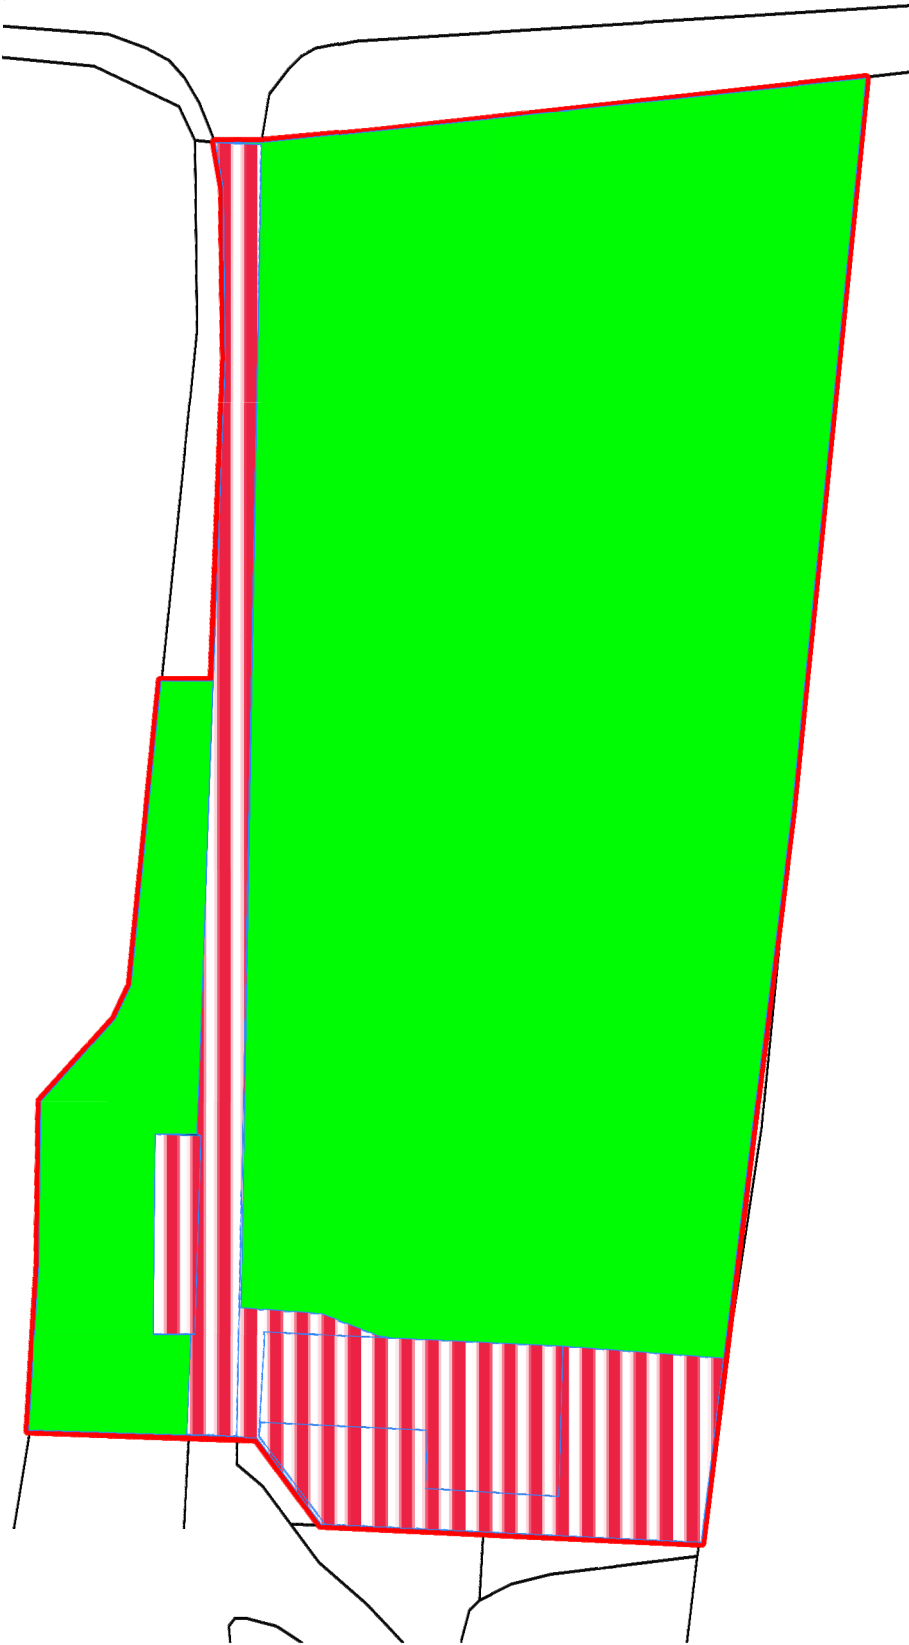


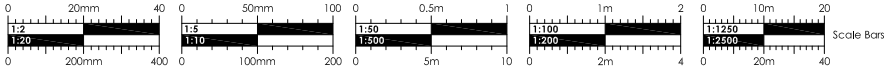

This drawing is copyright of CLARK & MASLIN Ltd and may not be copied or reproduced without permission.

Figured dimensions are to be taken in preference to scaled dimenstions.

Large scale drawings to have preference to small scale drawings.

Dimensions for fixed-in items are to be checked on site prior to manufacture.

REV	DETAIL OF REVISION	BY	DATE
-----	--------------------	----	------

PLANNING DRAWING

	CLARK & MASLIN Unit 5, Charlton Business Park Crudwell Road, Malmesbury Wiltshire, SN16 9RU Telephone: 01666 822911 www.clarkandmaslin.co.uk Planning Architecture Conservation		
Client MR & MRS A. SELLS			
Project PROPOSED BARN CONVERSION, HUNDRED ACRES FARM, SOPWORTH, CHIPPENHAM, SN14 6PP			
Description BIODIVERSITY NET GAIN PLAN: PRE DEVELOPMENT BASELINE MAP			
Scale 1:500	PG Size A3	Drawn -	Date JUN '25
Drawing No 5398/67		Revision -	

BIODIVERSITY NET GAIN PRE-DEVELOPMENT PLAN:
BASELINE MAP