


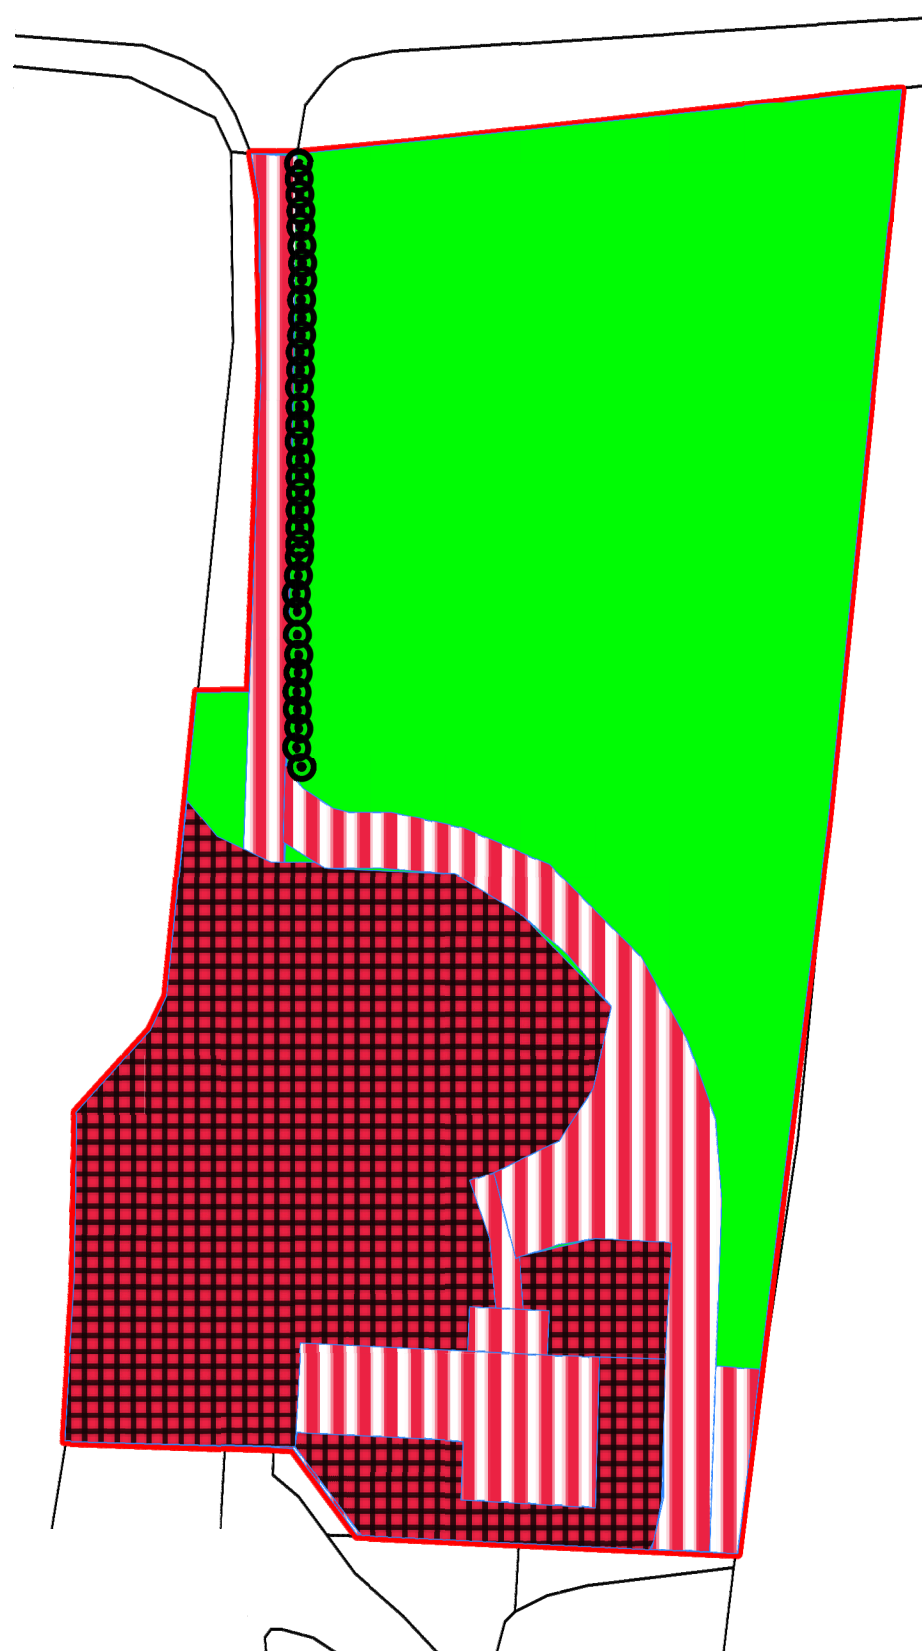

PLANNING DRAWING

All symbology based on UKHAB recommendations.

Colour Code	Habitat Description
	Modified grassland
	Developed land; sealed surface
	Urban rural tree
	Vegetated garden

BIODIVERSITY NET GAIN POST-DEVELOPMENT PLAN:
POST DEVELOPMENT MAP

	CLARK & MASLIN Unit 5, Charlton Business Park Cudwell Road, Malmesbury Wiltshire, SN16 9JU Telephone: 01666 822911 www.clarkandmaslin.co.uk		
Planning Architecture Conservation			
Client MR & MRS A. SELLS			
Project PROPOSED BARN CONVERSION, HUNDRED ACRES FARM, SOPWORTH, CHIPPENHAM, SN14 6PP			
Description BIODIVERSITY NET GAIN PLAN: POST DEVELOPMENT BASELINE MAP			
Scale 1:500	PG Size A3	Drawn -	Date JUN '25
Drawing No 5398/68		Revision -	