

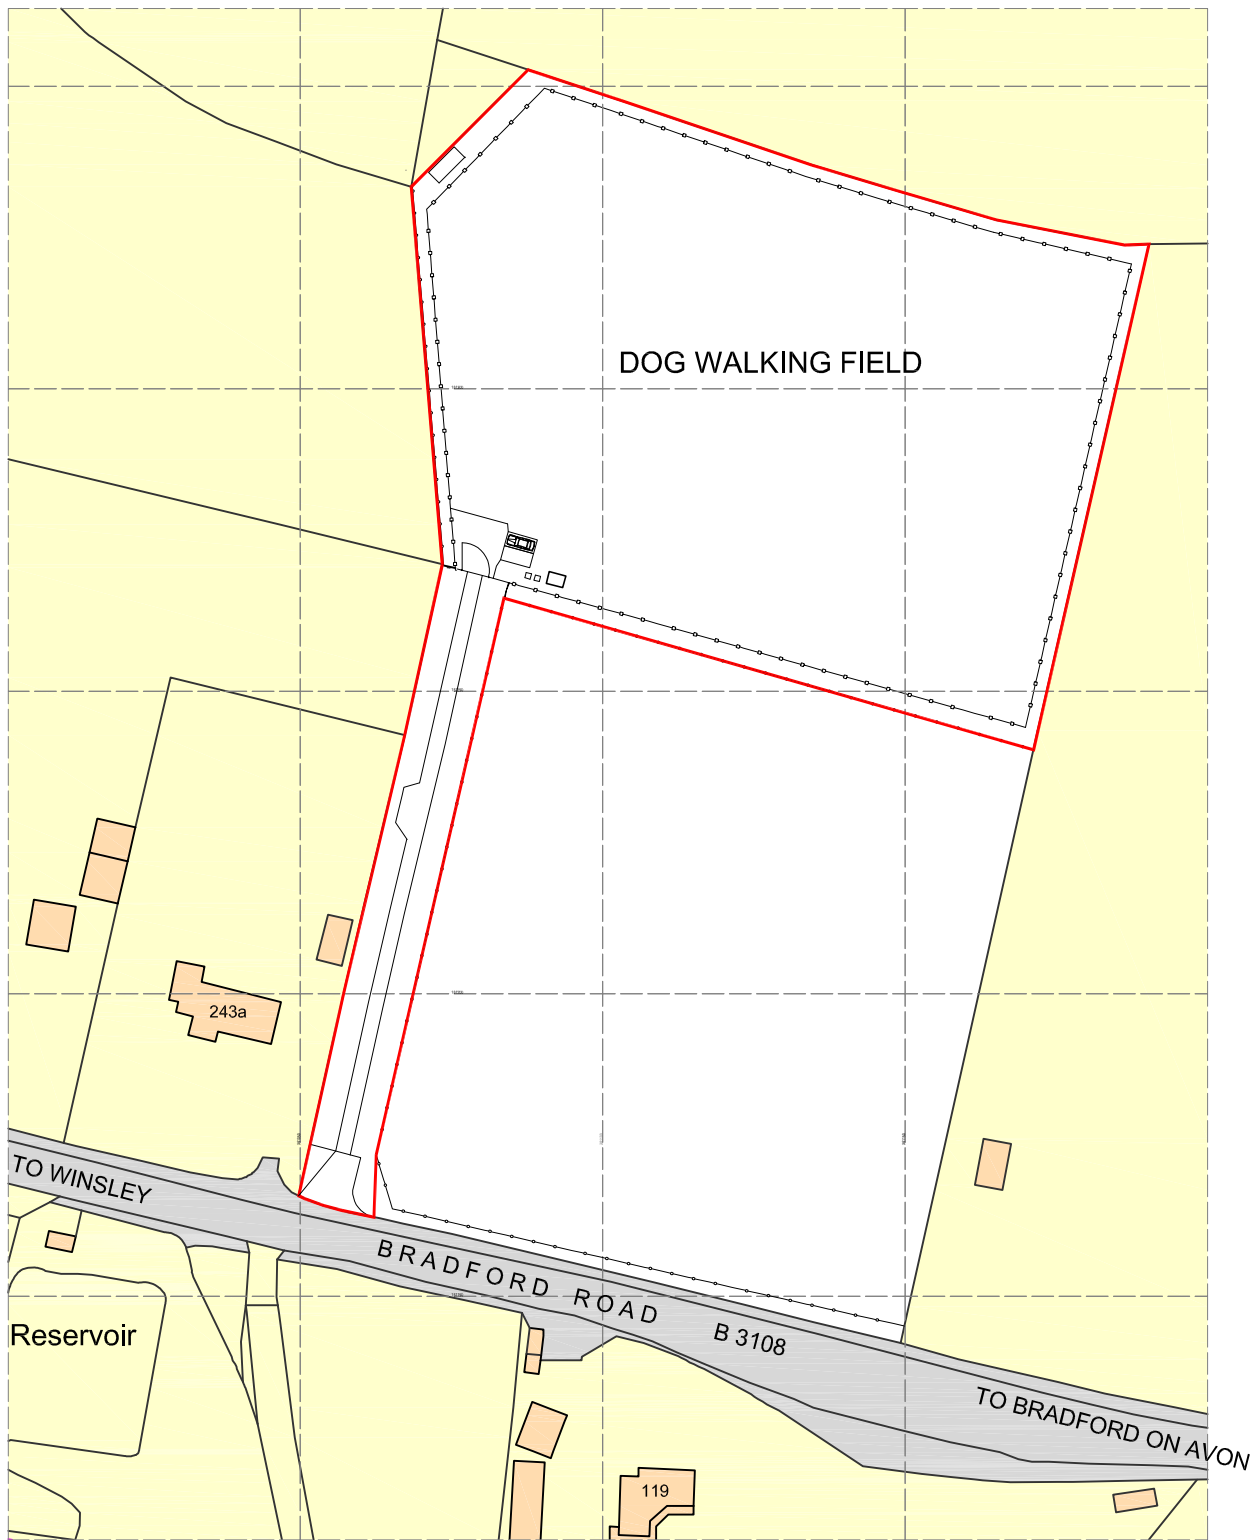


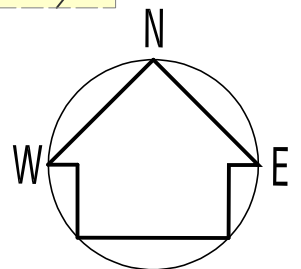

Ordnance Survey, (c) Crown Copyright 2025. All rights reserved. Licence number 100022432

LOCATION PLAN

1:1250 @ A4

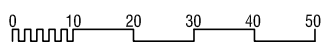

Brian Kirby

9, PIPSMORE ROAD,
CHIPPENHAM,
WILTS. SN14 0LB.
01249 660252

DIPL.INT.DESIGN.
ARCHITECTURAL
DESIGN

PROJECT.
DOG WALKING FIELD
BRADFORD ROAD, BRADFORD ON AVON
SCALE.
1:1250 @ A4

DRAWING.
BLOCK PLAN
PROPOSED
DRAWN.
B.K.

DRAWING NUMBER.
1101:02
DATE.
MAY 2025