

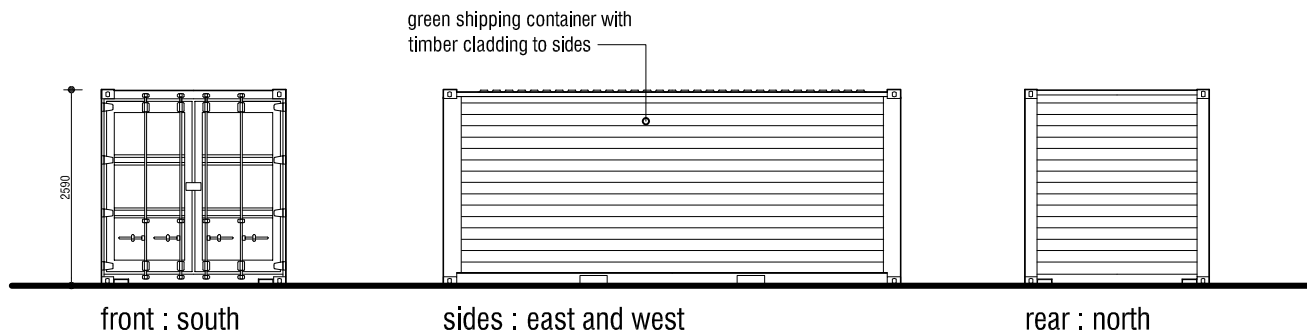


TIMBER CLAD GREEN STORAGE CONTAINER

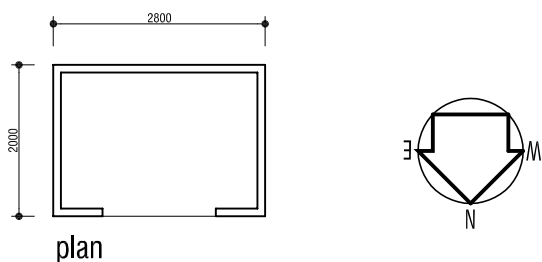

OPEN FRONTED TIMBER SHELTER

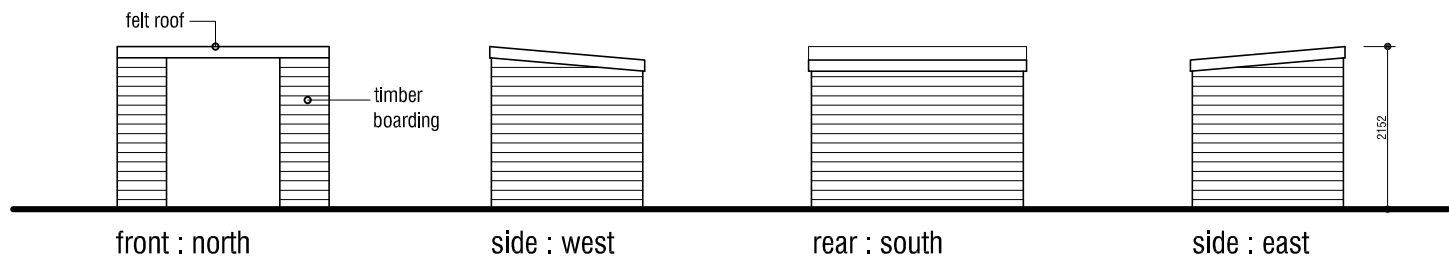

Brian Kirby

9, PIPSMORE ROAD,
CHIPPENHAM,
WILTS. SN14 0LB.
01249 660252

DIPL.INT.DESIGN.
ARCHITECTURAL
DESIGN

PROJECT.
DOG WALKING FIELD
BRADFORD ROAD, BRADFORD ON AVON
SCALE.
1:100 @ A4

DRAWING.
SHELTER & STORE
PROPOSED
DRAWN.
B.K.

DRAWING NUMBER.
1101:04
DATE.
MAY 2025