


Location Plan

Site Address: Great Lodge Farm, A346 Cadley, Cadley, SN8 4NE

Date Produced: 23-Jun-2025

Scale: 1:2500 @A4

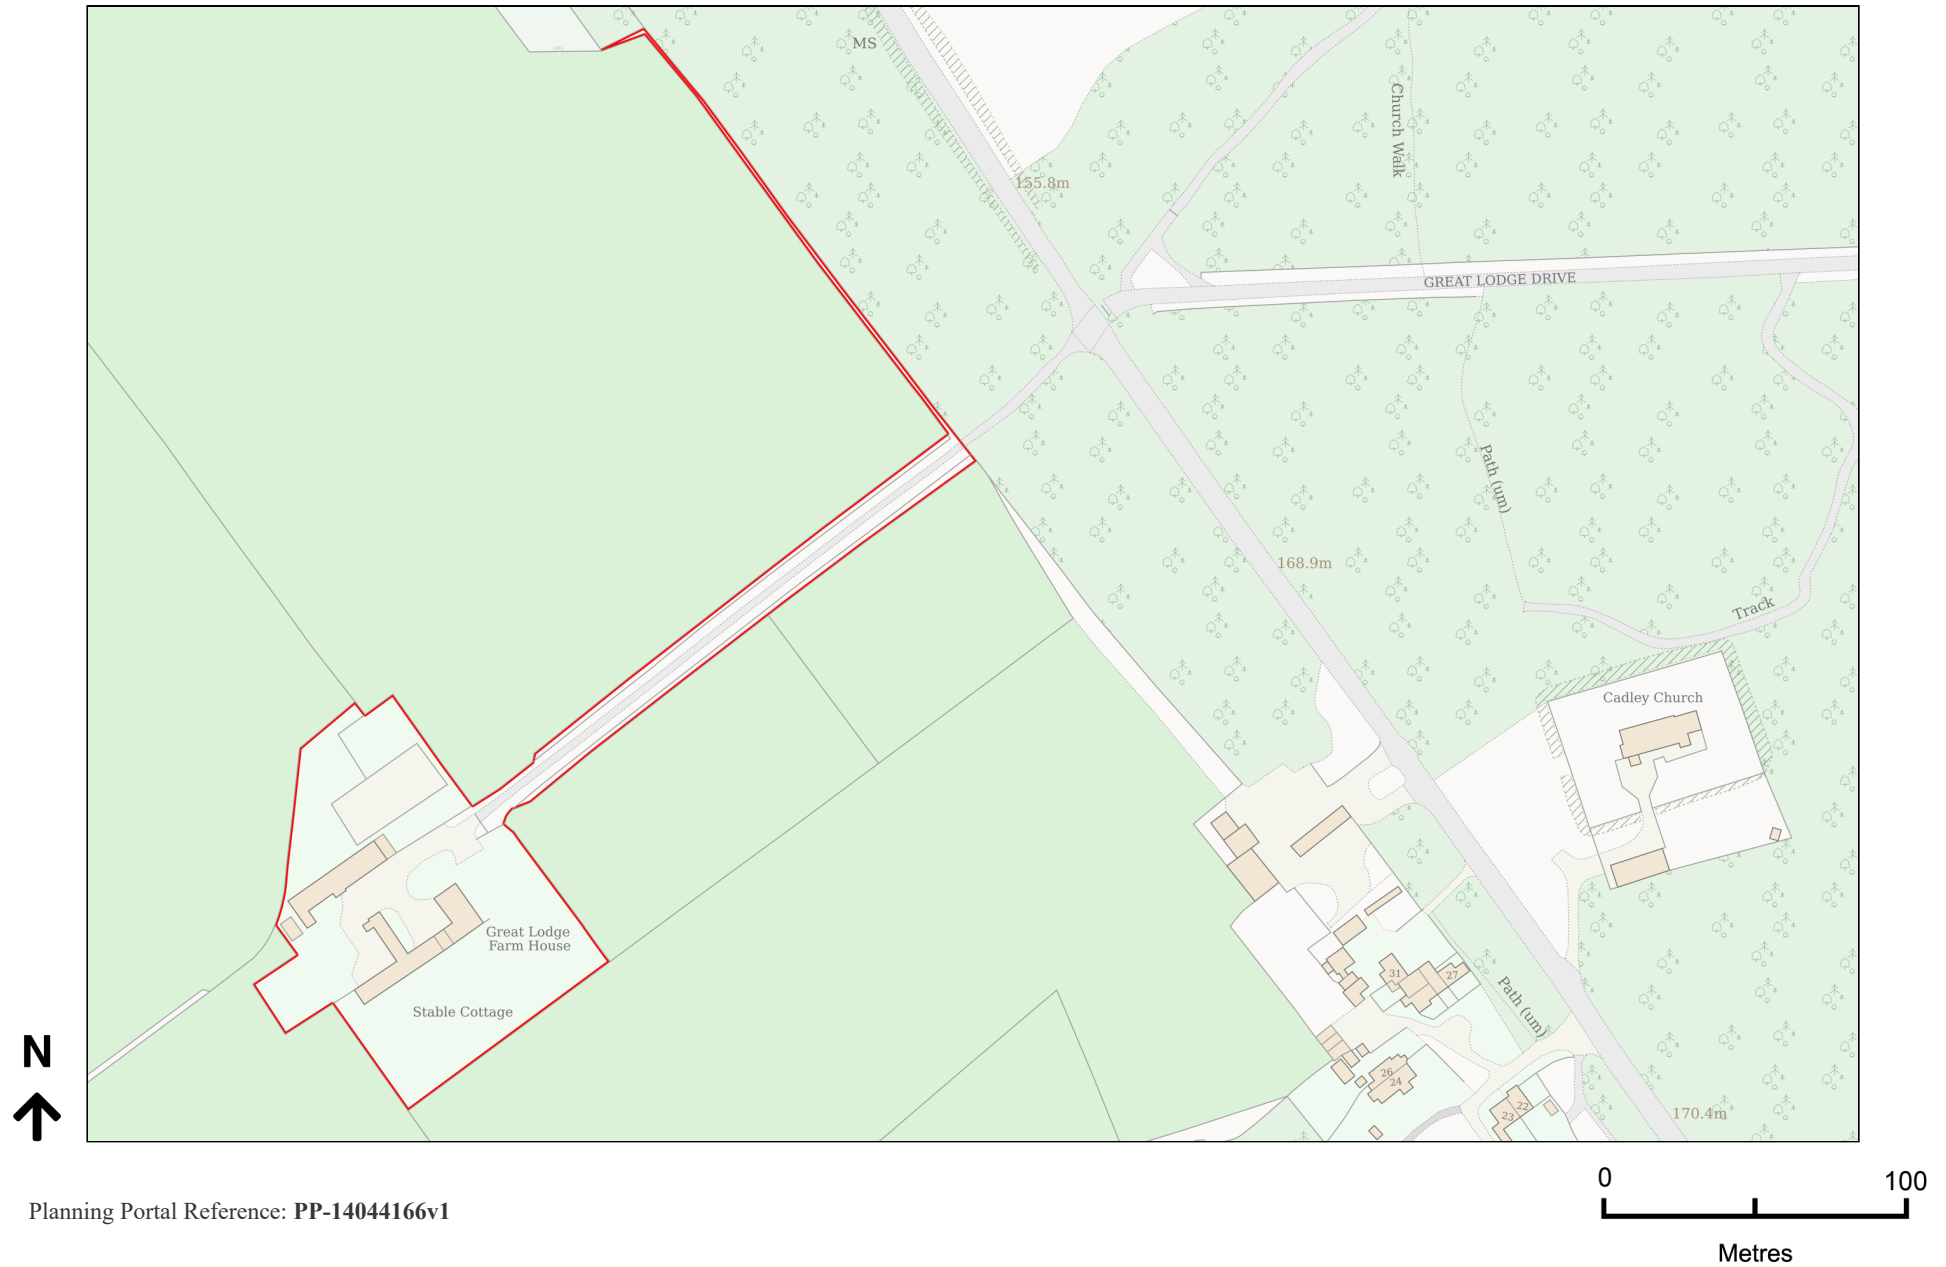

Planning Portal Reference: PP-14044166v1