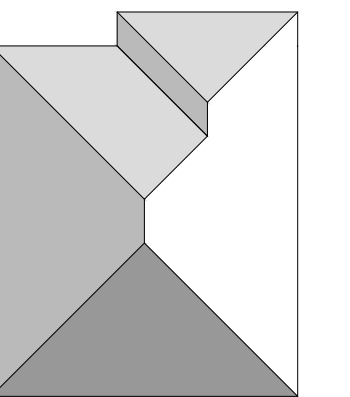
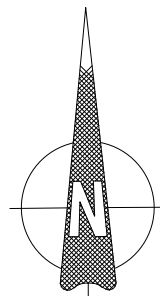
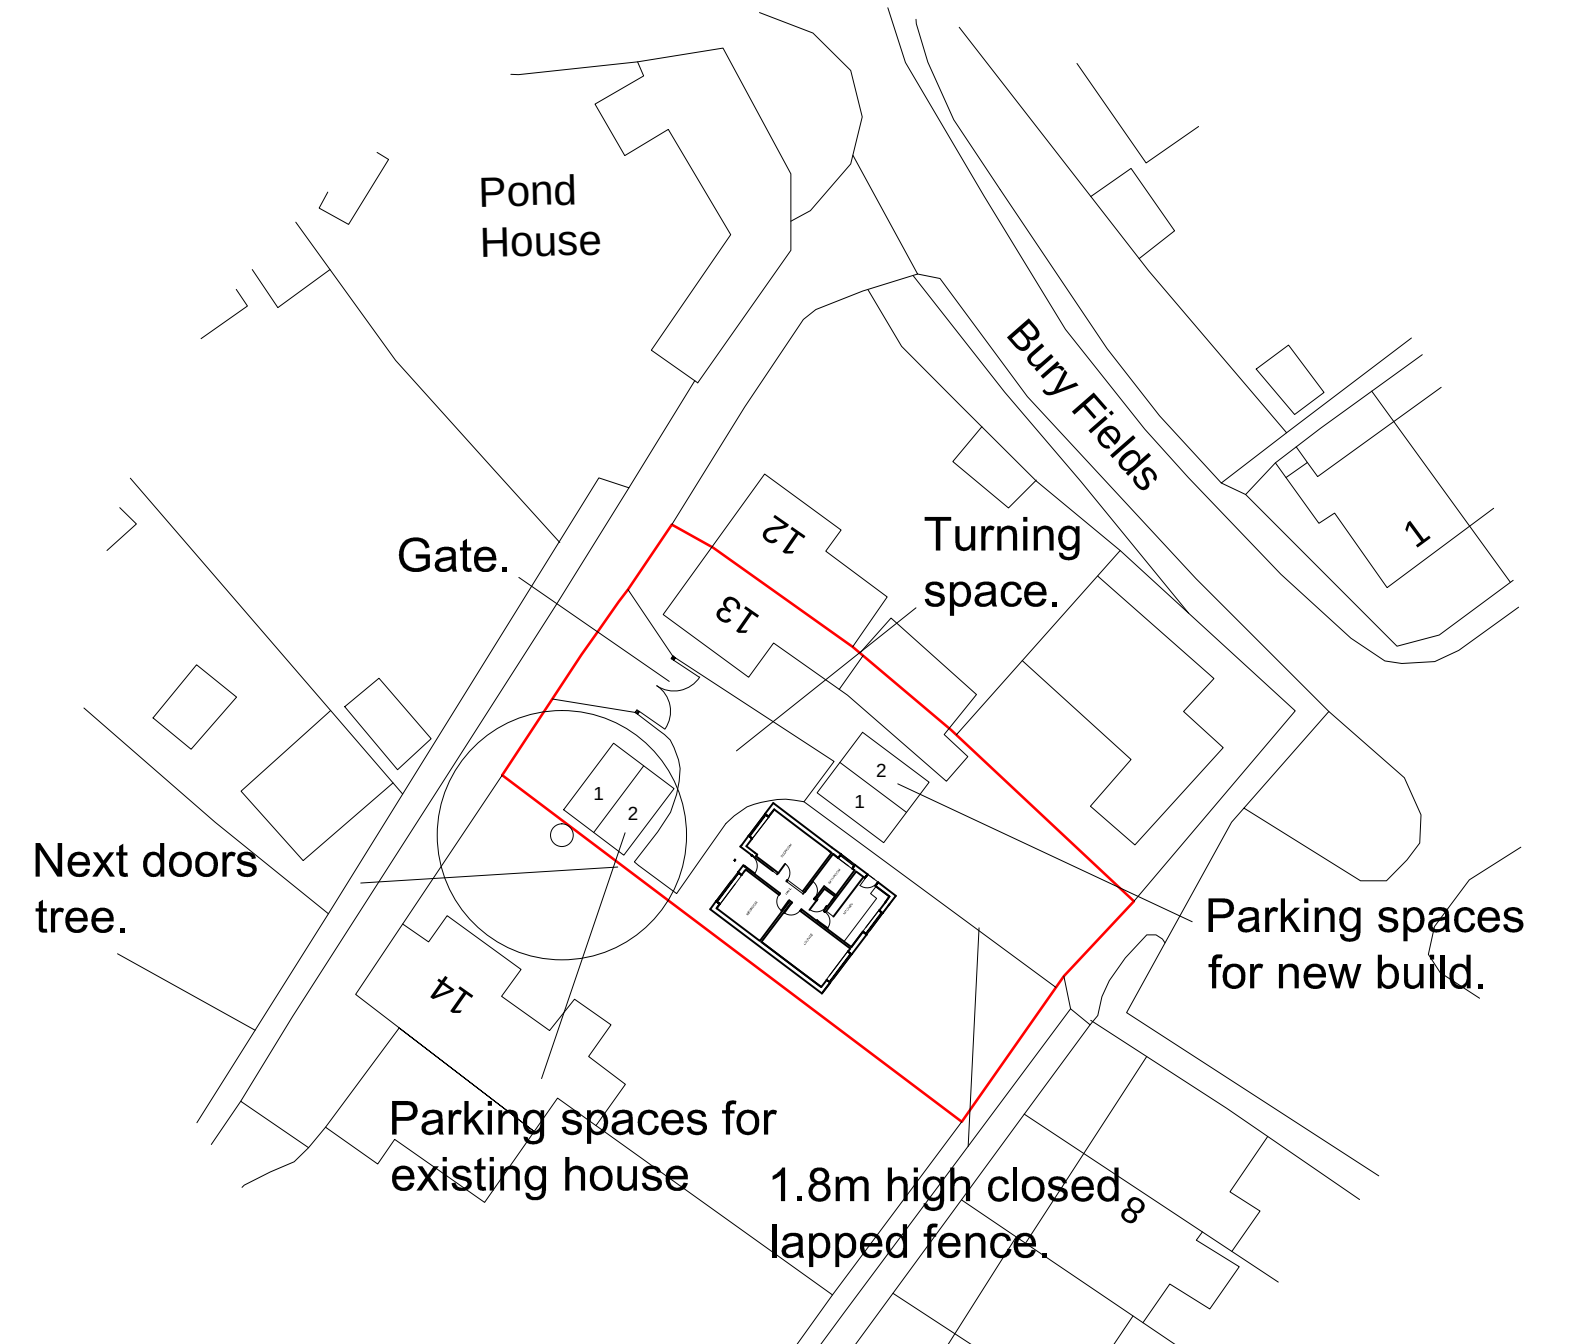
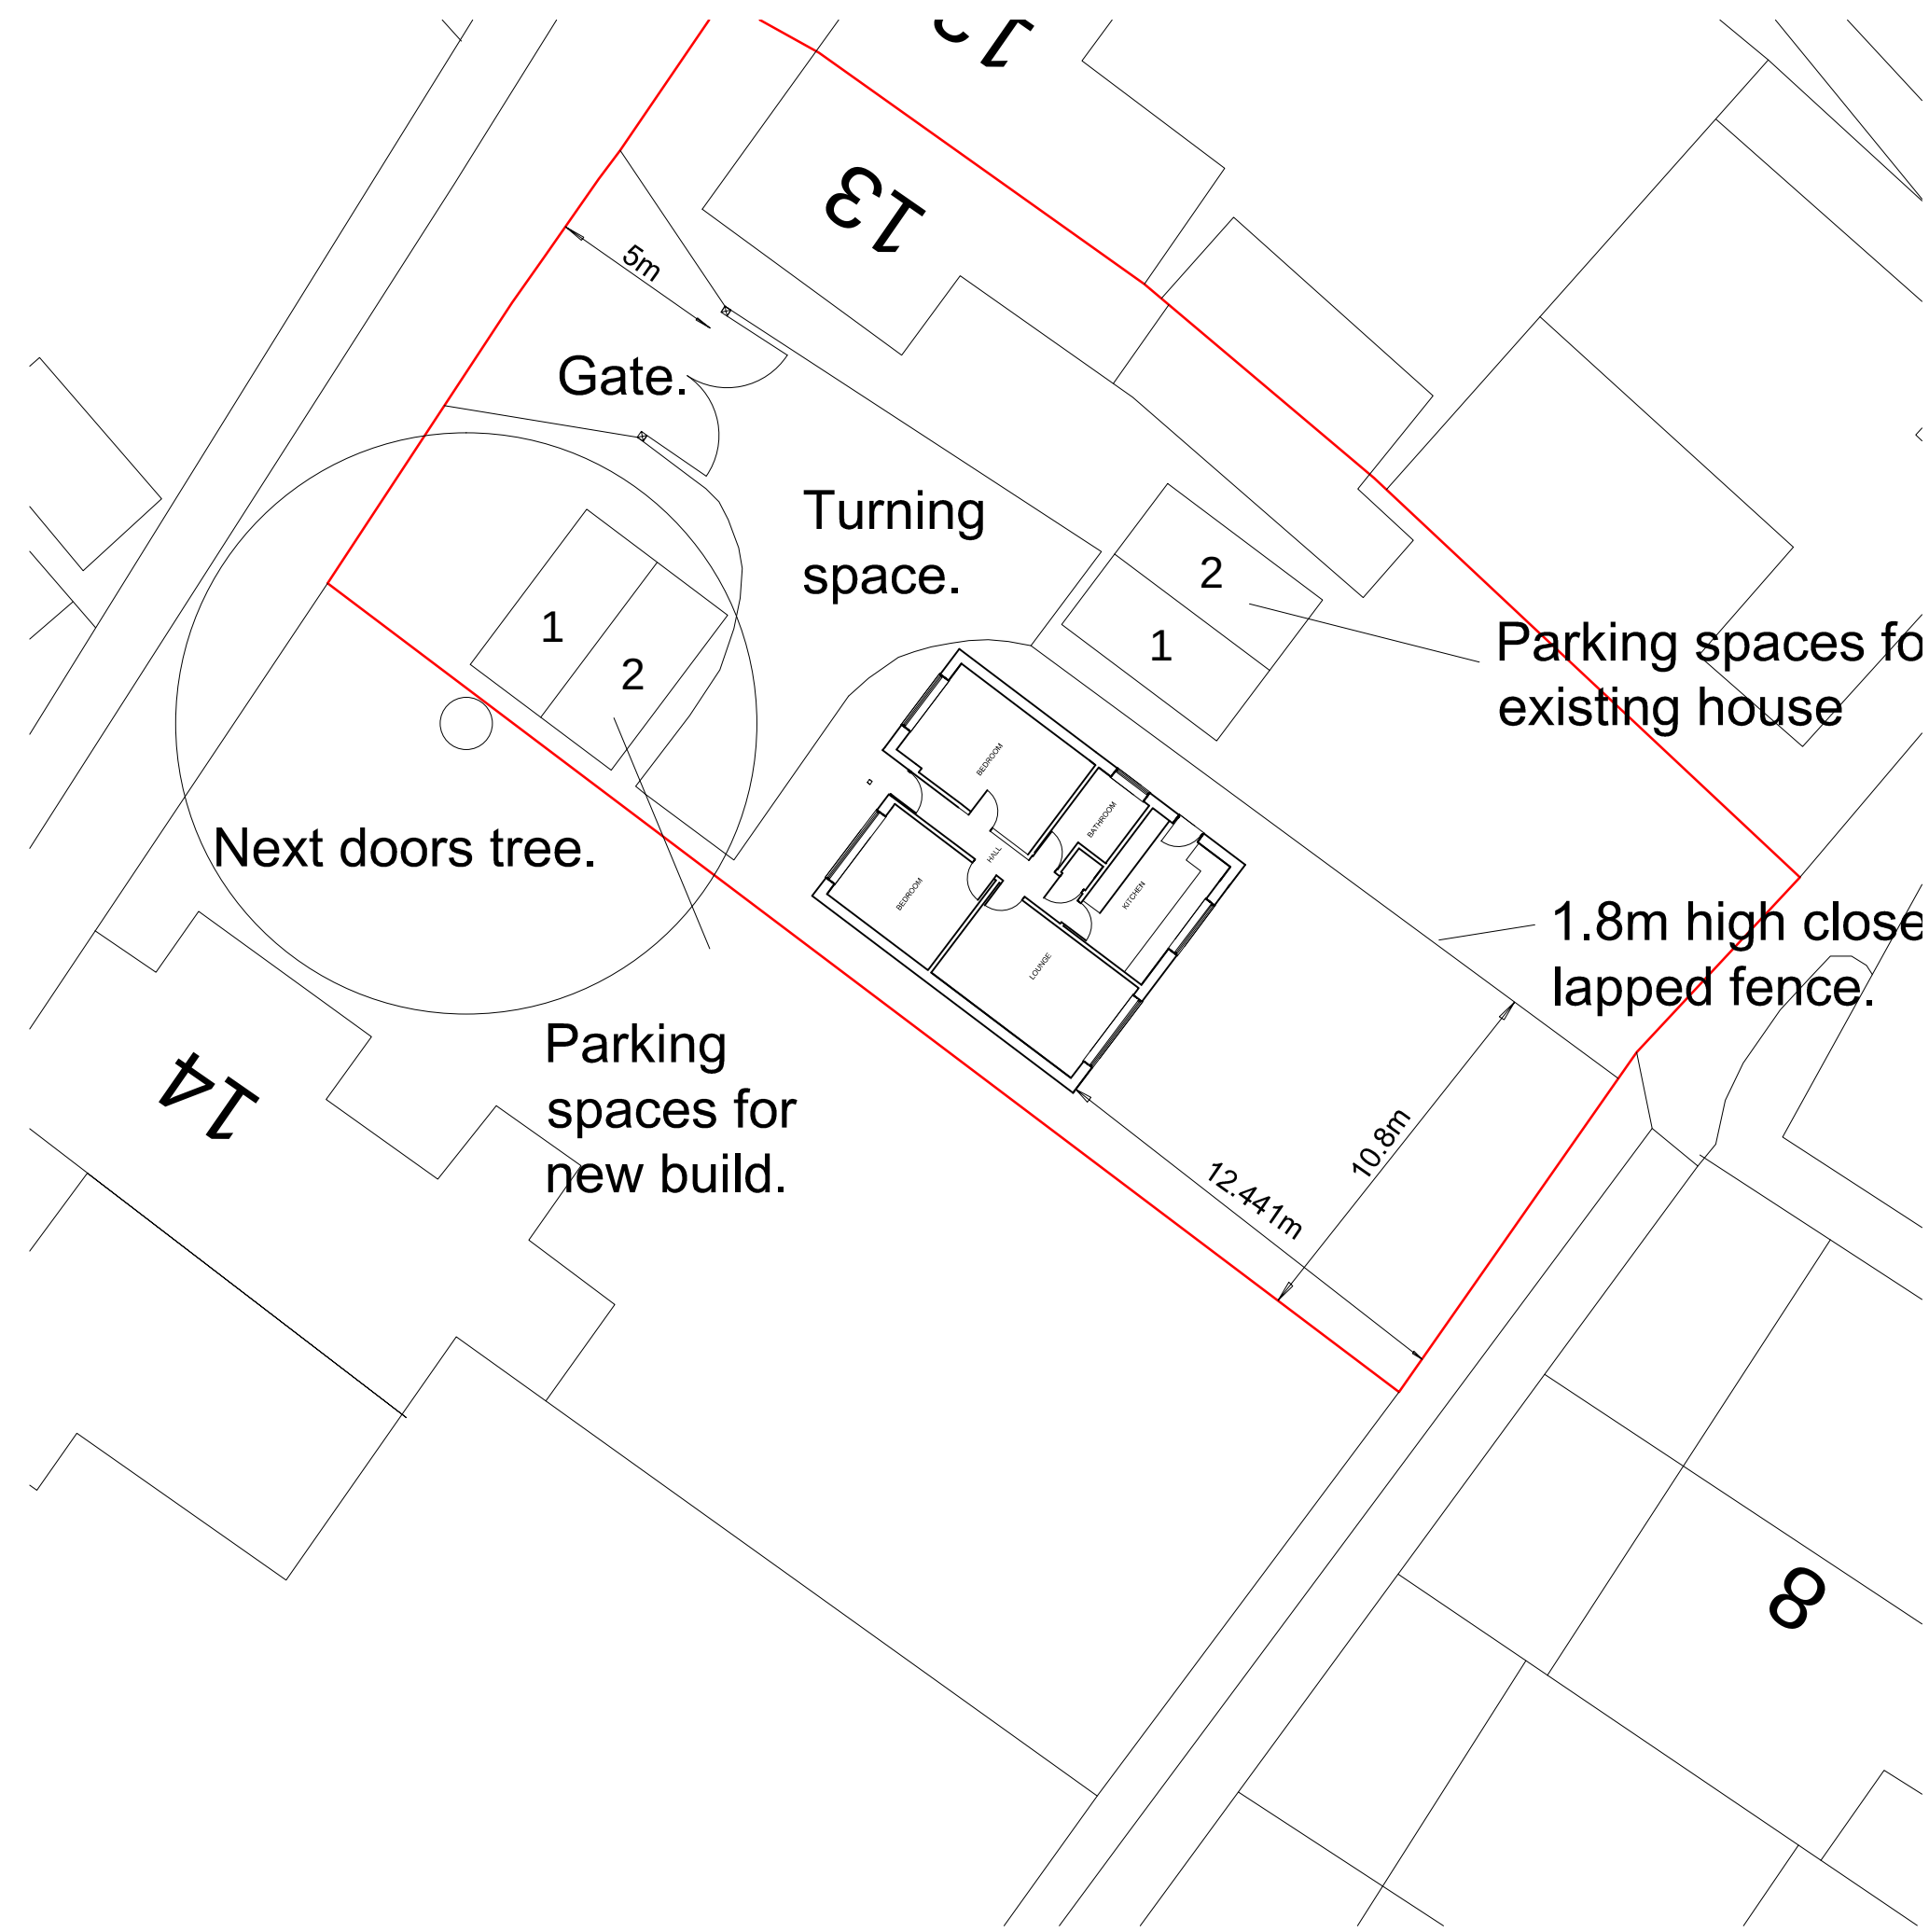
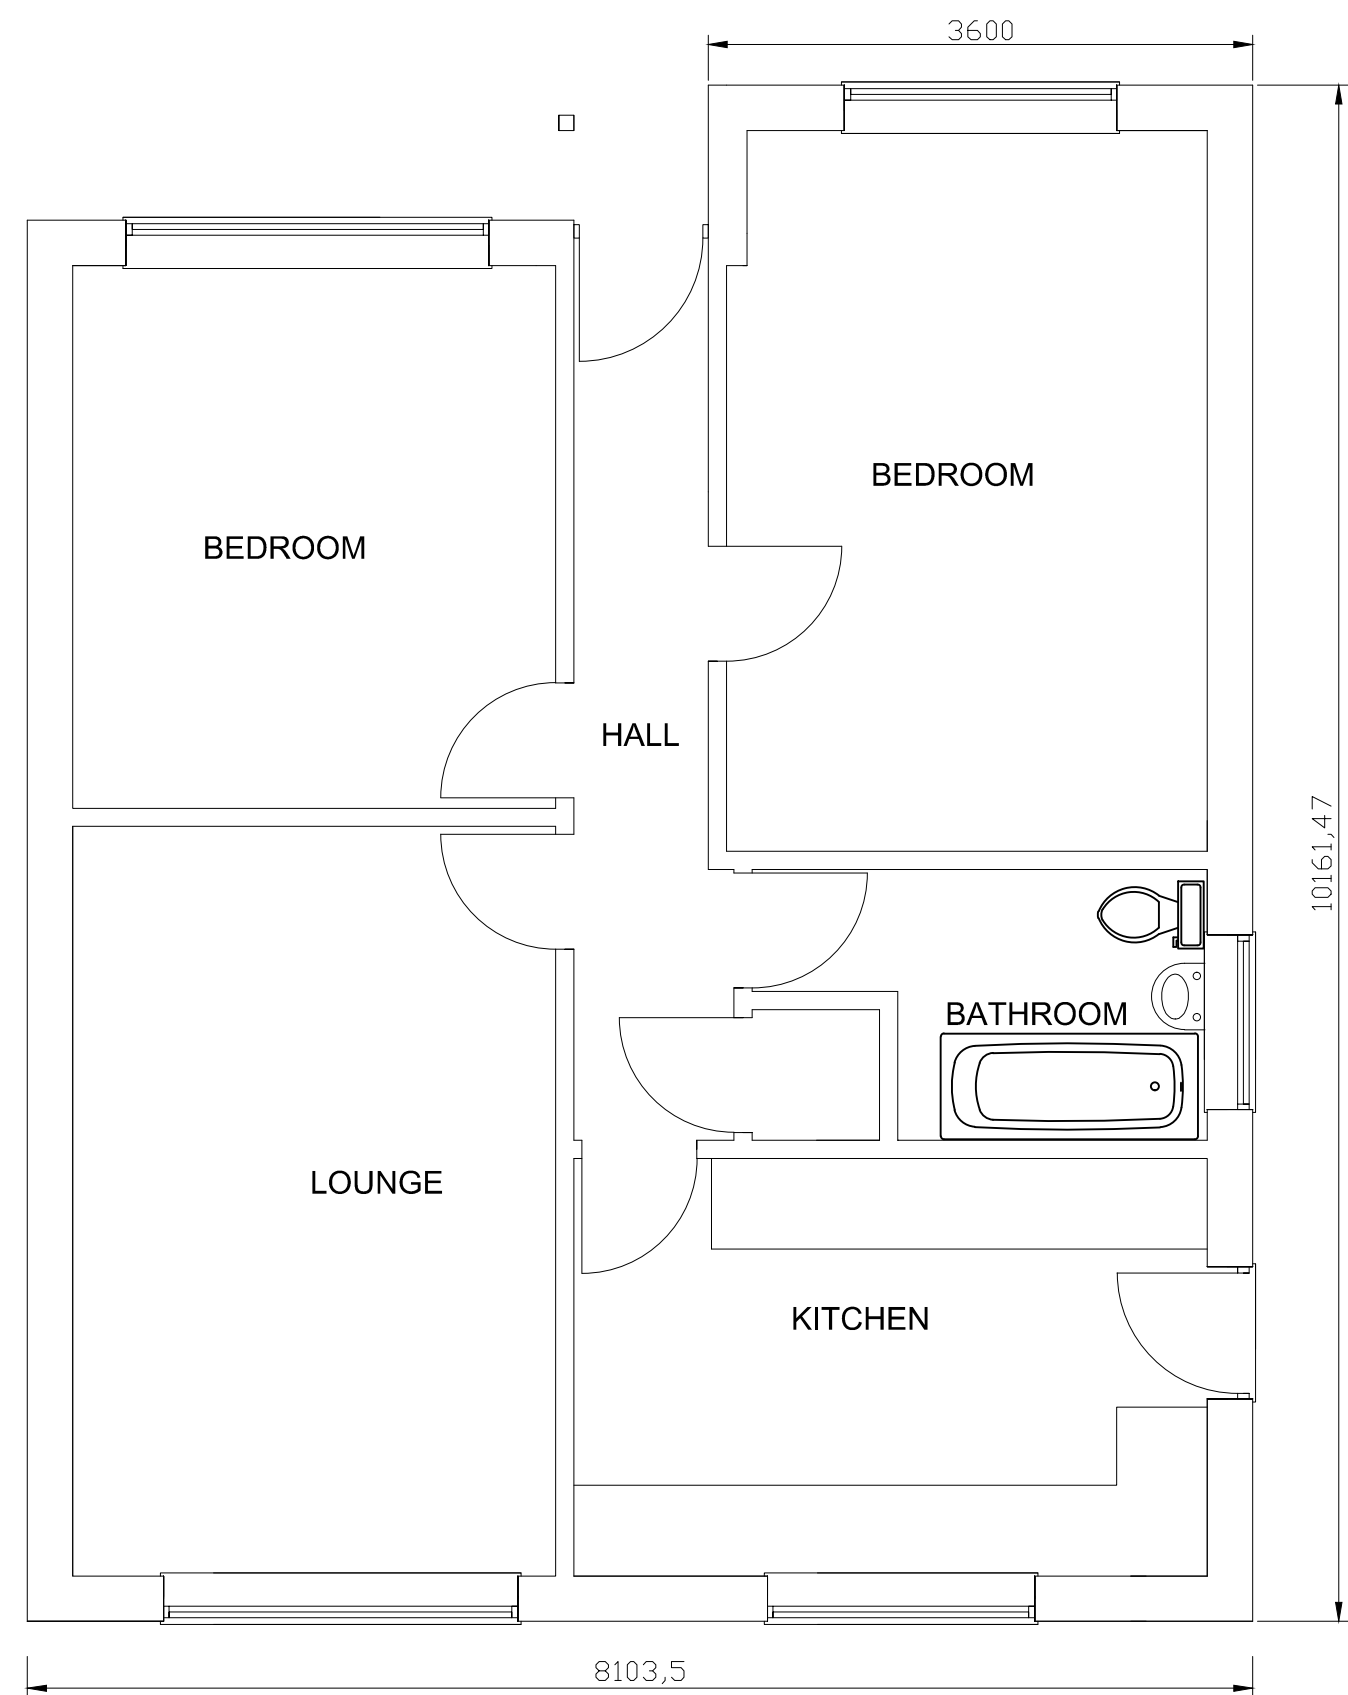
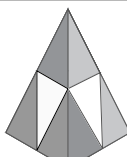


client	Mr and Mrs Huntington.		
SITE ADDRESS	13 Buryfield Lydard Millicent Wilts SN5 3NF.		
PROJECT	Proposed Dwelling.		
 RAND PLANNING CONSULTANCY LTD	Phil Rand Cherry Tree House Clardon lane Purton, Wiltshire SN5 4HN TEL 01793 771128		
	Drawn by	Phil Rand	Drawing No 01
Scales	1:500 1:100 1:50	Date	16th June 2025