


Indicative culvert cross sectional drawing

2 x 300mm pipes to be installed to convey water. They will sit flush to each other. These will be dug into the existing landscape.

The remaining capacity will be backfilled with gravel and earth to provide a solid surface for pedestrians that will not erode and will provide protection to the culverts. This surface will be permeable to allow for continued natural drainage.

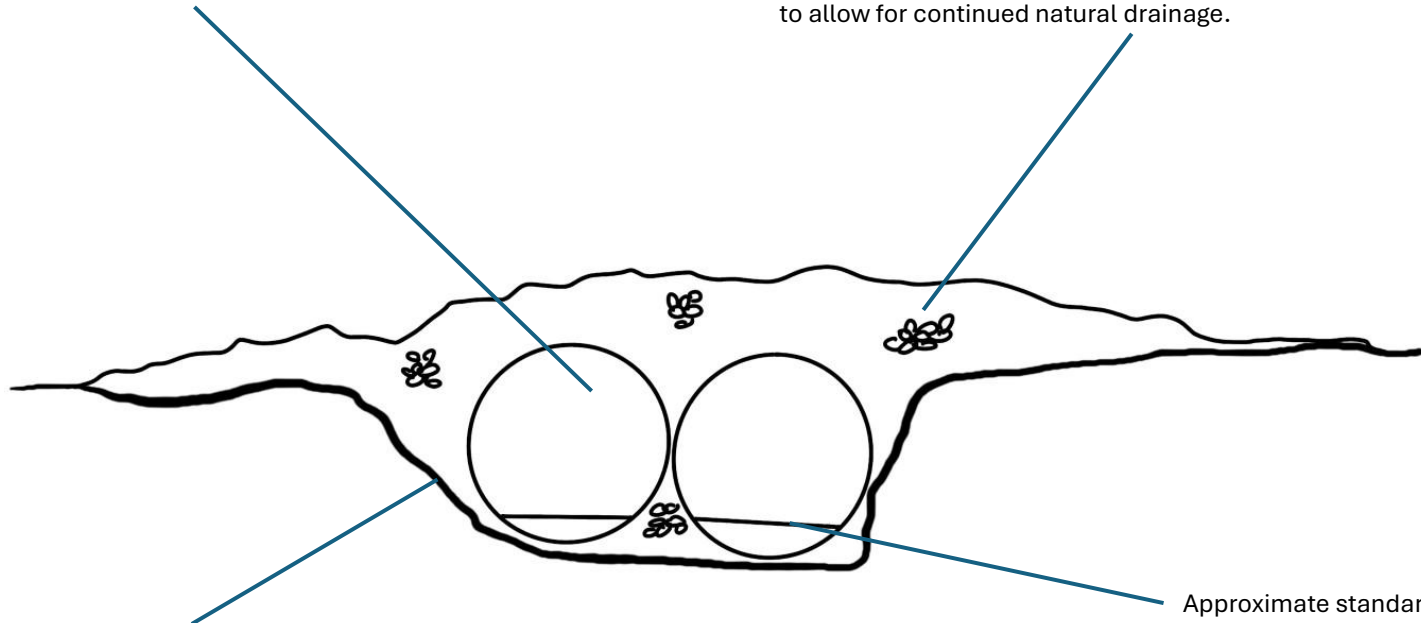

A pass will be excavated into the existing footpath to allow space for the culverts to sit underneath.

Approximate standard water level.

1 metre



DO NOT SCALE OFF THIS DRAWING
All dimensions are approximate and given in good faith but are not subject to accurate topographic survey.