



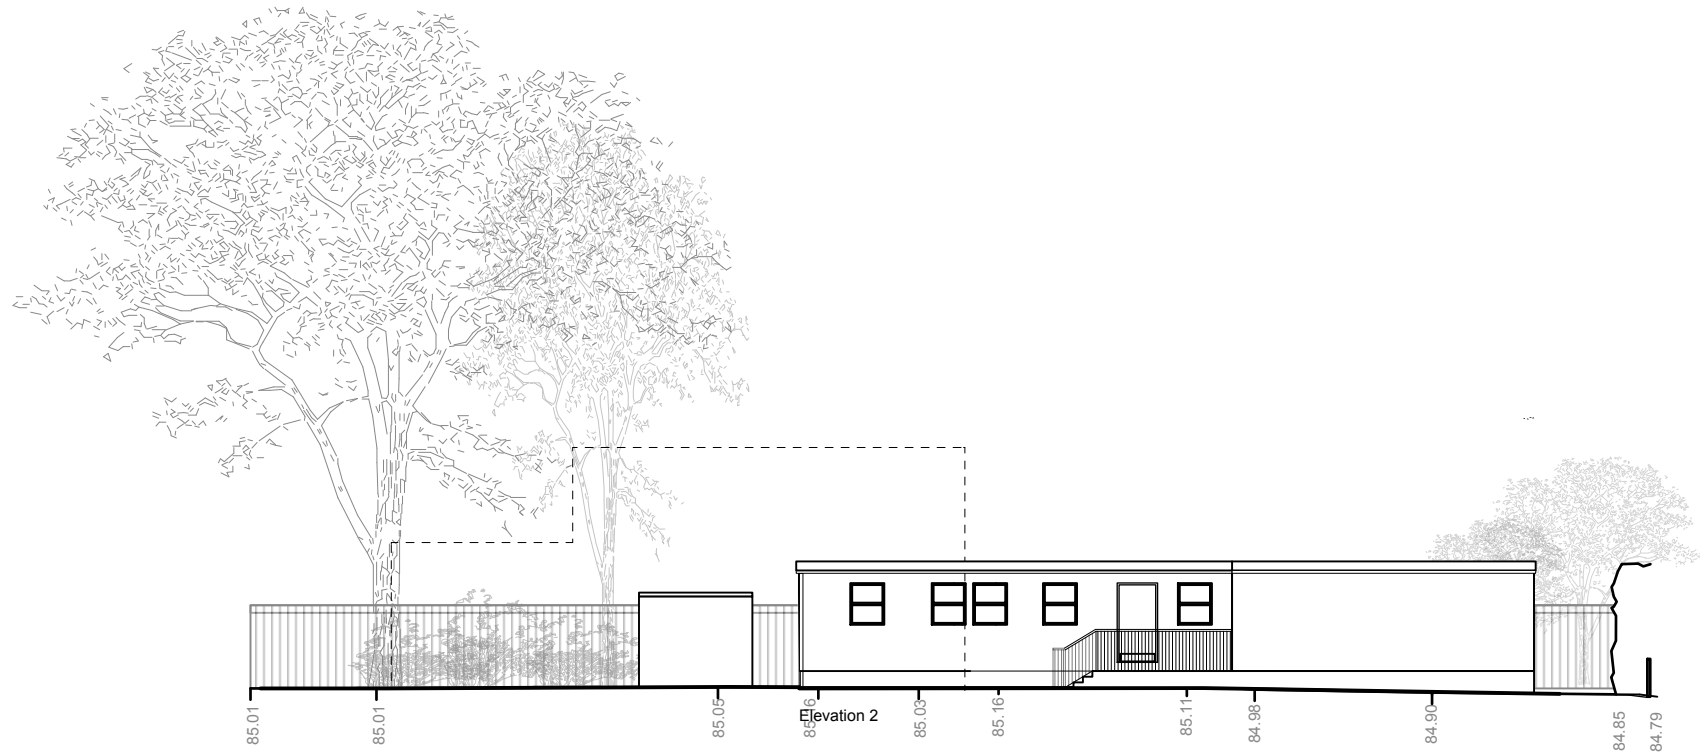


Elevation A

Datum Level 82.00

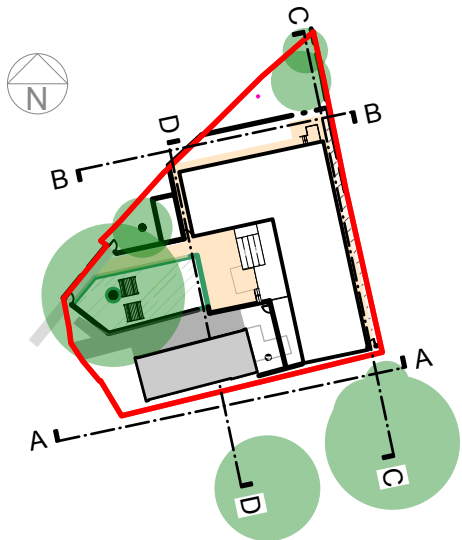


1:1000 Key Plan

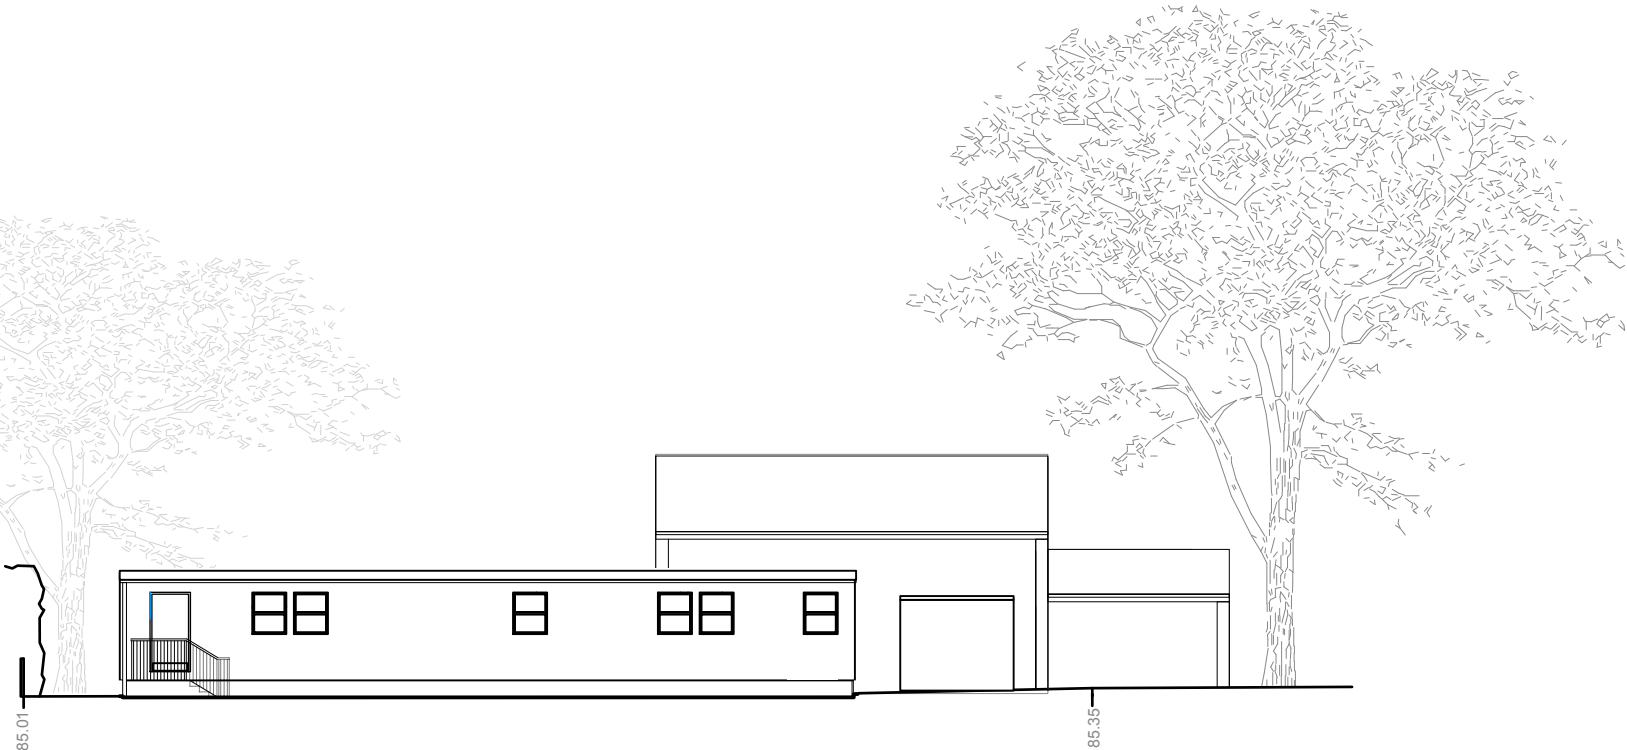

Elevation B

Datum Level 82.00

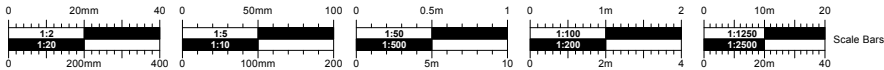

PLANNING

| No. | Date       | Dr/Ch | Revision Notes                         |
|-----|------------|-------|----------------------------------------|
| A   | 30/06/2025 |       | Unit B amended. Top hung windows shown |

|                                               |
|-----------------------------------------------|
| <b>Project Title</b><br>Springfields School   |
| <b>Project Client</b><br>Wiltshire Council    |
| <b>Suitability</b><br>Code - Description<br>. |

|   |
|---|
| <b>Sheet Scale:</b> 1:200 @ A3                                                                                |
| <b>Date:</b> 25/04/2025                                                                                       |
| <b>Drawn By:</b> LW                                                                                           |
| <b>Reviewed By:</b> HG                                                                                        |
| Copyright. Check all dimensions on site. .<br>This drawing is only to be used on the site for which designed. |

|   |
|---|
| <b>Sheet No.</b><br>Project ID - Originator - Volume - Level - Type - Role - Number<br><b>2135A-CMS-XX-XX-DR-A-PL14</b> |
| <b>Sheet Title</b><br>Proposed Elevations A & B                                                                         |
| 26 Martingate, Corsham, Wiltshire, SN13 0HL, Web: www.cms-group.co, Tel: 01249 701333                                   |

|     |
|-----|
| Rev |
| A   |

