



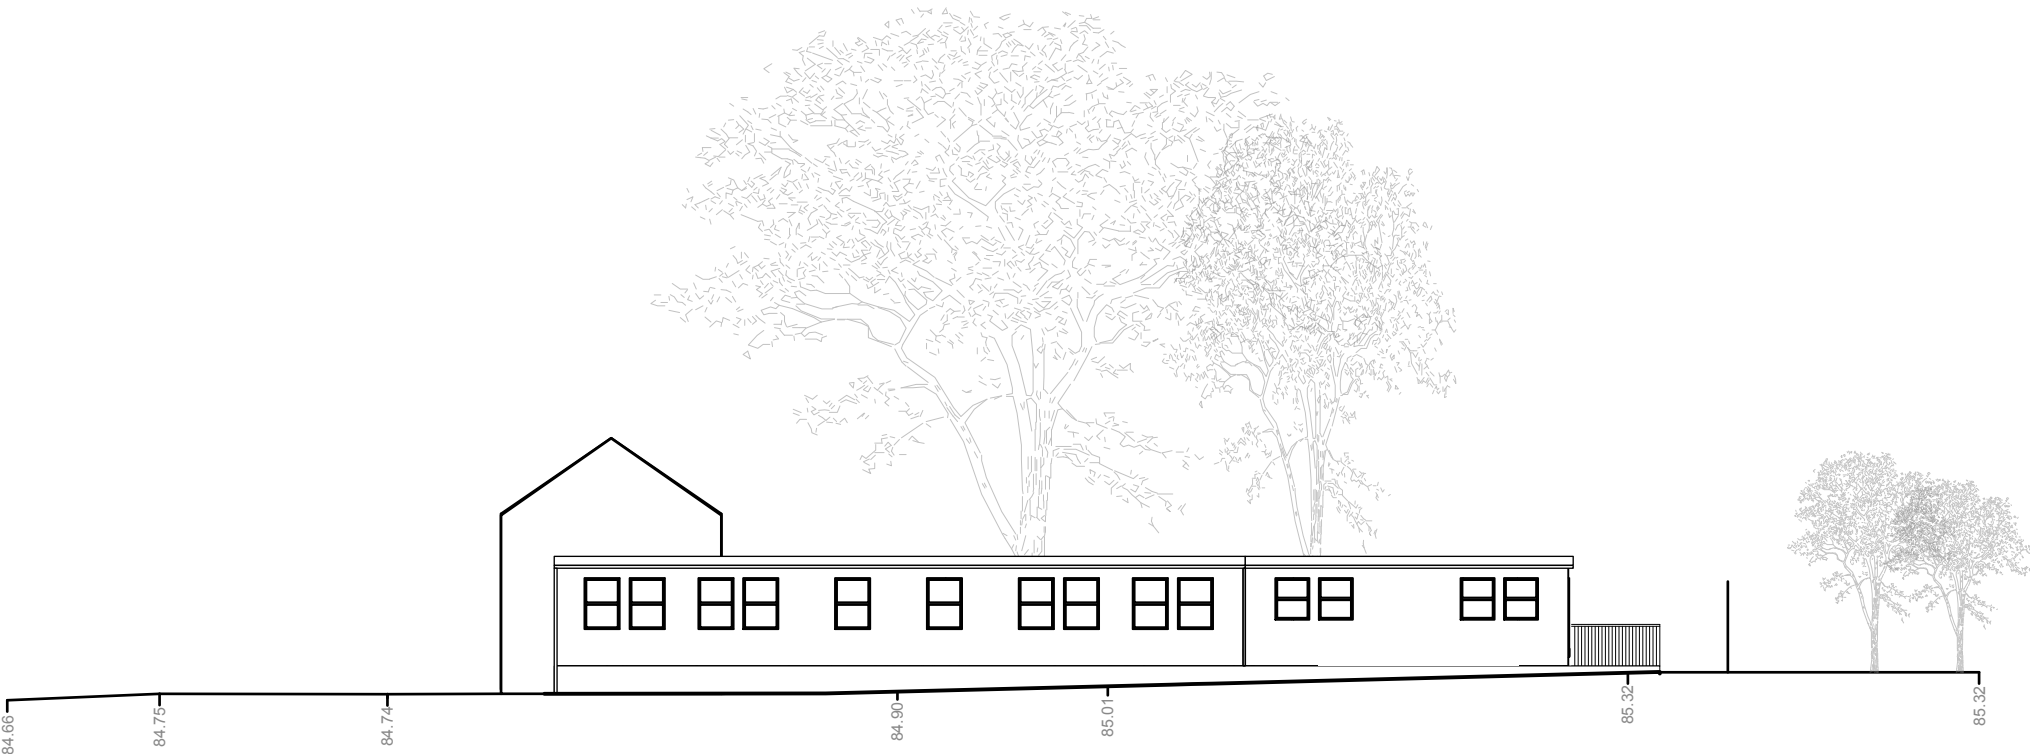


Elevation D
Datum Level 82.00



Elevation C
Datum Level 82.00

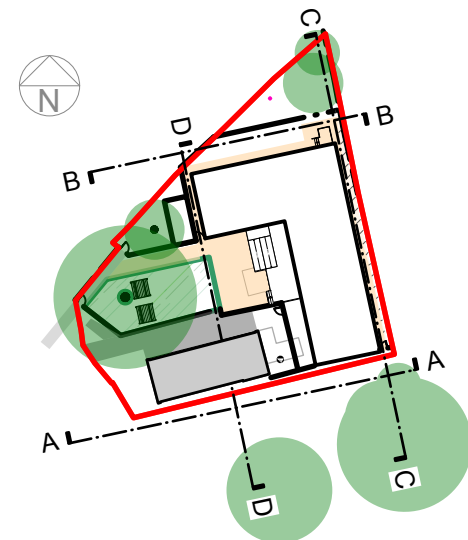

1:1000 Key Plan

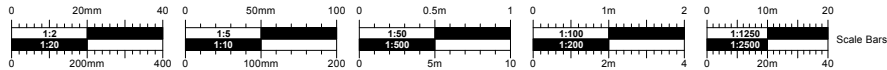

PLANNING

No.	Date	Dr/Ch	Revision Notes
A	30/06/2025	HG	Unit B amended. Top hung windows shown.

Project Title
Springfields School
Project Client
Wiltshire Council
Suitability
Code - Description
.

Sheet Scale: 1:200 @ A3
Date: 25/04/2025
Drawn By: LW
Reviewed By: HG

Copyright. Check all dimensions on site. .
This drawing is only to be used on the site for which designed.

Sheet No.
Project ID - Originator - Volume - Level - Type - Role - Number
2135A-CMS-XX-XX-DR-A-PL15
Sheet Title
Proposed Elevations C & D

26 Martingate, Corsham, Wiltshire, SN13 0HL, Web: www.cms-group.co, Tel: 01249 701333

Rev
A

