
NOTES

1. All dimensions are to be checked on site before the commencement of works. Any discrepancies are to be reported to the Architect & Engineer for verification.
2. Figured dimensions only are to be taken from this drawing.
3. This drawing is to be read in conjunction with all relevant Architects', Engineers', and Service Engineers' drawings and specifications.
4. This drawing is copyright.


HATCH COLOURS

- Existing boundary wall blockwork.
- Additional blockwork to be provided.
- Further blockwork to be provided where wall is retaining.


0m 0.2m 0.5m 1m 2m
1:20

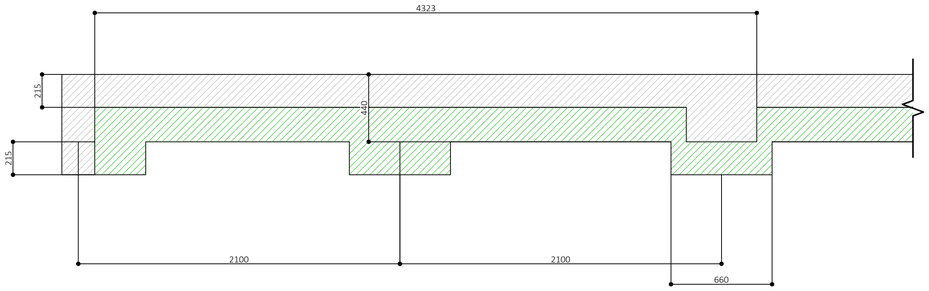

1300.01
PLAN VIEW OF BOUNDARY WALL.
(SCALE 1:20)

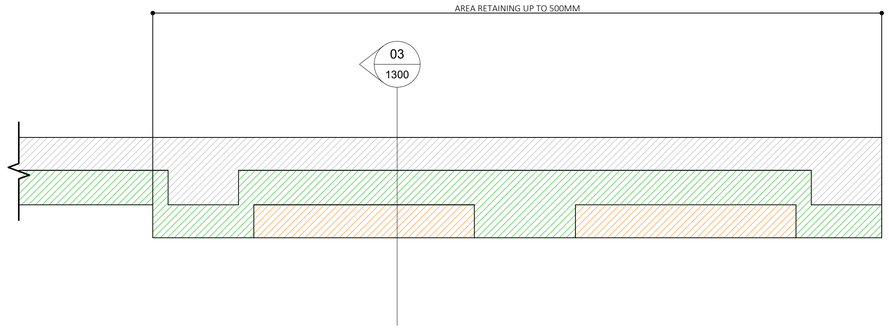


1300.02
PLAN VIEW OF BOUNDARY WALL.
(SCALE 1:20)

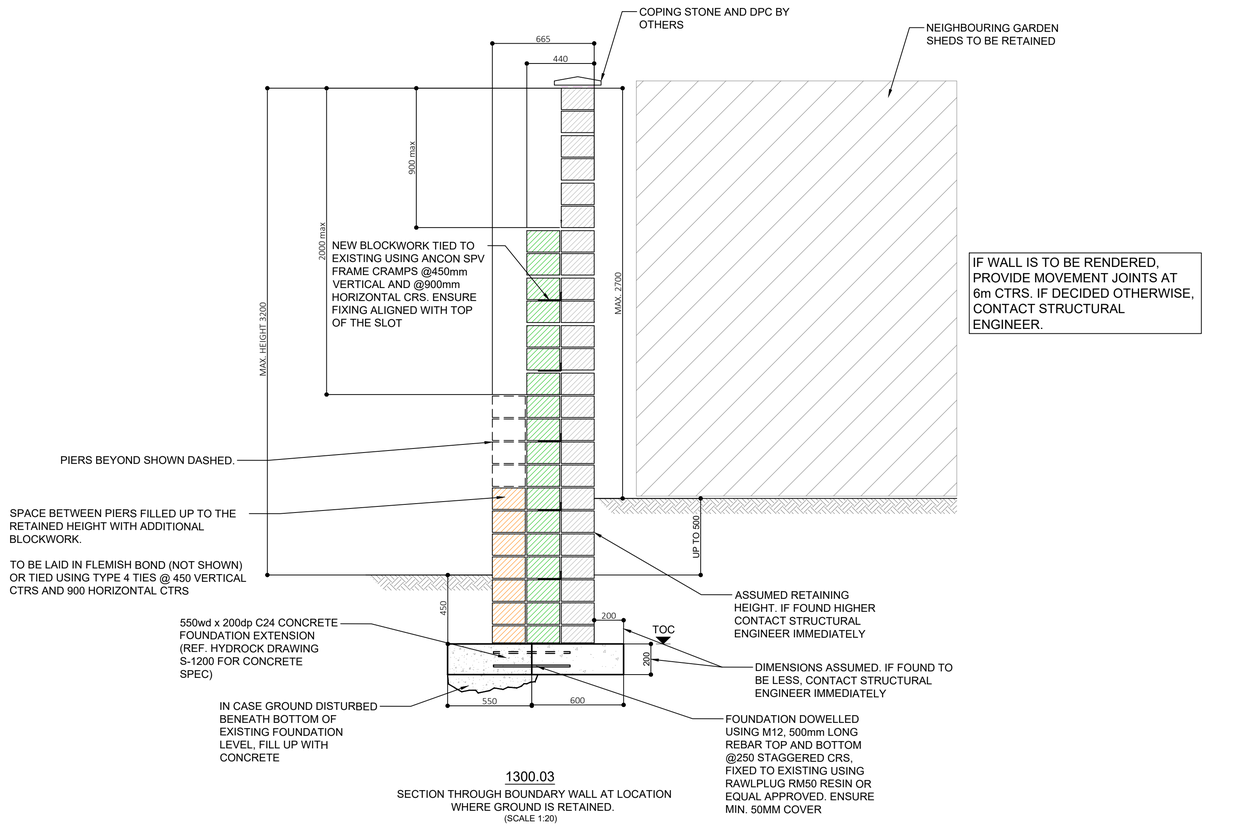

IF WALL IS TO BE RENDERED, PROVIDE MOVEMENT JOINTS AT 6m CTRS. IF DECIDED OTHERWISE, CONTACT STRUCTURAL ENGINEER.

1300.03
SECTION THROUGH BOUNDARY WALL AT LOCATION WHERE GROUND IS RETAINED.
(SCALE 1:20)

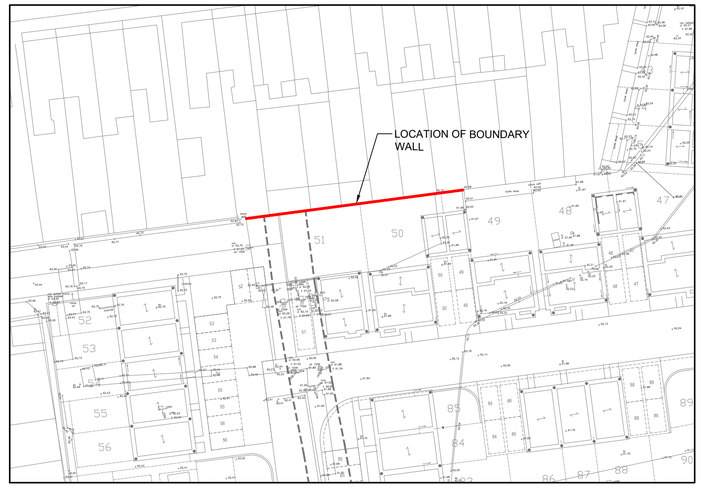

LOCATION PLAN (NTS)

REVISIONS

Rev.	Date	Description	By	Chk.	App.
P02	29.01.2024	Minor amendments. Location plan added.	OL	AK	JB
P01	23.01.2024	Information issue.	AK	AK	JB

Hydrock
MERCHANTS' HOUSE NORTH
WAPPING ROAD
BRISTOL
BS1 4RW
t: 0117 945 9225
e: bristolcentral@hydrock.com

CLIENT: Countryside Partnerships

PROJECT: Langley Park, Chippenham

TITLE: Existing Boundary Wall Section

HYDROCK PROJECT NO.: 23282

SCALE @ A1: AS INDICATED

STATUS DESCRIPTION: INFORMATION

STATUS: S2

DRAWING NO.: 23282-HYD-01-ZZ-DR-S-1300

REVISION: P2