

A1

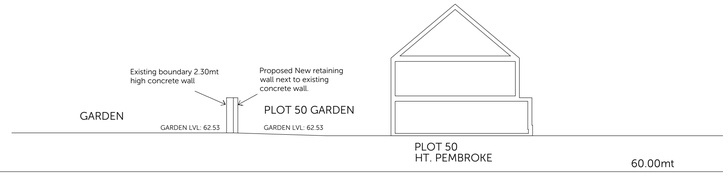


Indicative Site Section DD
scale 1:200

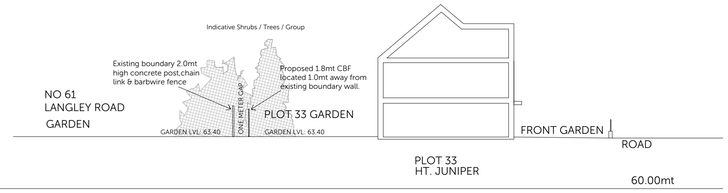


Indicative Site Section CC
scale 1:200




Indicative Site Section BB
scale 1:200

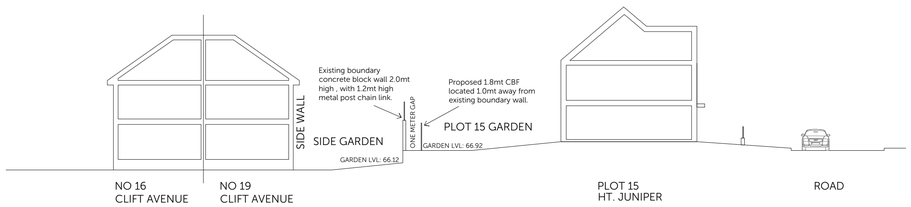

Indicative Site Section AA
scale 1:200

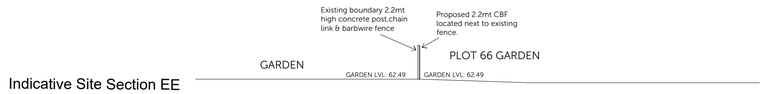

Indicative Site Section EE
scale 1:200

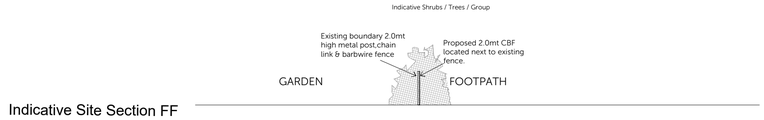

Indicative Site Section FF
scale 1:200

Key: Not To Scale



Romsey T:01794 367703
Portishead T:01275 407000

Rev	Description	Date	Au	Ch
A	First Planning Issue	05.2024	KK	KK
B	Sections Updated.	12.09.24	KK	KK

scale 1:200
0 5m 10m 15m

Project	**Langley Park, Chippenham**
Drawing	**Site Sections**

Client	**Visrty Partnerships**				
Job no.	**VIST220215**			Date	**05.2024**
Dwg no.	**SS.03**			Rev.	**B**
Author	**KK**	Checked	**KK**	Scale	**1:200 at A1**
Status	PLANNING			Office	**Portishead**
Client ref.					

thrive. architects

www.thrivearchitects.co.uk

This drawing is the copyright of Thrive Architects Ltd ©. All rights reserved. Ordnance Survey Data © Crown Copyright. All rights reserved. Licence No. 100007359. DO NOT scale from this drawing. Contractors, Sub-contractors and suppliers are to check all relevant dimensions and levels of the site and building before commencing any shop drawings or building work. Any discrepancies should be recorded to the Architect. Where applicable this drawing is to be read in conjunction with the Consultants' drawings.