





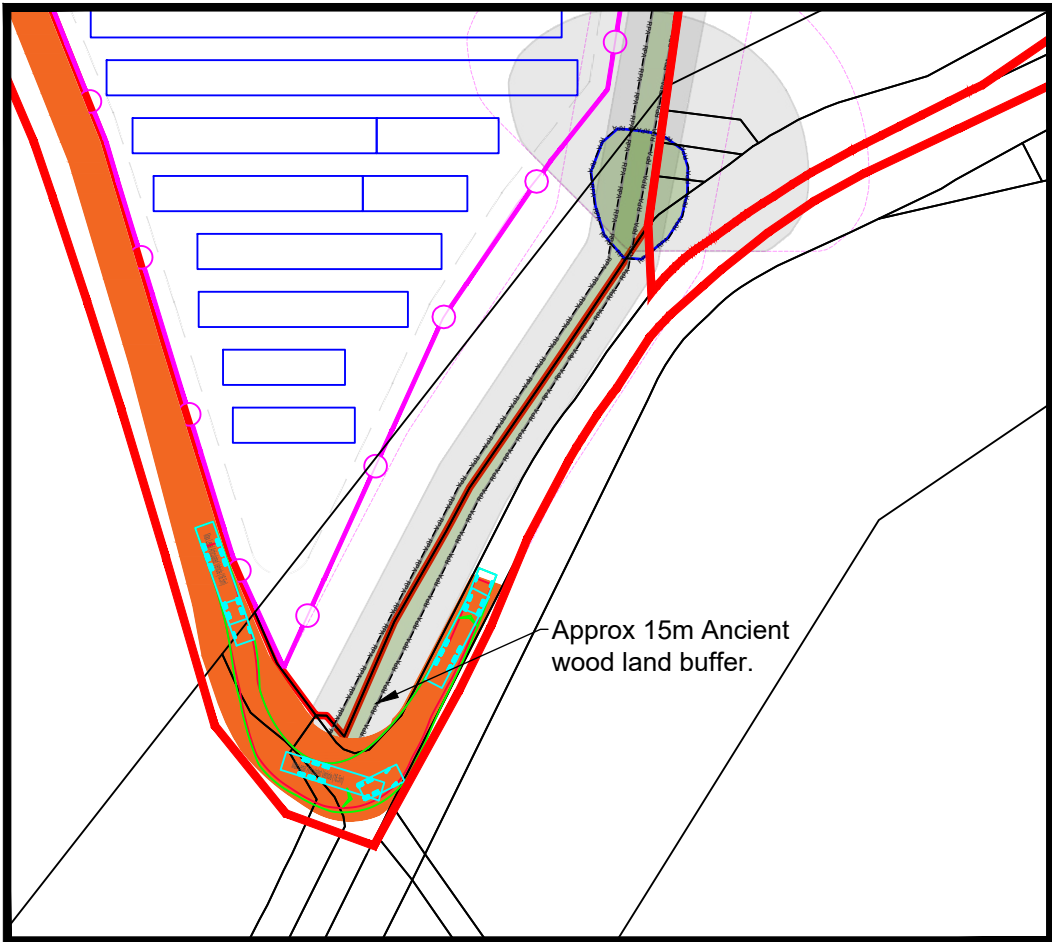


OUTBOUND TRACKING


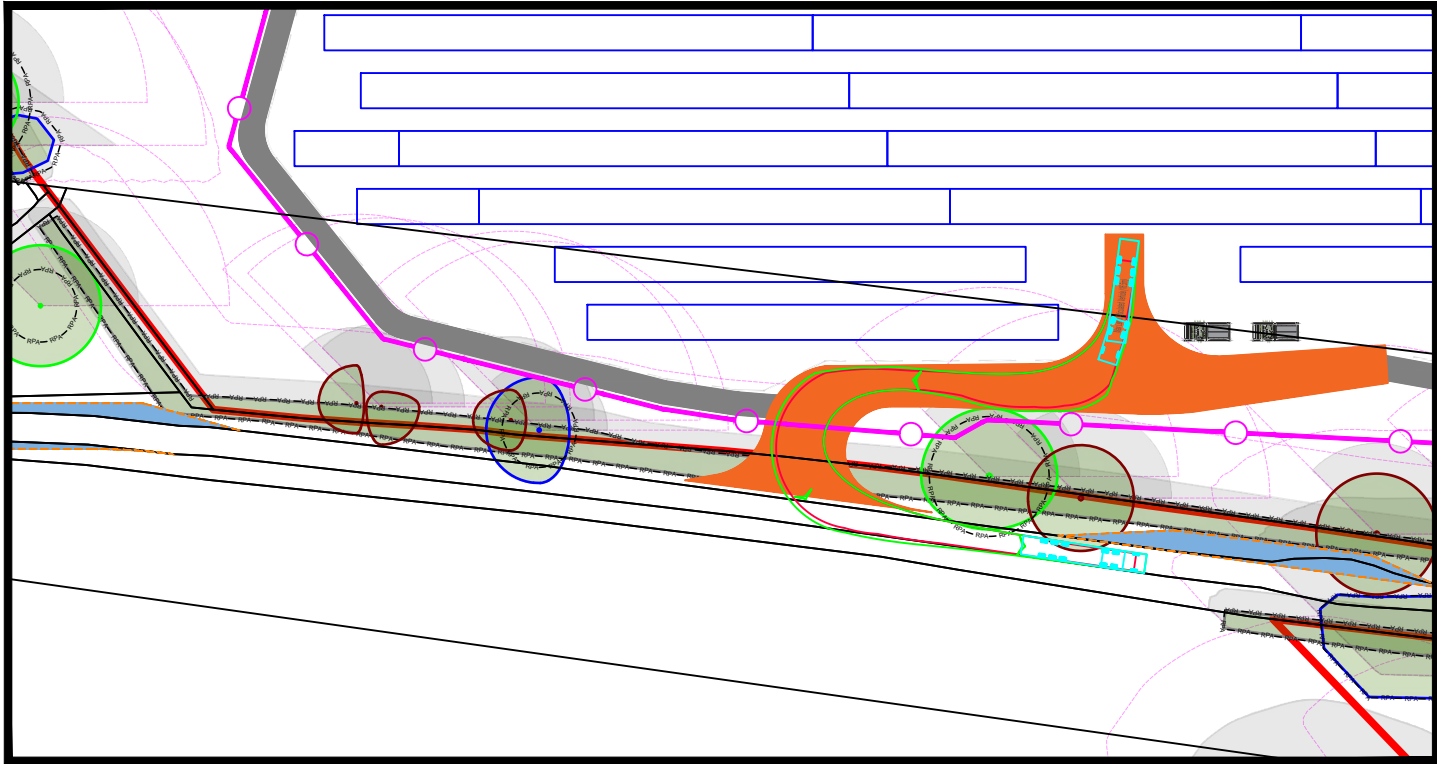



Contains OS data © Crown copyright and database rights 2024. OS 100041041

INBOUND TRACKING

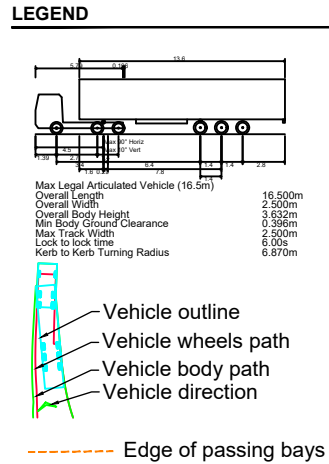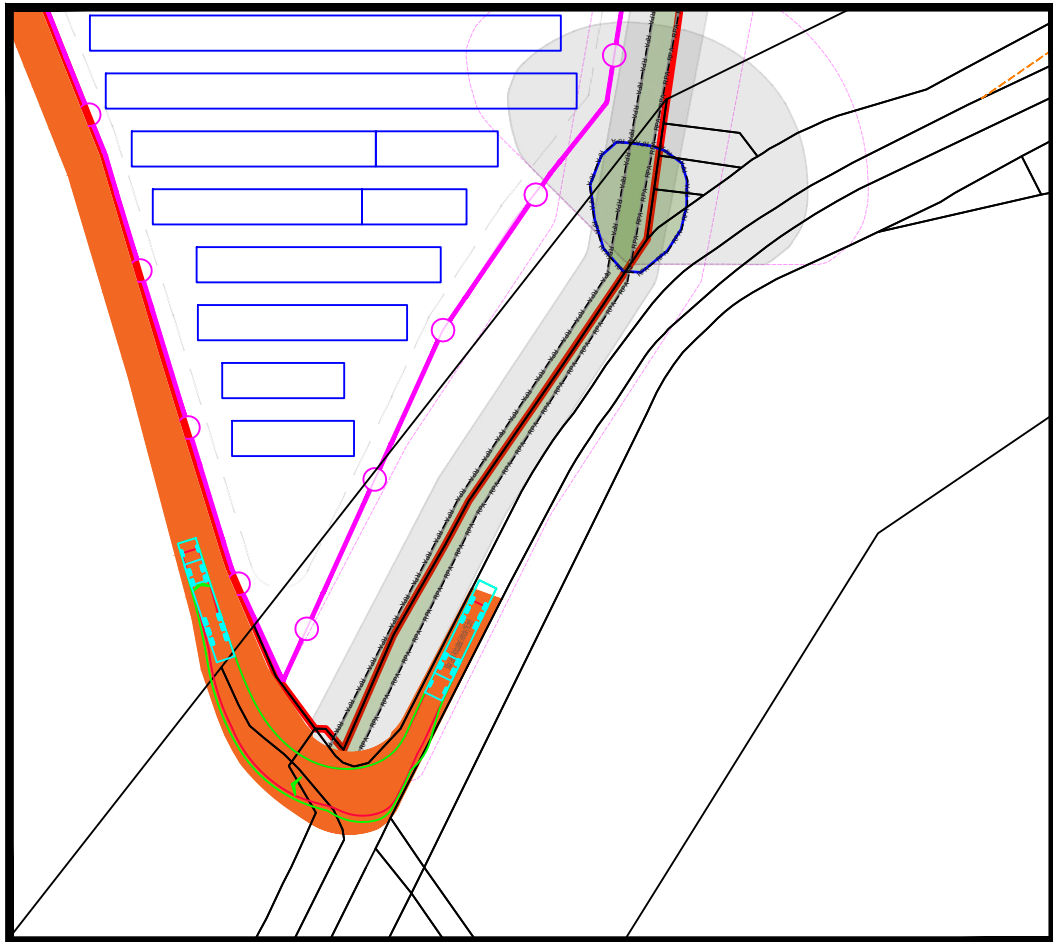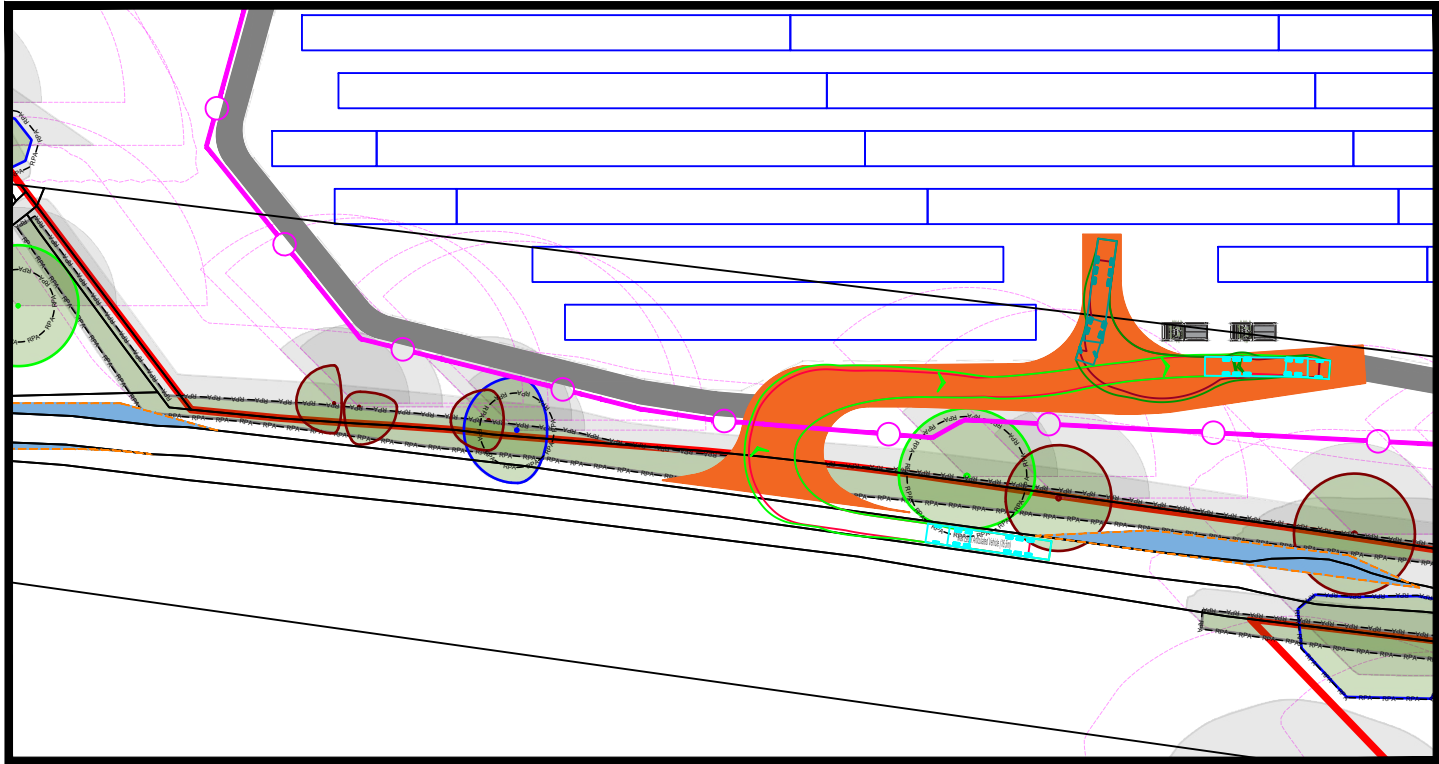

ISSUE/REVISION	
IR	DESCRIPTION
IR1	2024/05/05 PASSENGER BAYS UPDATE
IR2	2024/05/05 FUELING BAYS UPDATE
IR3	2024/05/05 MAIN ACCESS UPDATE
IR4	2024/05/05 INTERNAL ROAD AND TRACKING UPDATE
IR5	2024/05/05 FIRST ISSUE

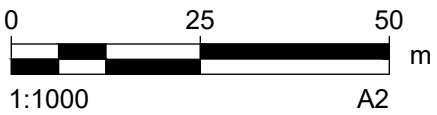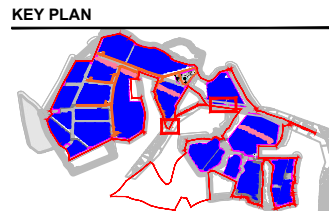

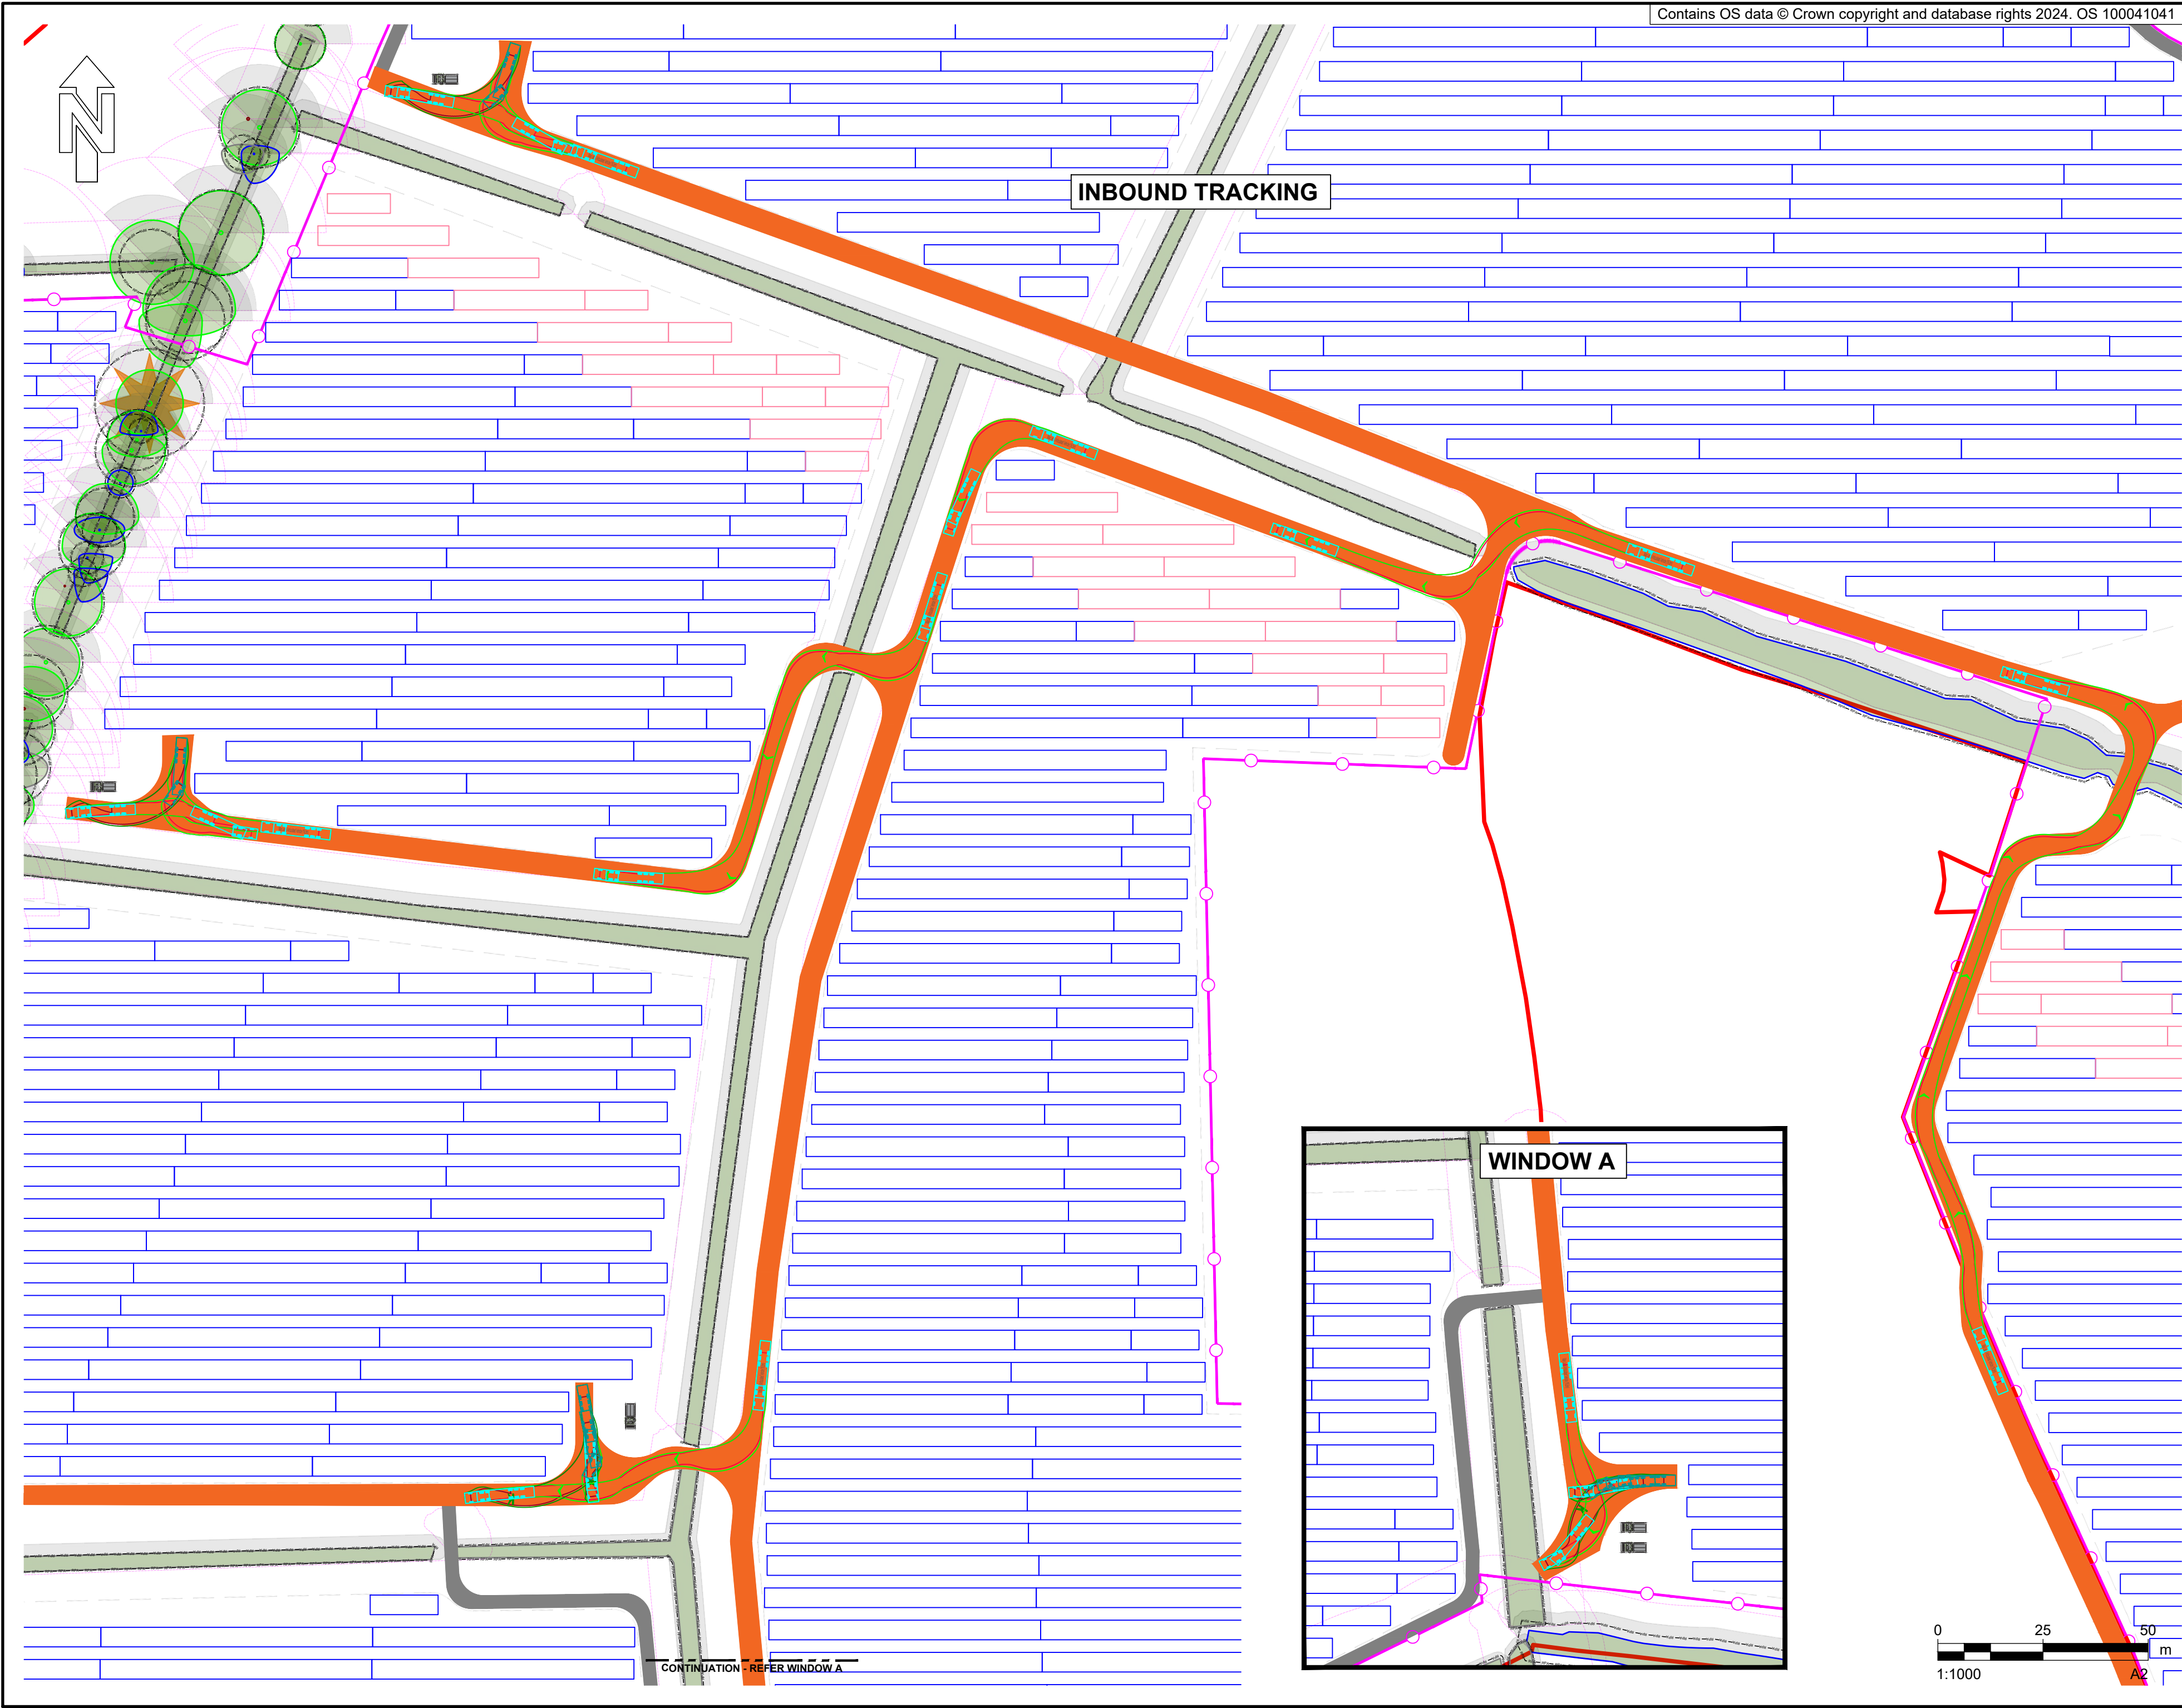

Contains OS data © Crown copyright and database rights 2024. OS 100041041

AECOM


PROJECT
Flaxlands Solar Farm

CLIENT
Ampyr Solar Europe

CONSULTANT
AECOM
One Temple Quay
Temple Back East
Bristol
BS1 6DZ
www.aecom.com

NOTES


LEGEND

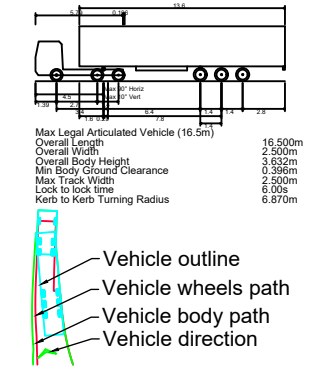

ISSUE/REVISION

IR	DATE	DESCRIPTION
PR1	21/03/2025	SITE FINAL DESIGN
PR2	27/03/2025	INTERNAL ROAD AND TRACKING UPDATE
PR3	20/01/2025	KEY MAP UPDATE
PR1	14/01/2025	FIRST ISSUE

KEY PLAN

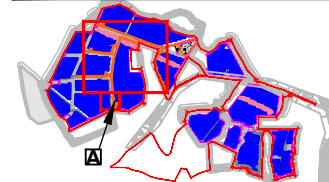

PROJECT NUMBER
60727989

SHEET TITLE
SITE ACCESS AND EGRESS
SITE INBOUND
HGV DELIVERY TRACKING

SHEET NUMBER
ACM-XX-XX-DR-CE-00-0006

This drawing has been prepared for the use of AECOM's client. It may not be used, modified, reproduced or relied upon by third parties, except as agreed by AECOM or as required by law. AECOM accepts no responsibility, and denies any liability whatsoever, to any party that uses or relies on this drawing without AECOM's express written consent. Do not scale this document. All measurements must be obtained from the stated dimensions.