


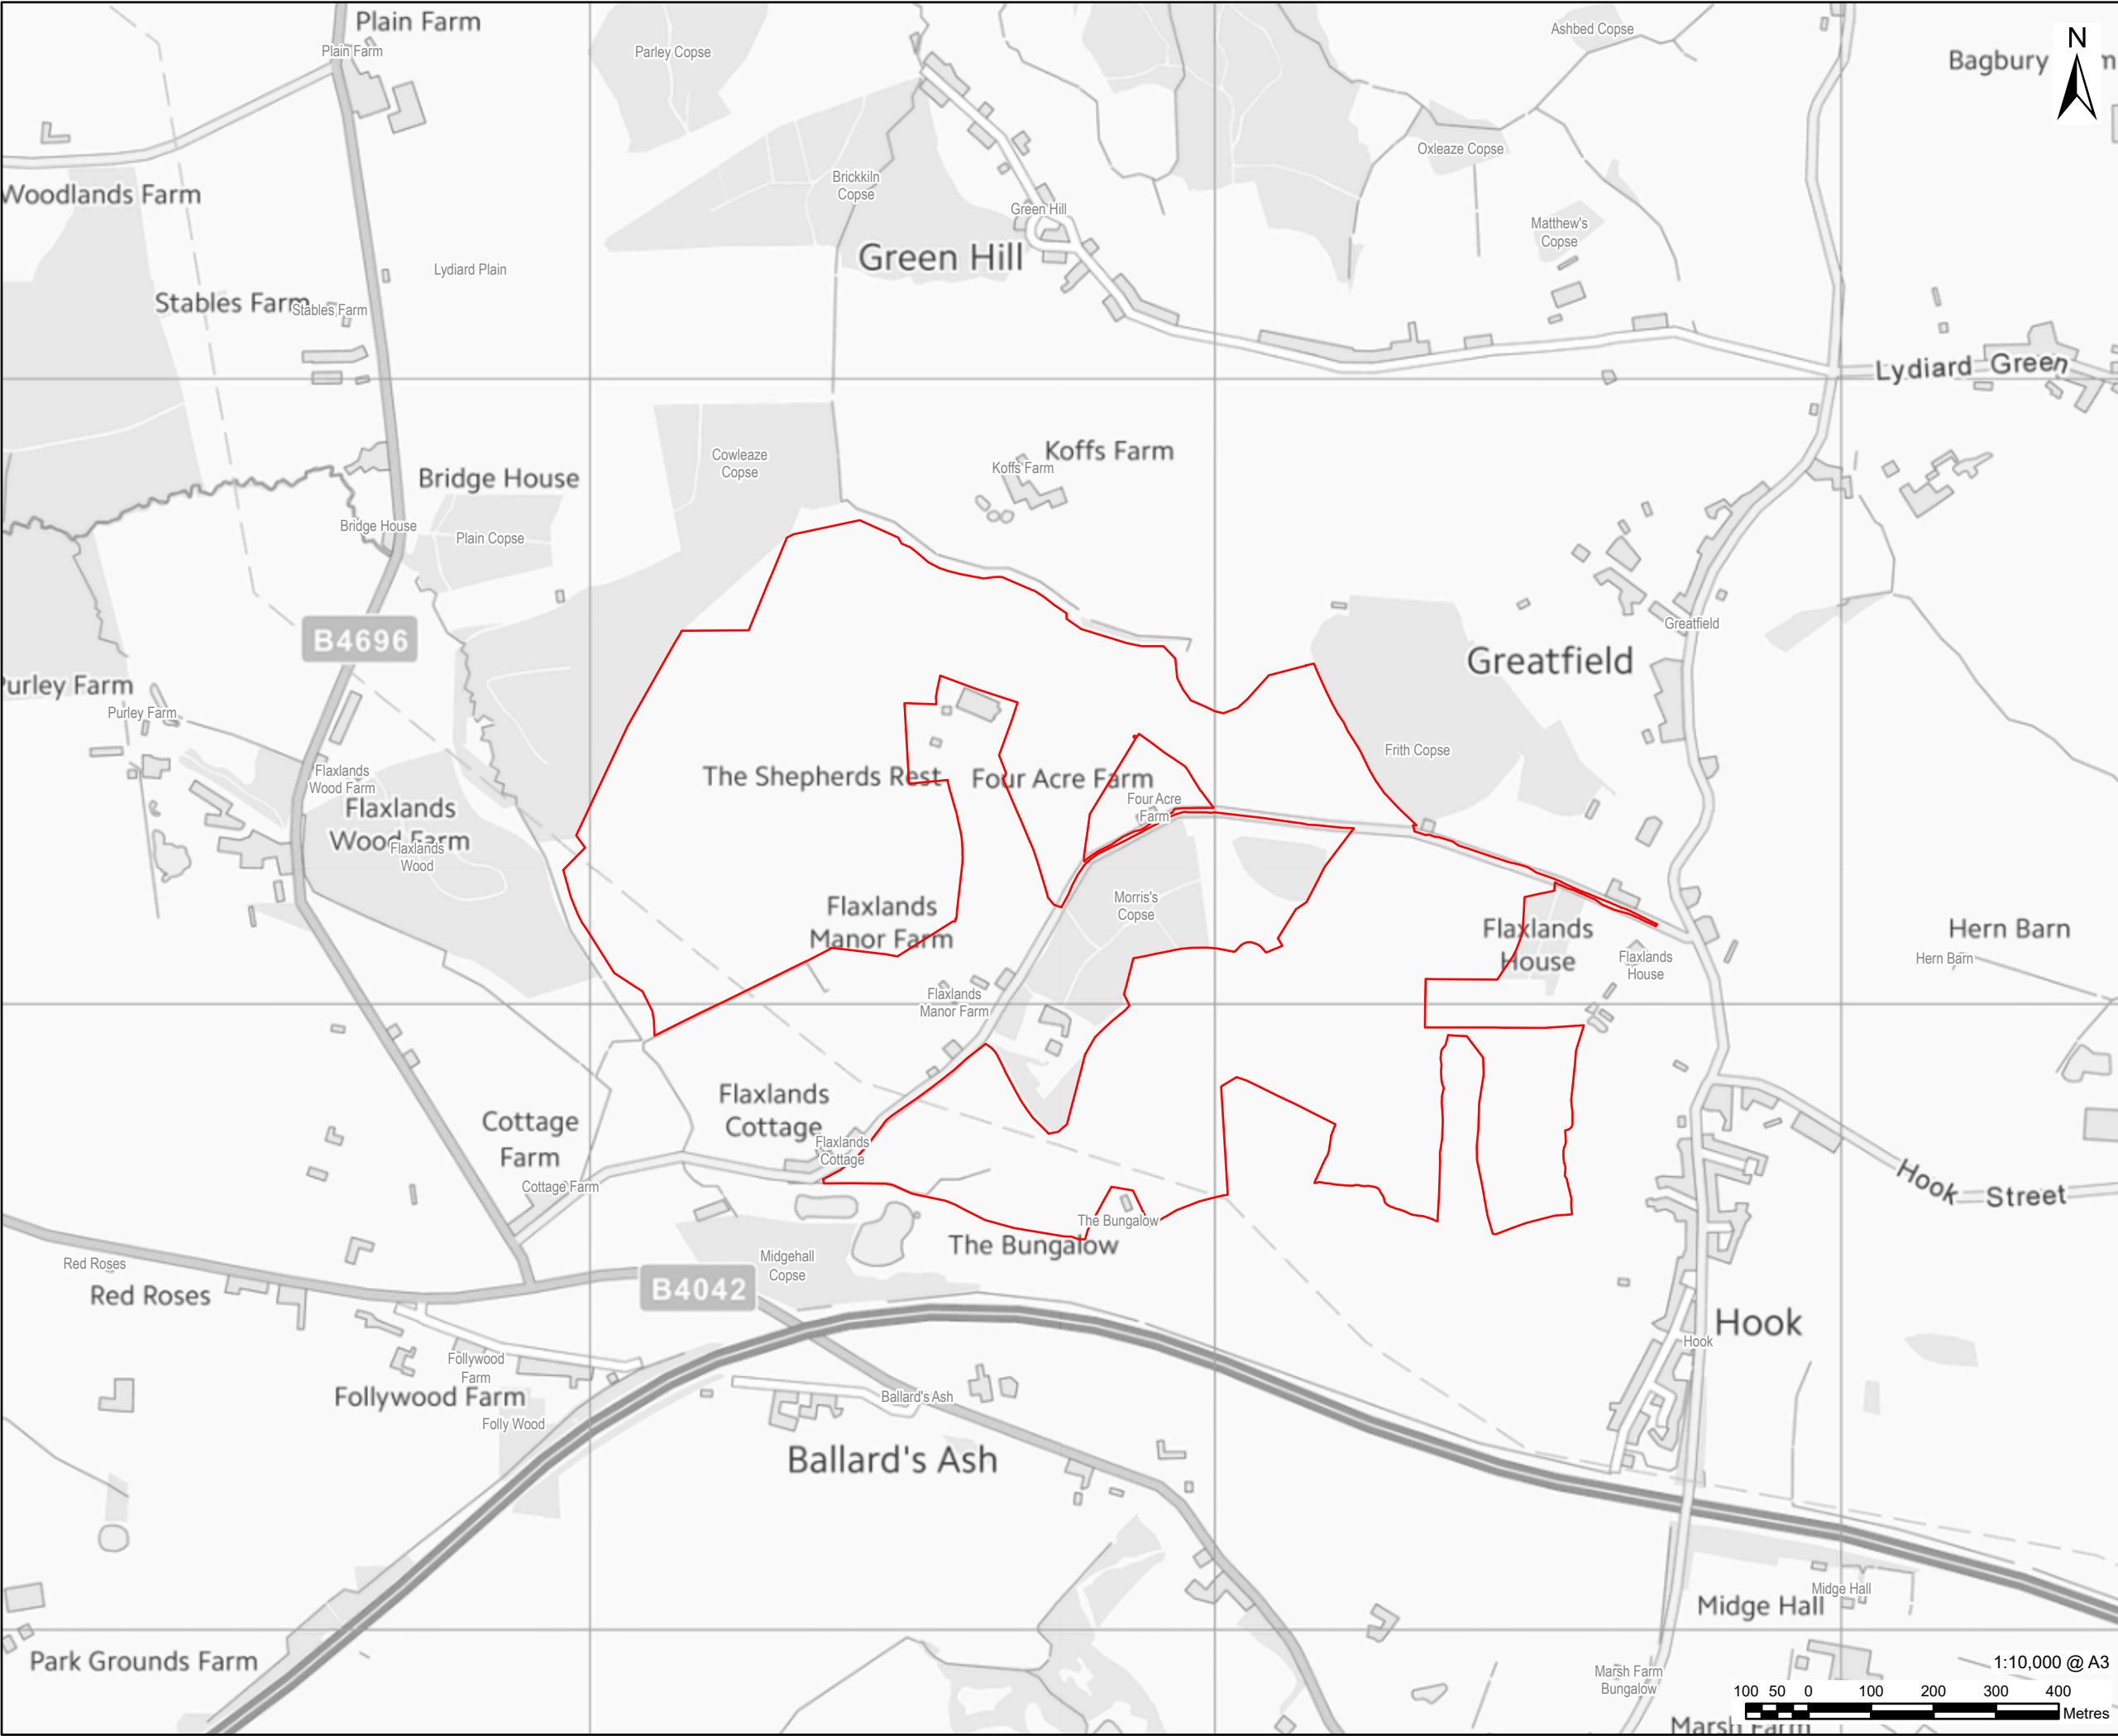

This drawing has been prepared for the use of AECOM's client. It may not be used, modified, reproduced or relied upon by third parties, except as agreed by AECOM or as required by law. AECOM accepts no responsibility, and denies any liability whatsoever, to any party that uses or relies on this drawing without AECOM's express written consent. Do not scale for construction. All measurements must be obtained from the stated dimensions.

AECOM

PROJECT

Flaxlands Solar Farm

CLIENT

Ampyr Solar Europe

CONSULTANT

AECOM Limited
Midpoint, Alençon Link,
Basingstoke
RG21 7PP
www.aecom.com

LEGEND

Site Boundary

NOTES

1: Contains OS data © Crown Copyright and database right 2024

ISSUE PURPOSE

Planning, Design and Access Statement

PROJECT NUMBER

60727989

FIGURE TITLE

Site Location Plan

FIGURE NUMBER

Figure 1