


Filename: \\na.aecomnet.com\fs1\EMEA\Bristol\UKBR12\Legacy\UKBR12\FP001\VOL1\BEPProjects\Environmental\General\GIS\Projects\60727989_Flaxlands Solar02_Map\Landscape and Visual Impact Assessment Figures\ConceptLayout_Figures_241128_JA.aprx

Revision: 0 Drawn: HW Checked: LL Approved: JS Date: 2025-04-17

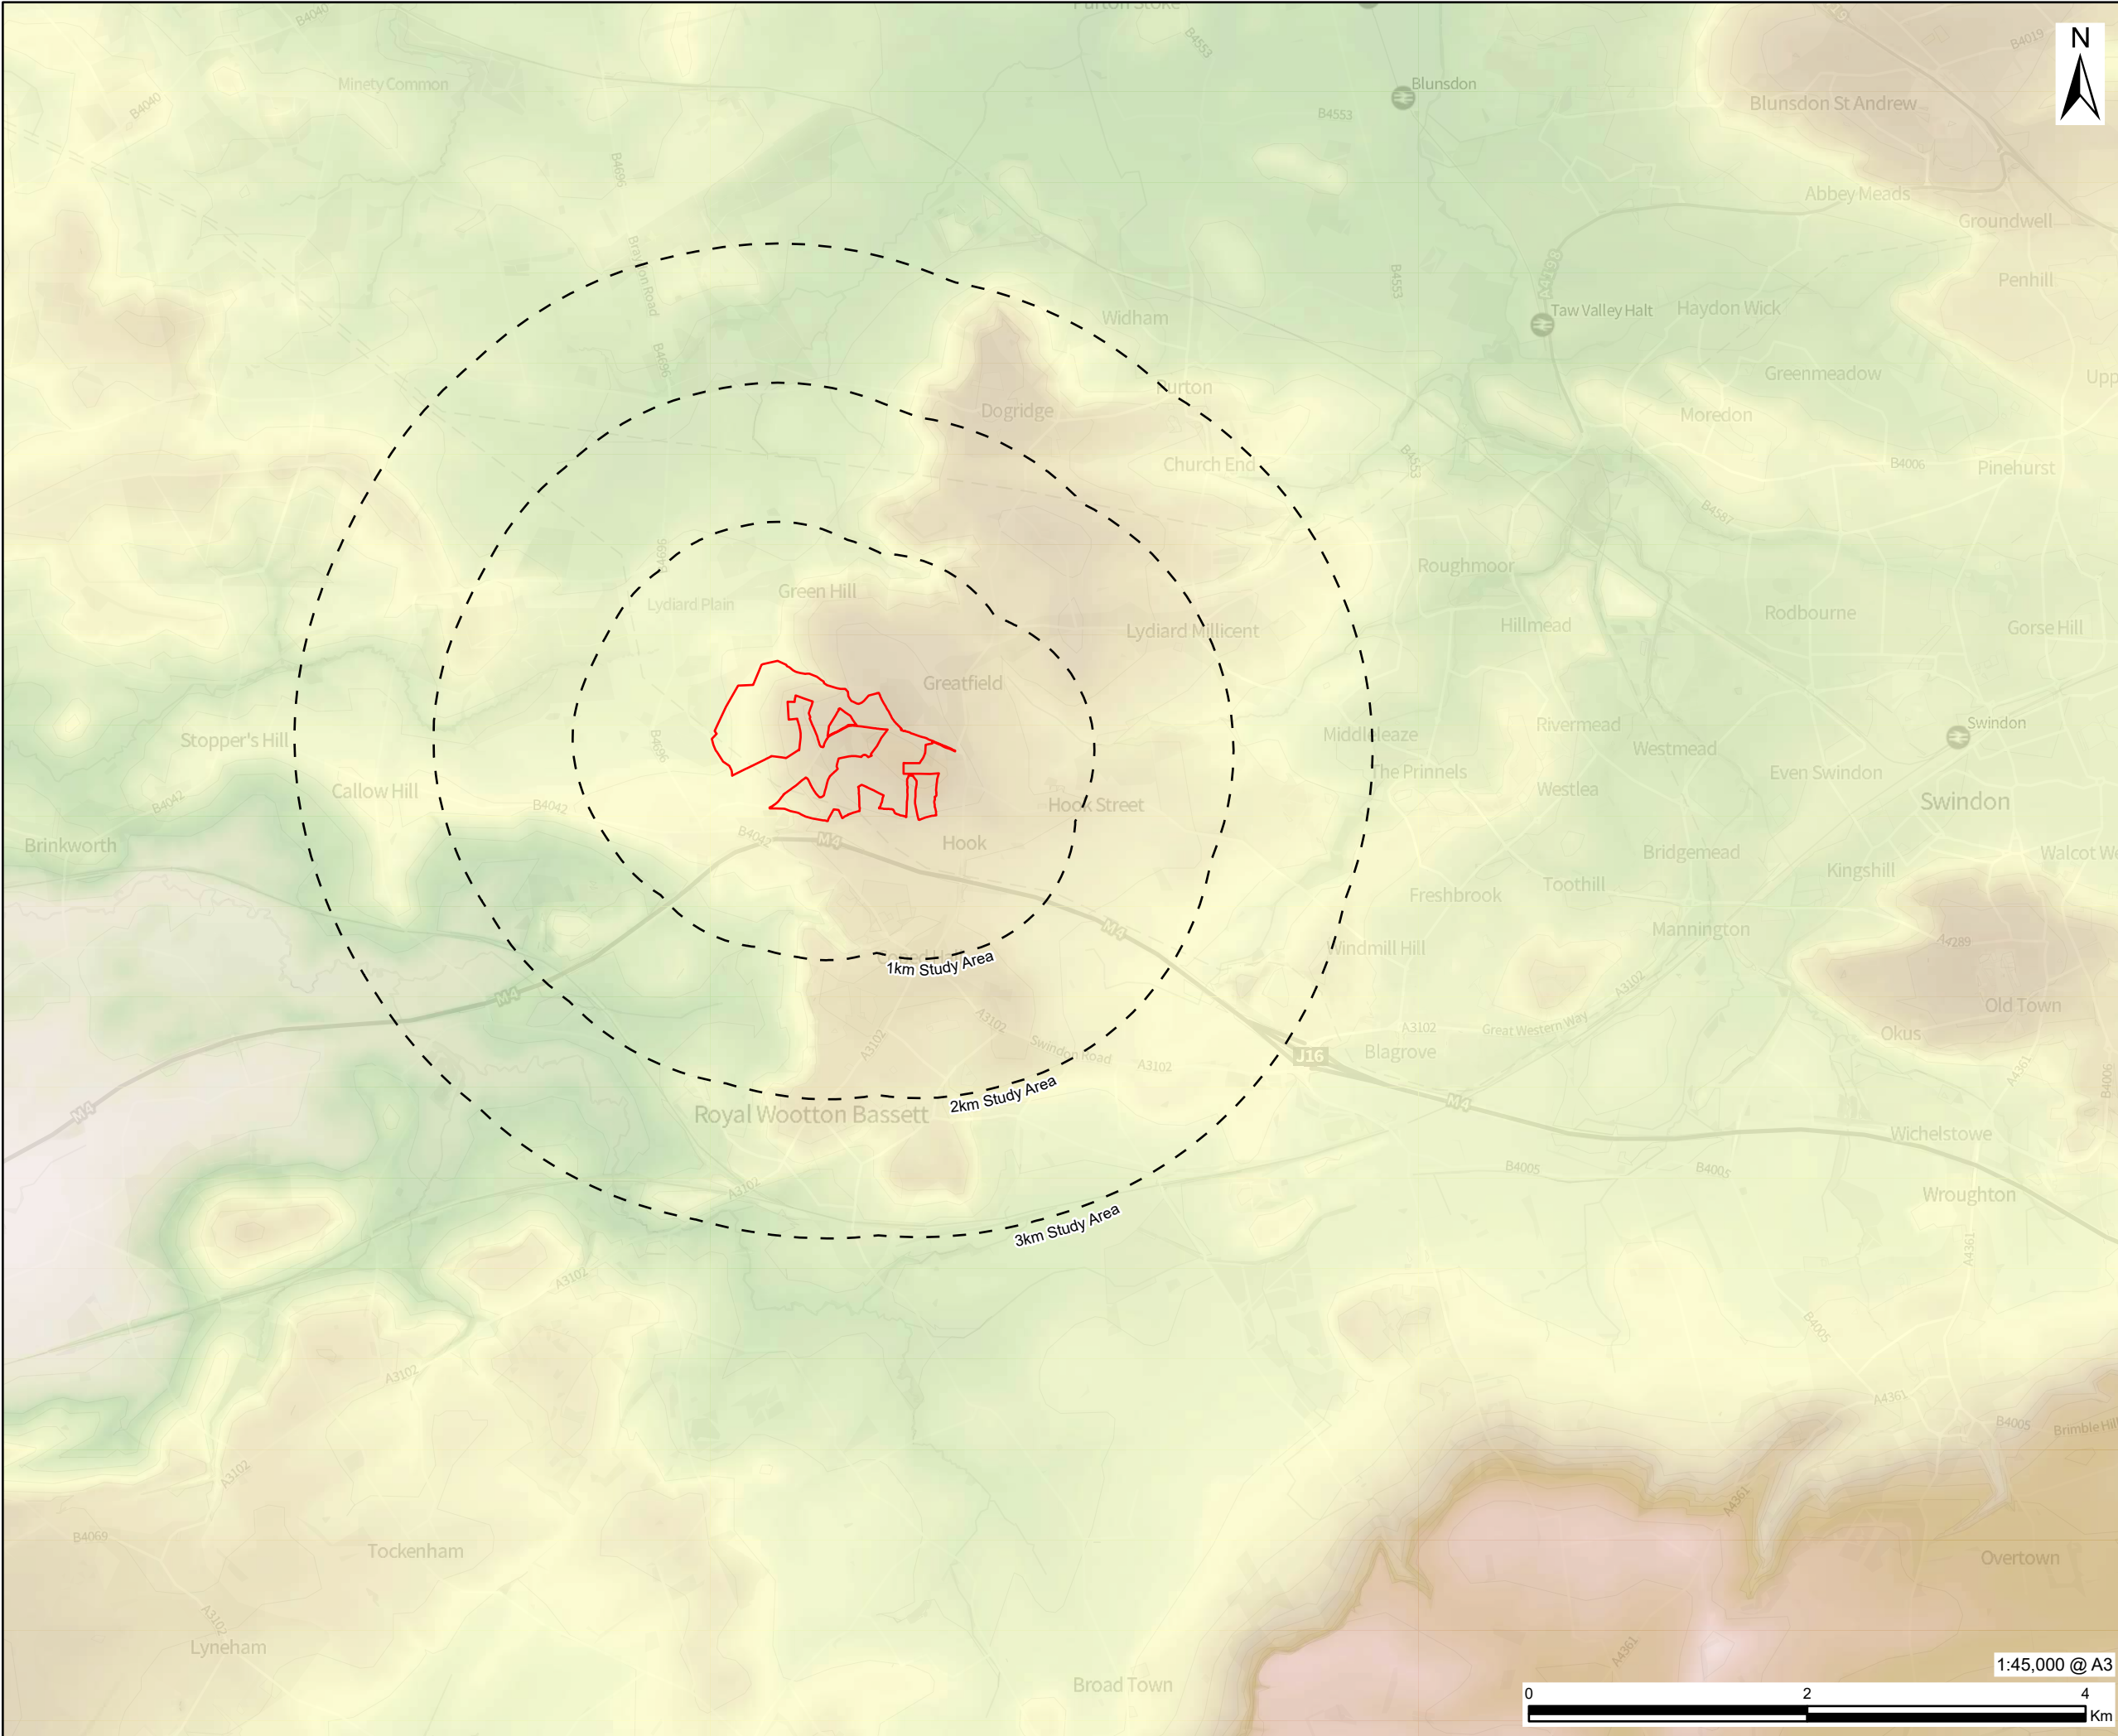

This drawing has been prepared for the use of AECOM's client. It may not be used, modified, reproduced or relied upon by third parties, except as agreed by AECOM or as required by law. AECOM accepts no responsibility, and denies any liability whatsoever, to any party that uses or relies on this drawing without AECOM's express written consent. Do not scale this document. All measurements must be obtained from the stated dimensions.

AECOM

PROJECT
Flaxlands Solar Farm

CLIENT
Ampyr Solar Europe

CONSULTANT
AECOM Limited
One Temple Quay
Temple Back East
Bristol, BS1 6DZ
www.aecom.com

LEGEND
 Site Boundary
 Study Area
Elevation (m)
 255
51

NOTES
1 Contains OS data © Crown Copyright and database right 2025
Contains data from OS Zoomstack
2. All Lidar DTM data content is available under the Open Government Licence v3.0.

ISSUE PURPOSE
Landscape and Visual Appraisal

PROJECT NUMBER
60727989


FIGURE TITLE
Topography

FIGURE NUMBER
Figure 5

1:45,000 @ A3

Filename: \\na.aecomnet.com\fs1\EMEA\Bristol\UKBR12\Legacy\UKBR12\FP001\VOL1\BEP\Projects\Environmental\General\GIS\Projects\60727989_Flaxlands Solar02_Map\Landscape and Visual Impact Assessment Figures\ConceptLayout_Figures_241128_JA.aprx

Revision: 0 Drawn: HW Checked: LL Approved: JS Date: 2025-04-17

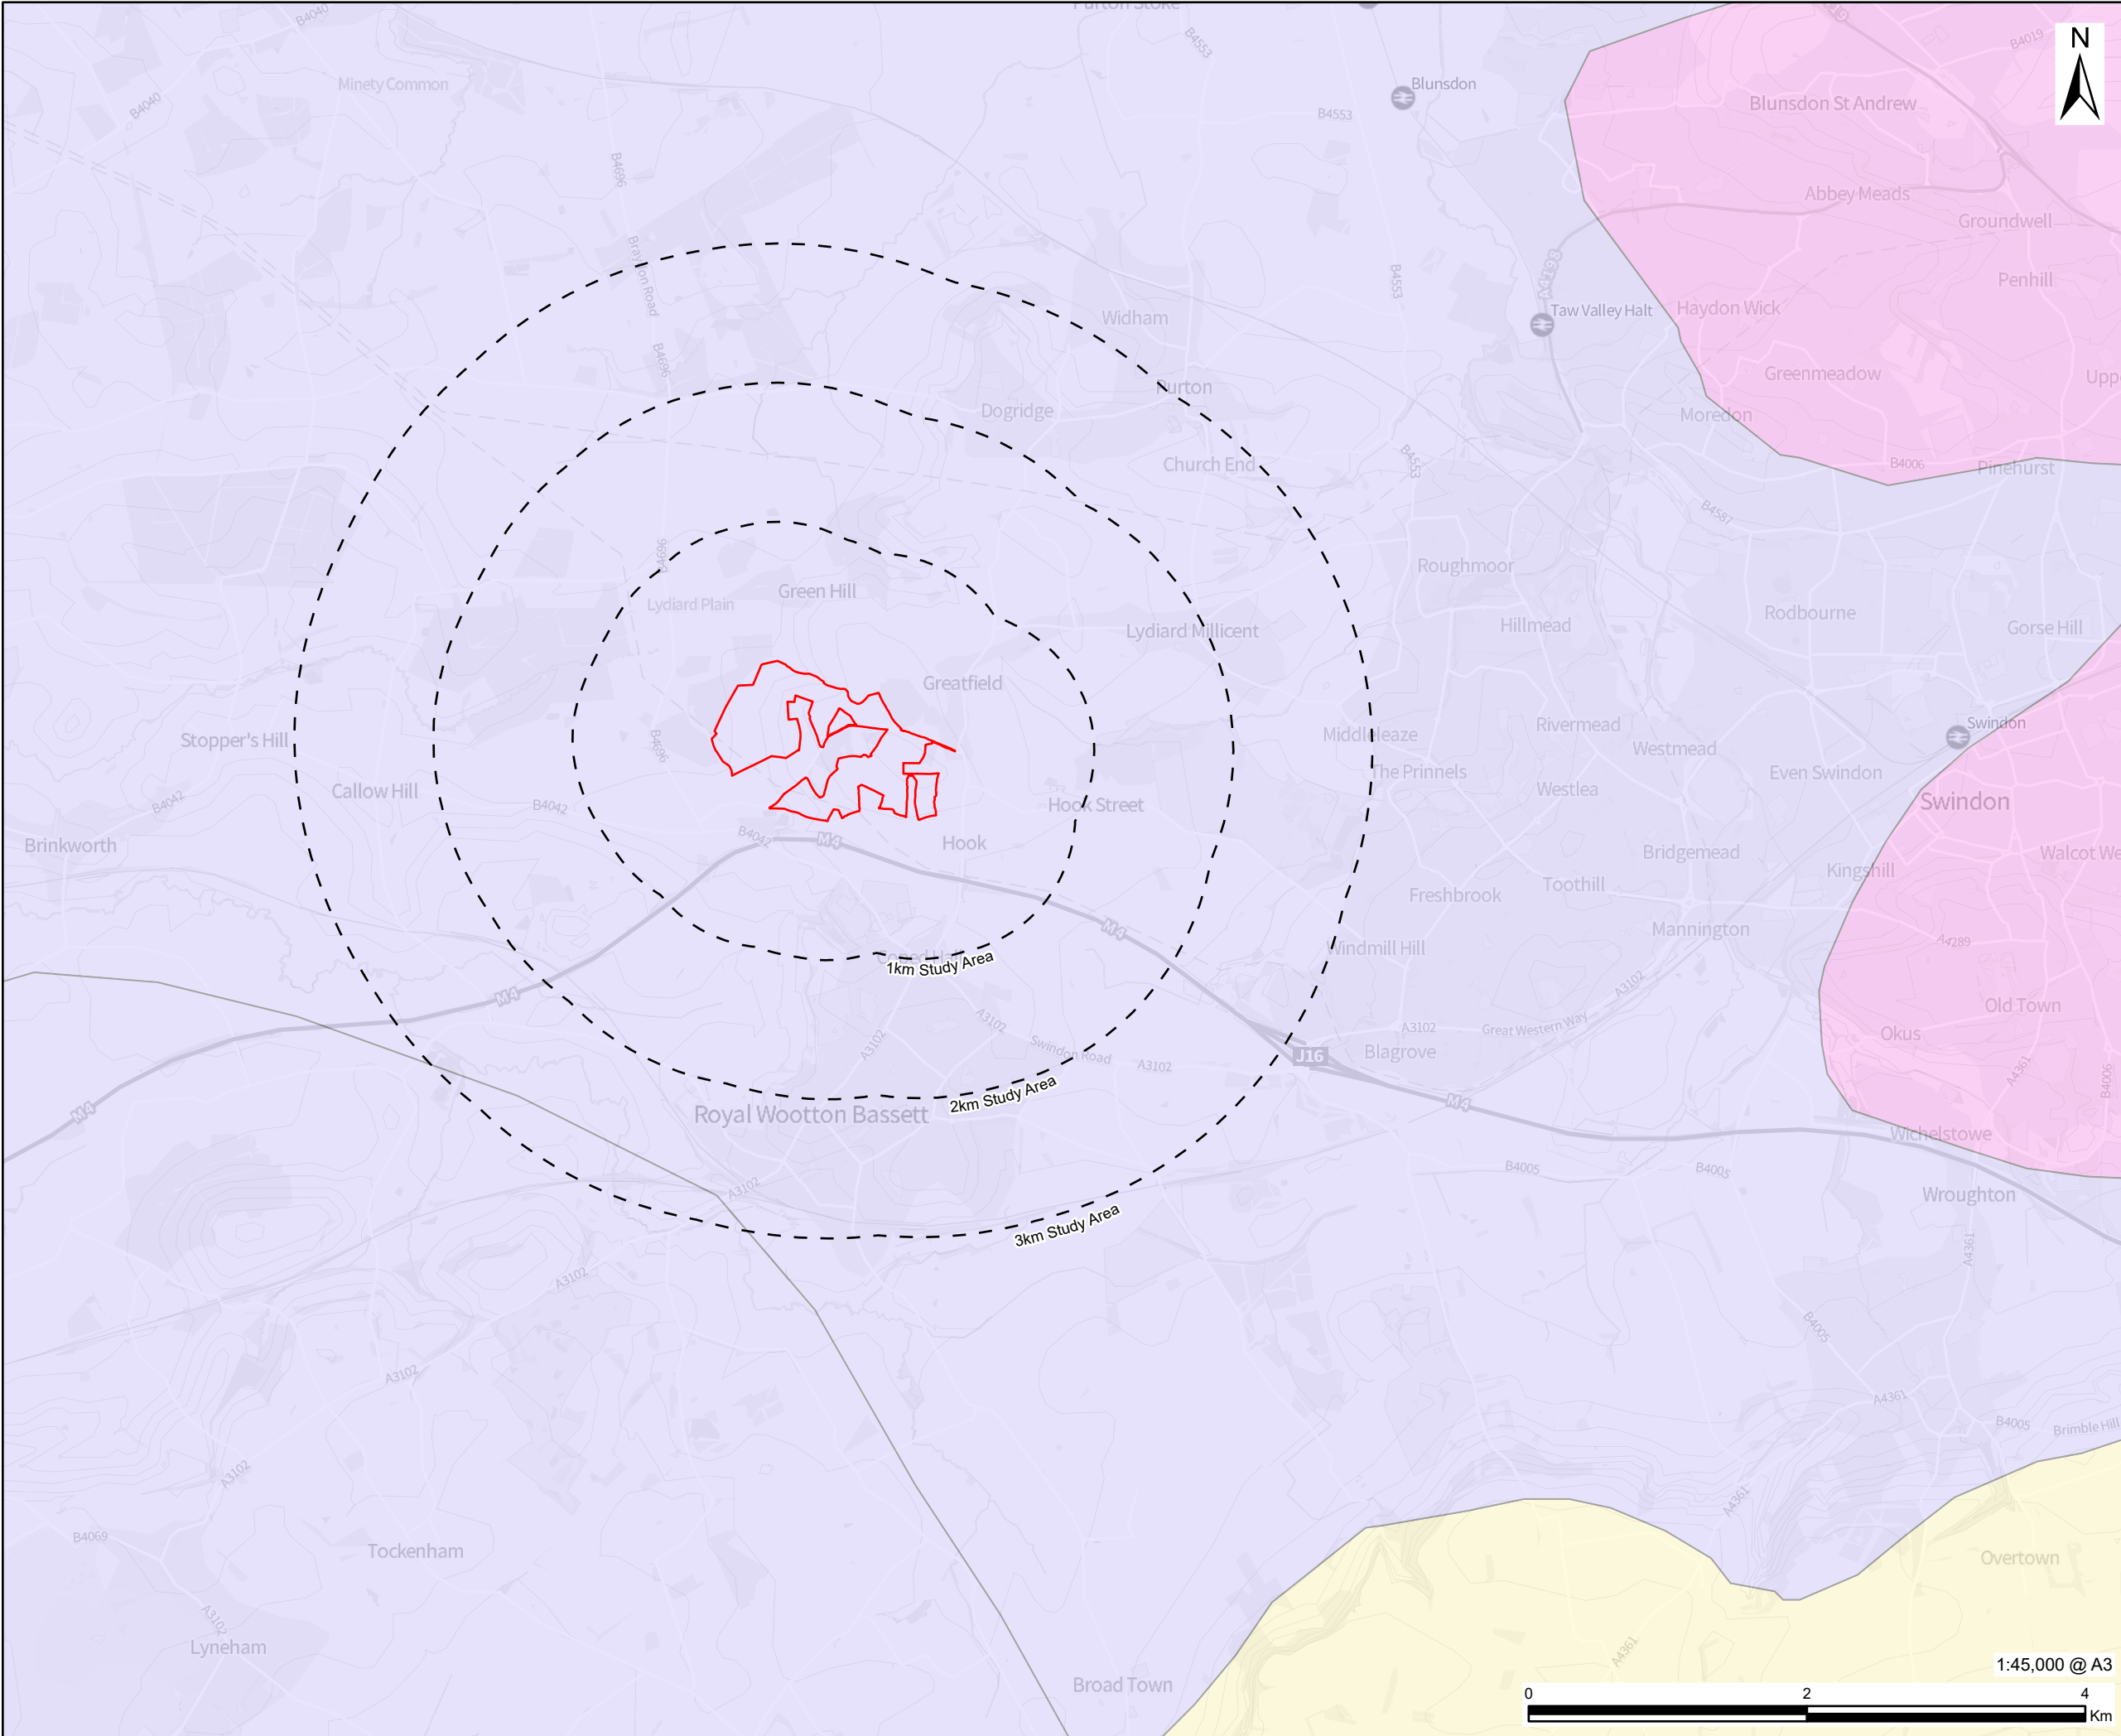

This drawing has been prepared for the use of AECOM's client. It may not be used, modified, reproduced or relied upon by third parties, except as agreed by AECOM or as required by law. AECOM accepts no responsibility, and denies any liability whatsoever, to any party that uses or relies on this drawing without AECOM's express written consent. Do not scale this document. All measurements must be obtained from the stated dimensions.

AECOM

PROJECT

Flaxlands Solar Farm

CLIENT

Ampyr Solar Europe

CONSULTANT

AECOM Limited
One Temple Quay
Temple Back East
Bristol, BS1 6DZ
www.aecom.com

LEGEND

- Site Boundary
- Study Area

National Character Area

- 116 Berkshire and Marlborough Downs
- 109 Midvale Ridge
- 108 Upper Thames Clay Vales

NOTES

- 1: Contains OS data © Crown Copyright and database right 2025
- 2: Contains data from OS Zoomstack
- 2: © Natural England material is reproduced with the permission of Natural England [2024].

ISSUE PURPOSE

Landscape and Visual Appraisal

PROJECT NUMBER

60727989

FIGURE TITLE


National Landscape Character Areas

FIGURE NUMBER

Figure 6

Filename: \\na.aecomnet.com\fs1\EMEA\Bristol\UKBR12\Legacy\UKBR12\FP001\VOL1\BEP\Projects\Environmental\General\GIS\Projects\60727989_Flaxlands Solar02_Map\Landscape and Visual Impact Assessment Figures\ConceptLayout_Figures_241128_JA.aprx

Revision: 0 Drawn: HW Checked: LL Approved: JS Date: 2025-04-23

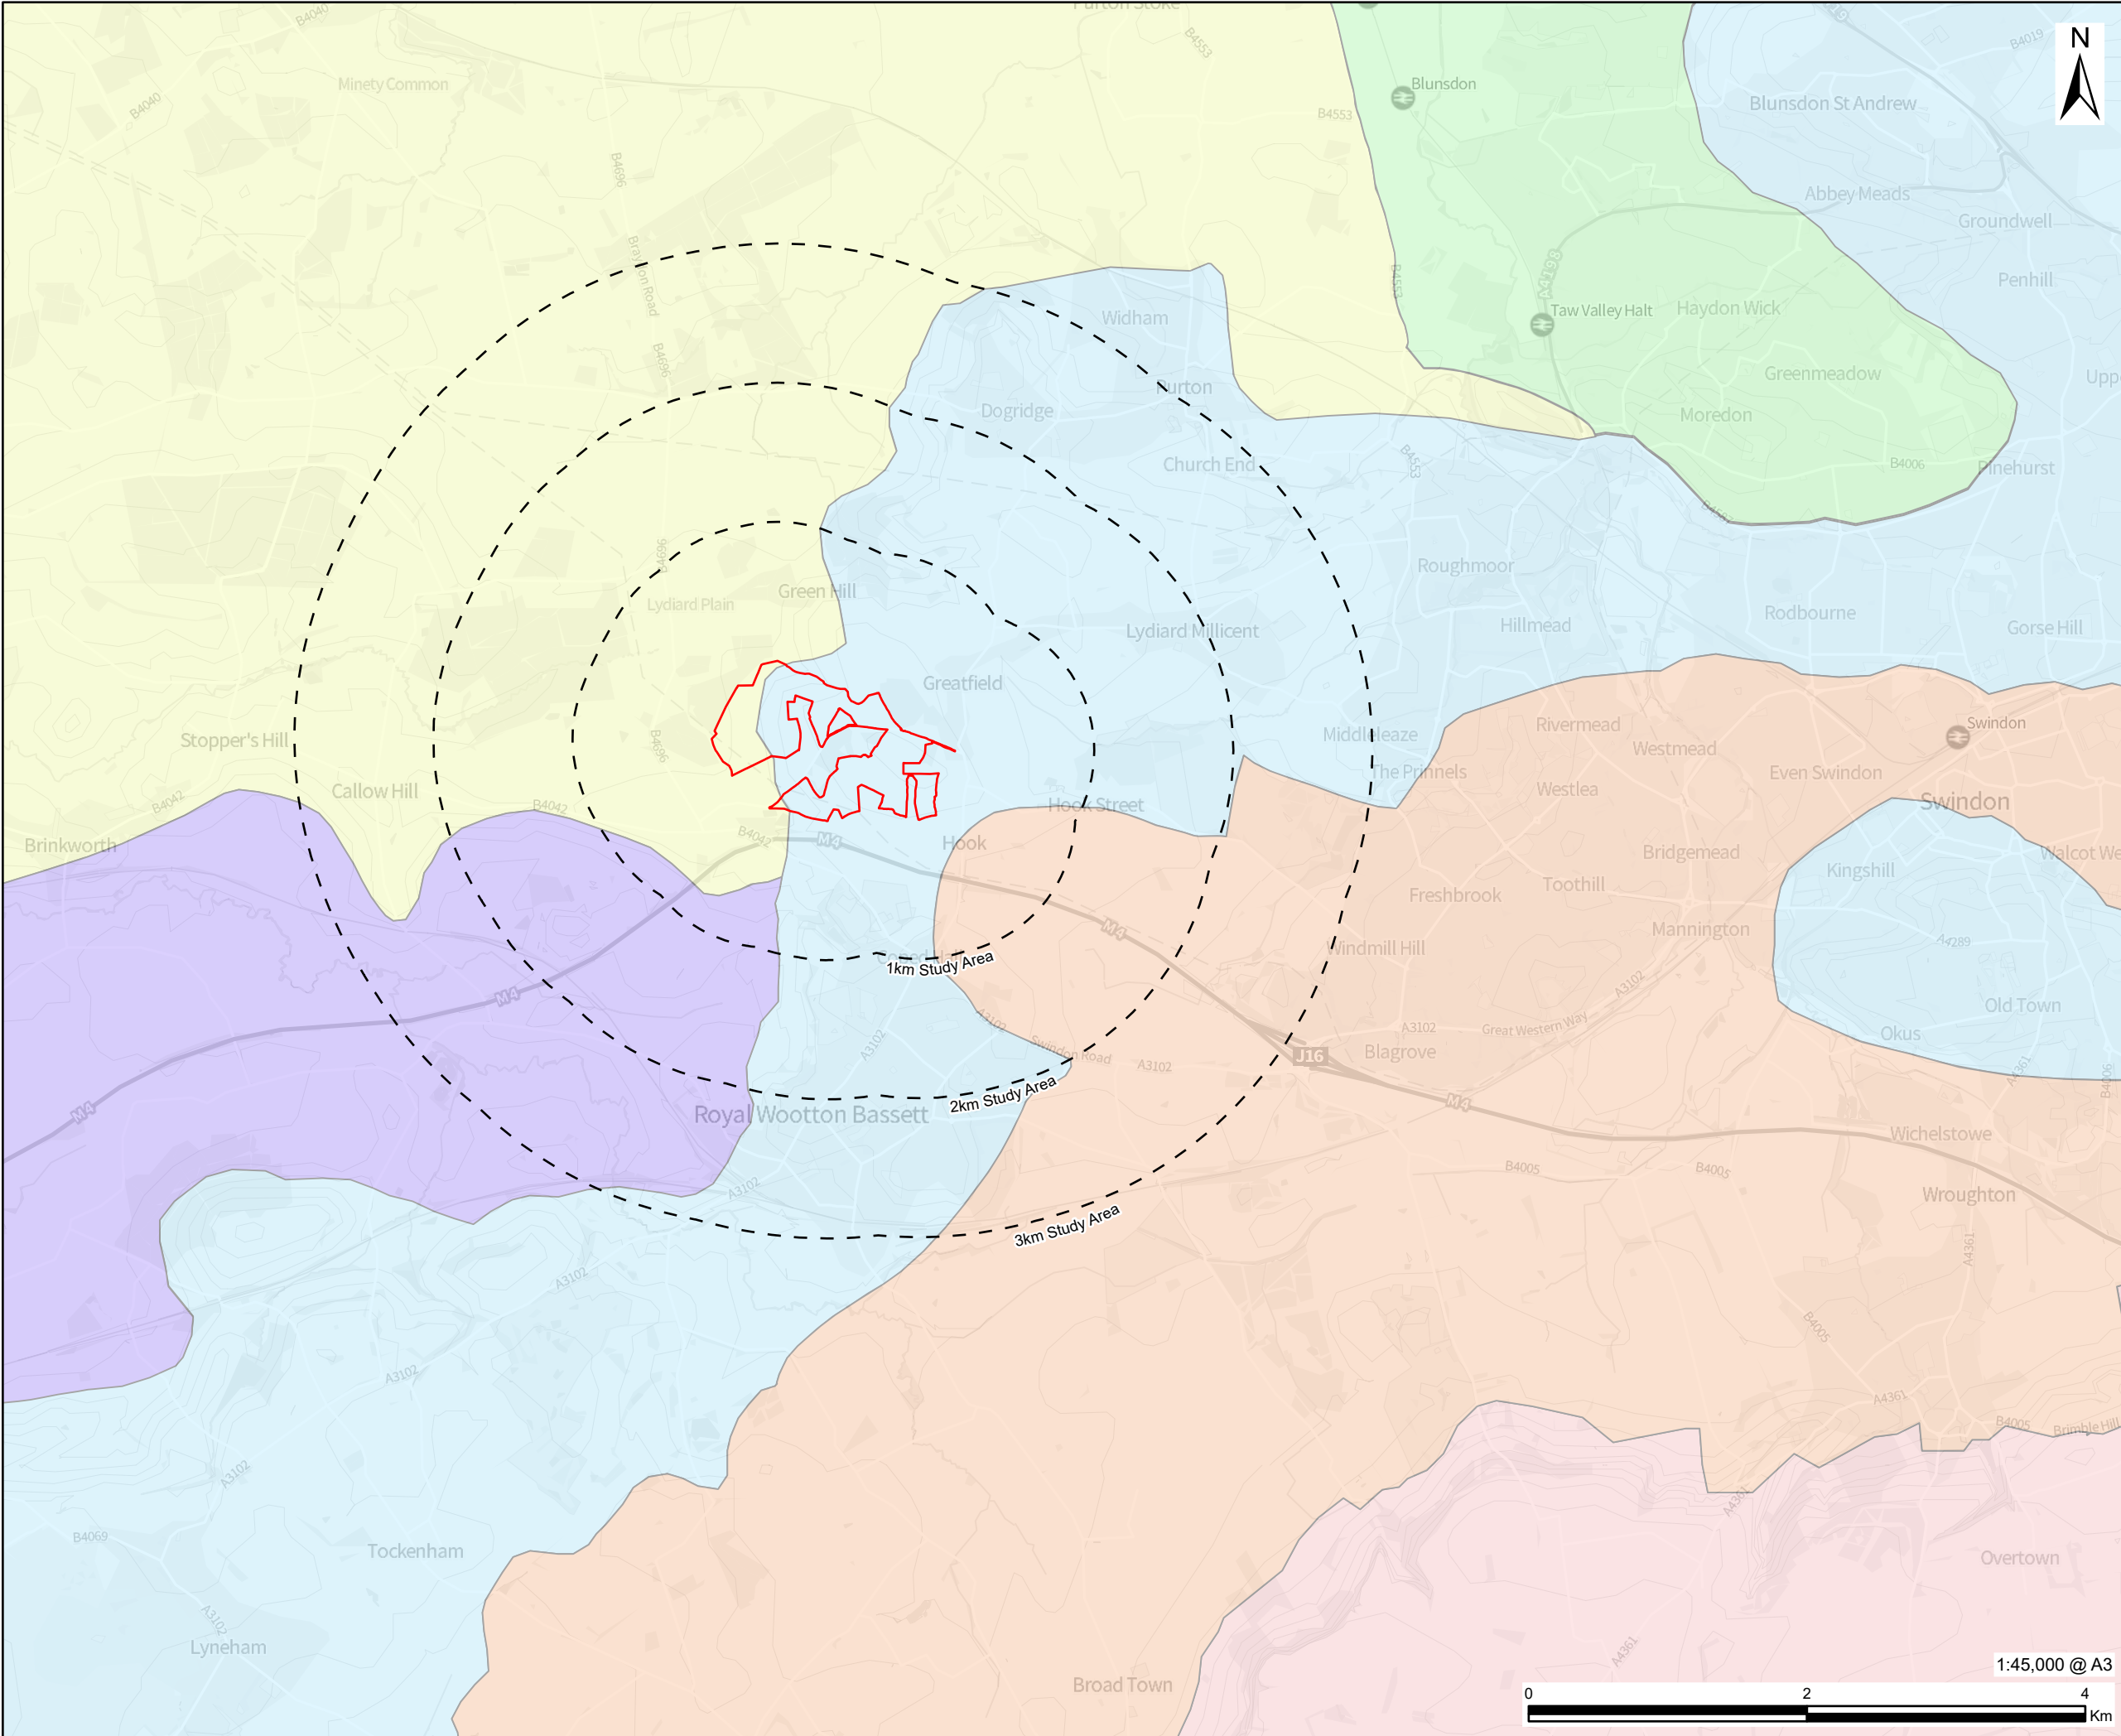

This drawing has been prepared for the use of AECOM's client. It may not be used, modified, reproduced or relied upon by third parties, except as agreed by AECOM or as required by law. AECOM accepts no responsibility, and denies any liability whatsoever, to any party that uses or relies on this drawing without AECOM's express written consent. Do not scale this document. All measurements must be obtained from the stated dimensions.

AECOM

PROJECT

Flaxlands Solar Farm

CLIENT

Ampyr Solar Europe

CONSULTANT

AECOM Limited
One Temple Quay
Temple Back East
Bristol, BS1 6DZ
www.aecom.com

LEGEND

- Site Boundary
- Study Area

Wiltshire Landscape Character Areas

- 4A Avebury Plain
- 8A Swindon - Calne Limestone Ridge
- 11A Calne Rolling Clay Lowland
- 11B Minety Rolling Clay Lowland
- 12A Thames Open Clay Vale
- 12B Avon Open Clay Vale

NOTES

- Contains OS data © Crown Copyright and database right 2025
- Contains data from OS Zoomstack 2.© Crown Copyright [2024]. All rights reserved. Ordnance Survey Licence AC0000808122

ISSUE PURPOSE

Landscape and Visual Appraisal

PROJECT NUMBER

60727989

FIGURE TITLE


Wiltshire Local Landscape Character Areas

FIGURE NUMBER

Figure 7A

Filename: \\na.aecomnet.com\fs1\EMEA\Bristol\UKBR12\Legacy\UKBR12\FP001\VOL1\BEP\Projects\Environmental\General\GIS\Projects\Flaxlands Solar02_Map\Landscape and Visual Impact Assessment Figures\ConceptLayout_Figures_241128_JA.aprx

Revision: 0 Drawn: HW Checked: AM Approved: JS Date: 2025-04-23

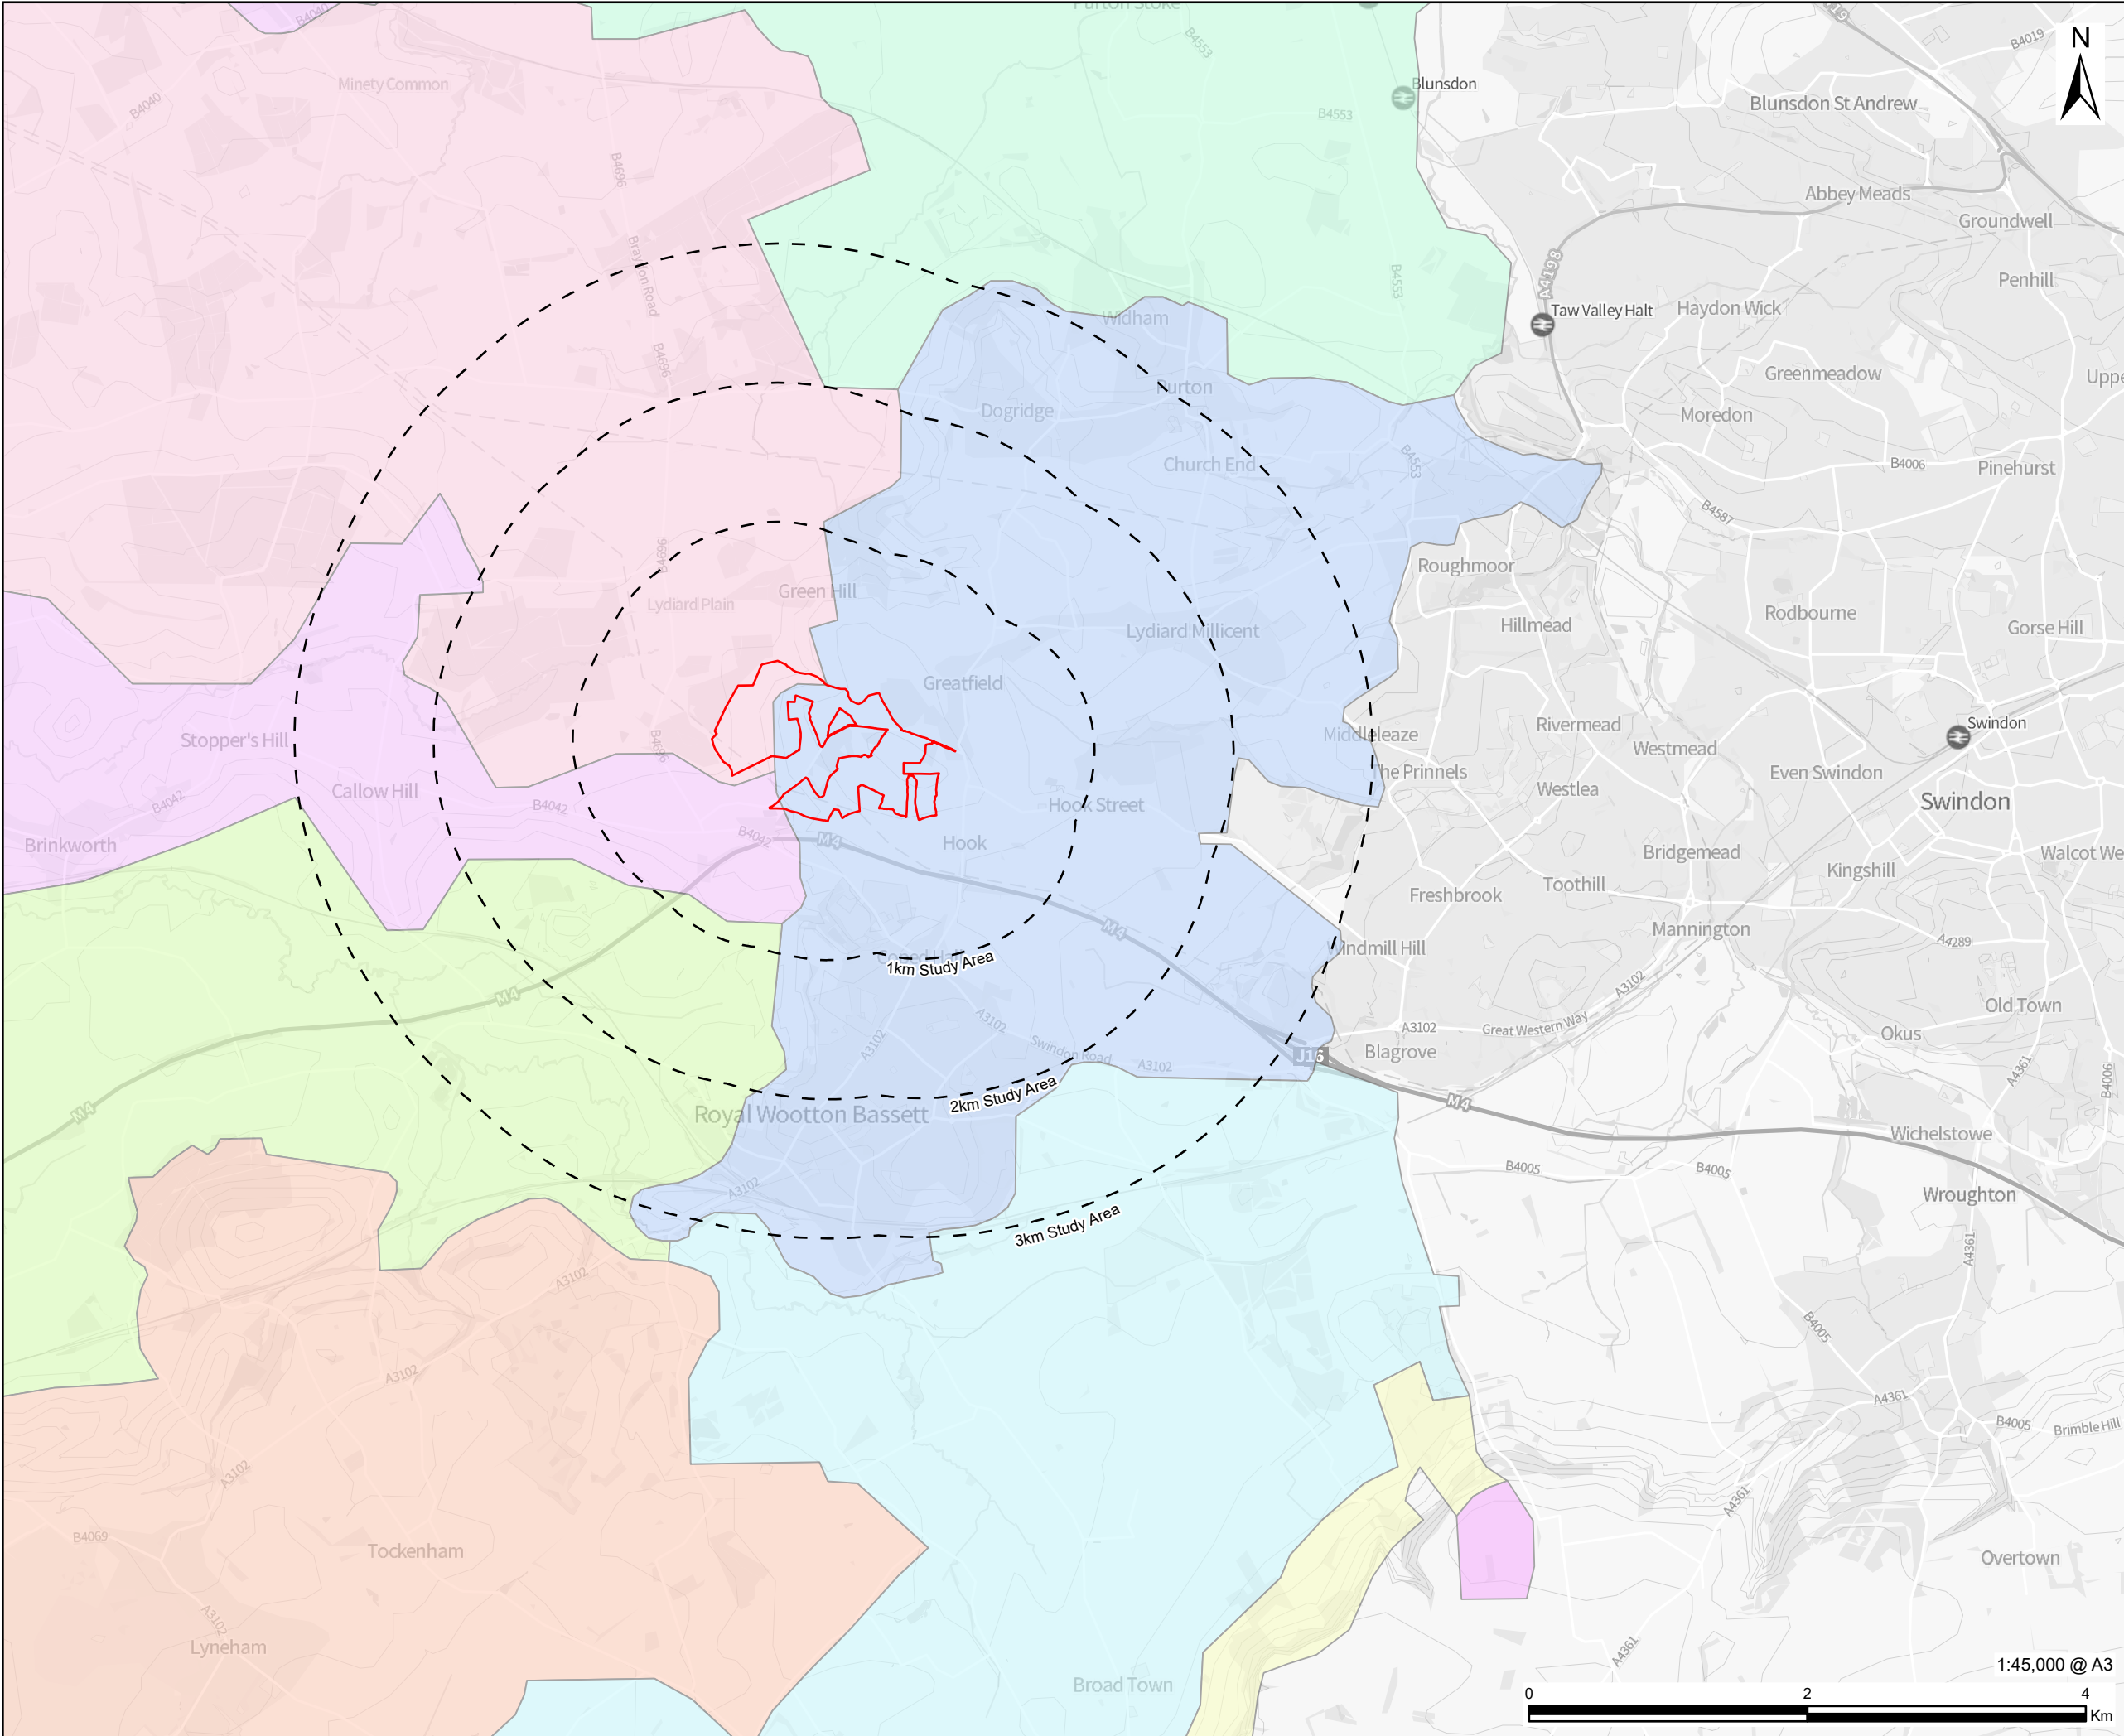

This drawing has been prepared for the use of AECOM's client. It may not be used, modified, reproduced or relied upon by third parties, except as agreed by AECOM or as required by law. AECOM accepts no responsibility, and denies any liability whatsoever, to any party that uses or relies on this drawing without AECOM's express written consent. Do not scale this document. All measurements must be obtained from the stated dimensions.

AECOM

PROJECT

Flaxlands Solar Farm

CLIENT

Ampyr Solar Europe

CONSULTANT

AECOM Limited
One Temple Quay
Temple Back East
Bristol, BS1 6DZ
www.aecom.com

LEGEND

- Site Boundary
- Study Area

North Wiltshire Landscape Character Areas

- 2 Thames Valley Lowland
- 3 Swindon Fringe
- 4 Braydon Wooded Plateau
- 5 Minety and Malmesbury Rolling Lowland
- Lowland
- 11 Avon Valley Lowland
- 13 Lyneham Hills
- 14 Hilmarton Rolling Lowland
- 16 Liddington Scarp
- 17 Avebury Plain

NOTES

- 1: Contains OS data © Crown Copyright and database right 2025
Contains data from OS Zoomstack
- 2: © Crown Copyright [2024]. All rights reserved. Ordnance Survey Licence AC0000808122
- 3: North Wiltshire Landscape Character Area digitised from North Wiltshire Council Landscape Character Assessment 2004

ISSUE PURPOSE

Landscape and Visual Appraisal

PROJECT NUMBER


60727989

FIGURE TITLE

North Wiltshire Local Landscape Character Areas

FIGURE NUMBER

Figure 7B

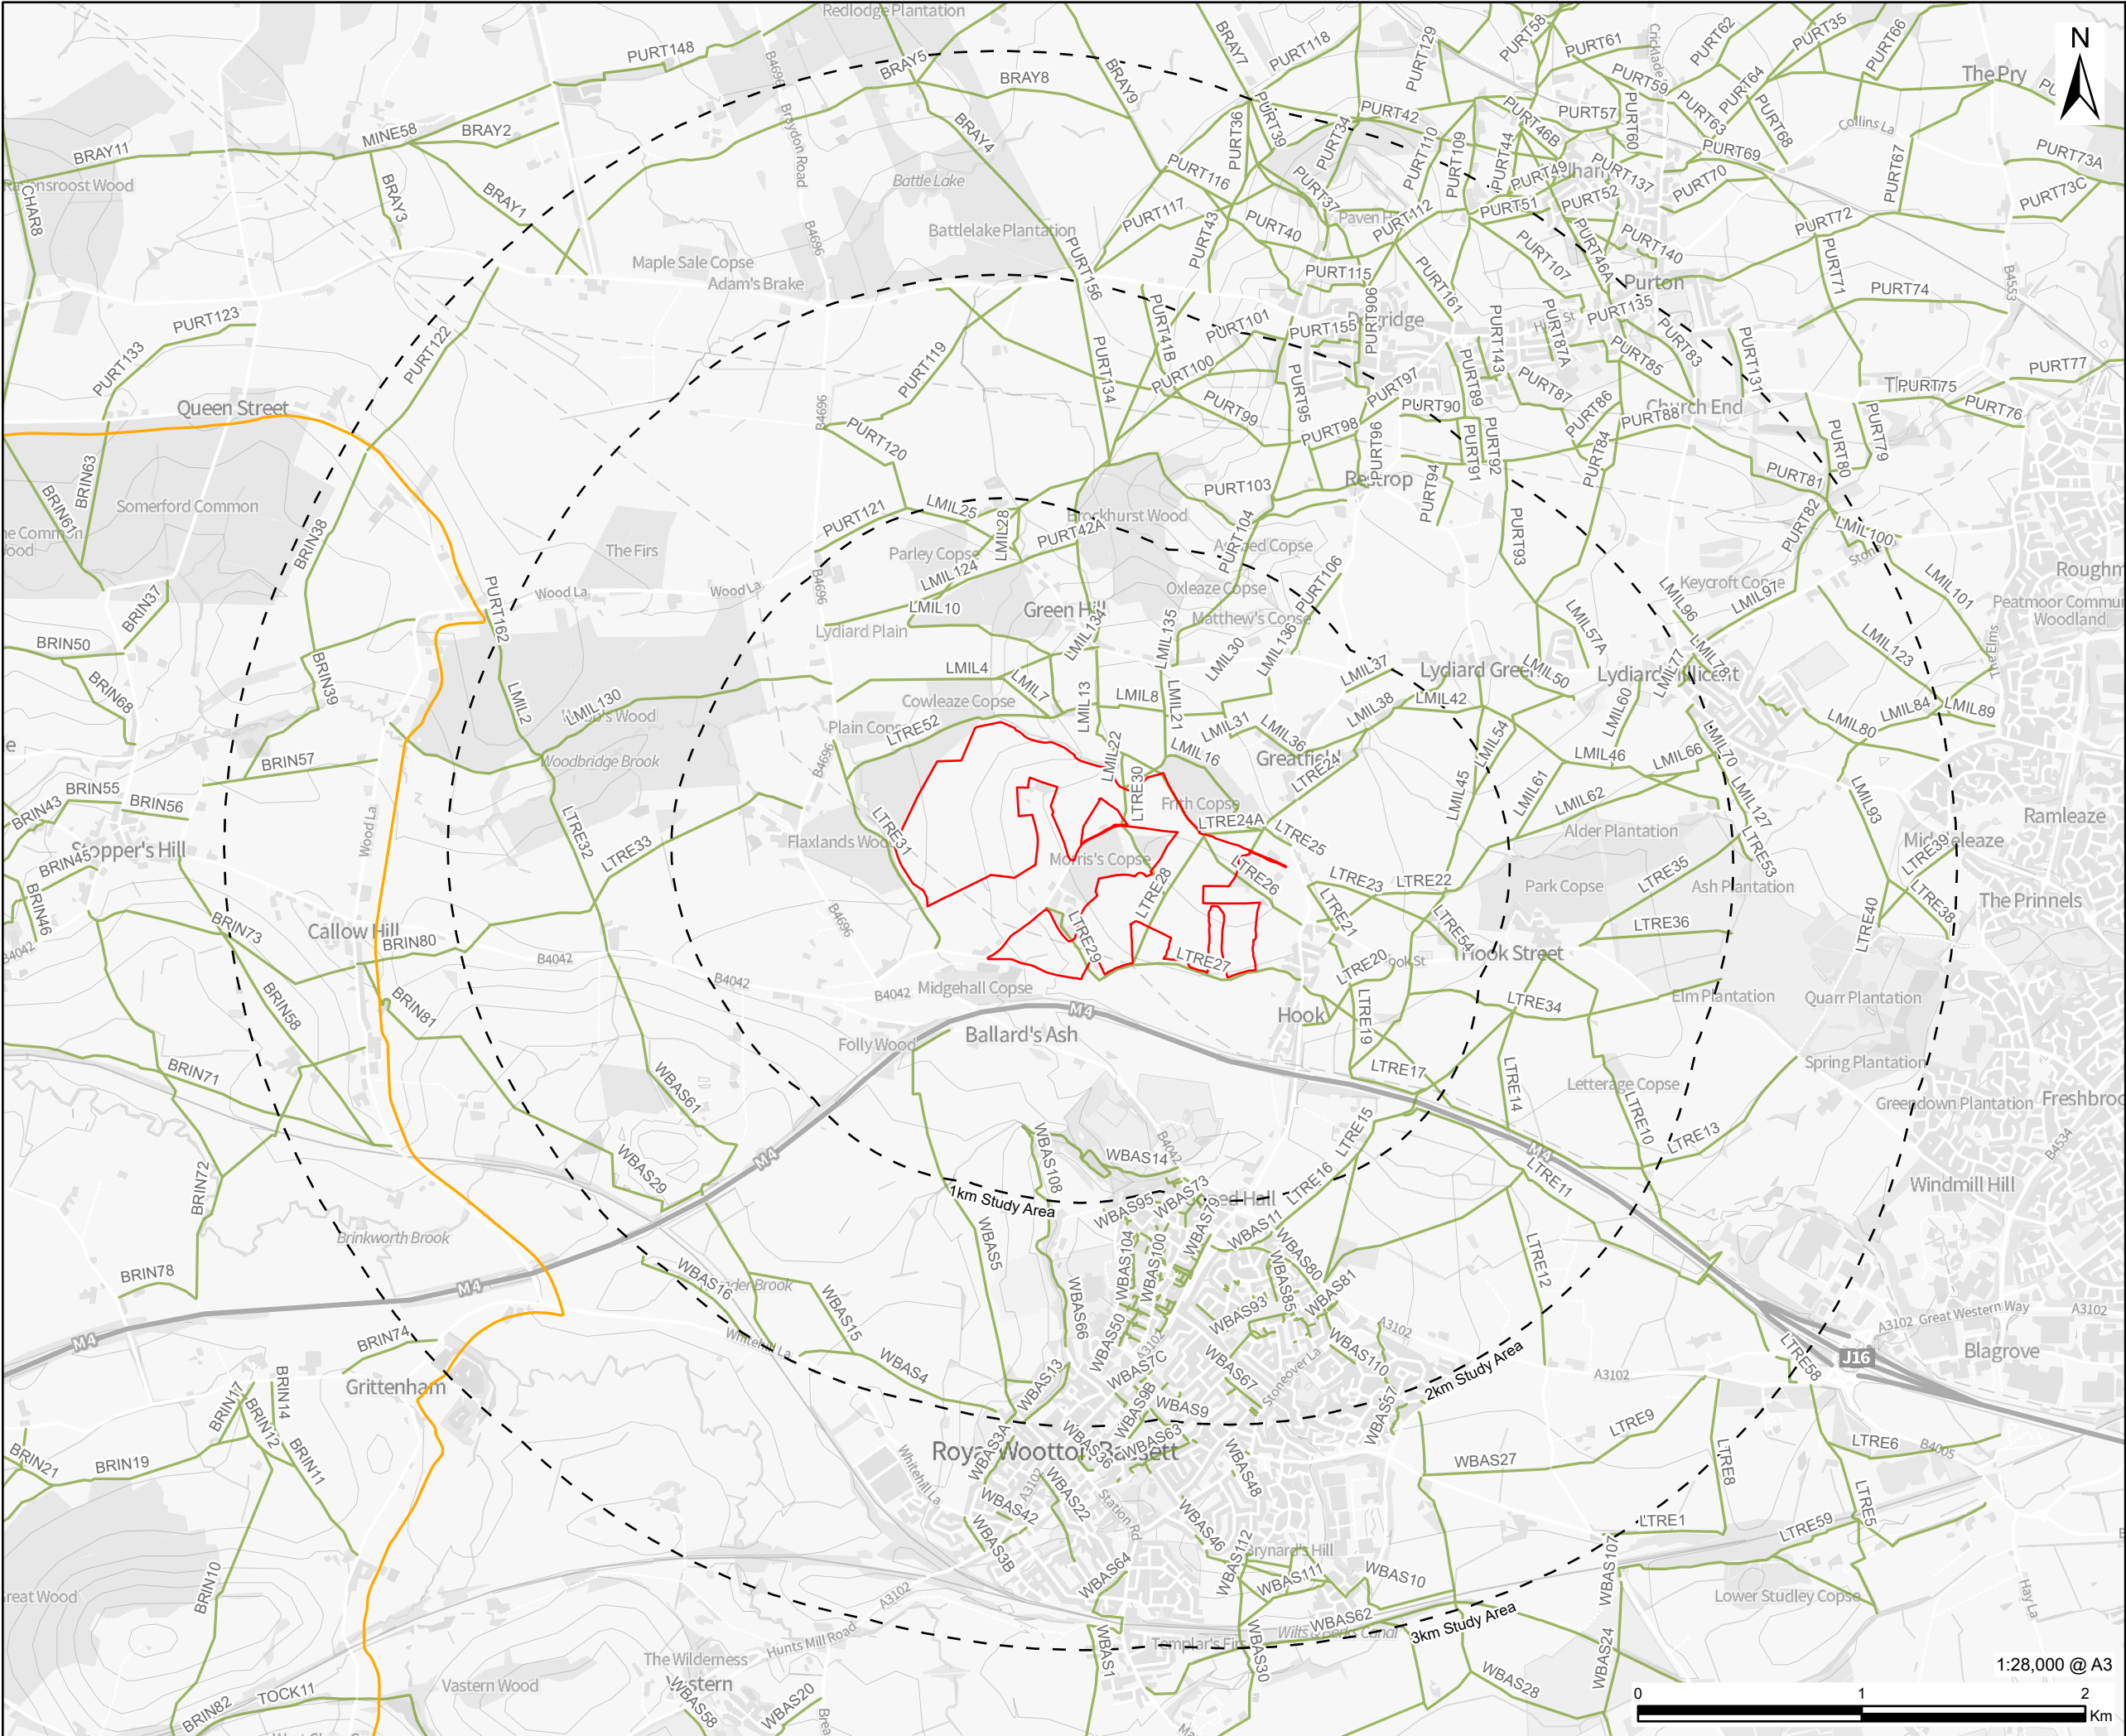

AECOM

PROJECT
Flaxlands Solar Farm

CLIENT
Ampyr Solar Europe

CONSULTANT
AECOM Limited
One Temple Quay
Temple Back East
Bristol, BS1 6DZ
www.aecom.com

LEGEND
Site Boundary
Study Area
Wiltshire Cycleway
Public Rights of Way

NOTES
1: Contains OS data © Crown Copyright and database right 2025
Contains data from OS Zoomstack
2: Contains data from Wiltshire Council and Ordnance Survey data
3: Contains data from Sustrans National Cycle Network data is licensed under the Open Government Licence

ISSUE PURPOSE
Landscape and Visual Appraisal


PROJECT NUMBER
60727989

FIGURE TITLE
Public Rights of Way and Promoted Routes

FIGURE NUMBER
Figure 8

Filename: \\na.aecomnet.com\fs\EMEA\Bristol\UKBR12\Legacy\UKBR12\FP001\VOL1\BEP\Projects\Environmental\General\GIS\Projects\60727989_Flaxlands Solar02_Map\Landscape and Visual Impact Assessment Figures\ConceptLayout_Figures_241128_JA.aprx

Revision: 0 Drawn: JA Checked: LL Approved: JS Date: 2025-04-17

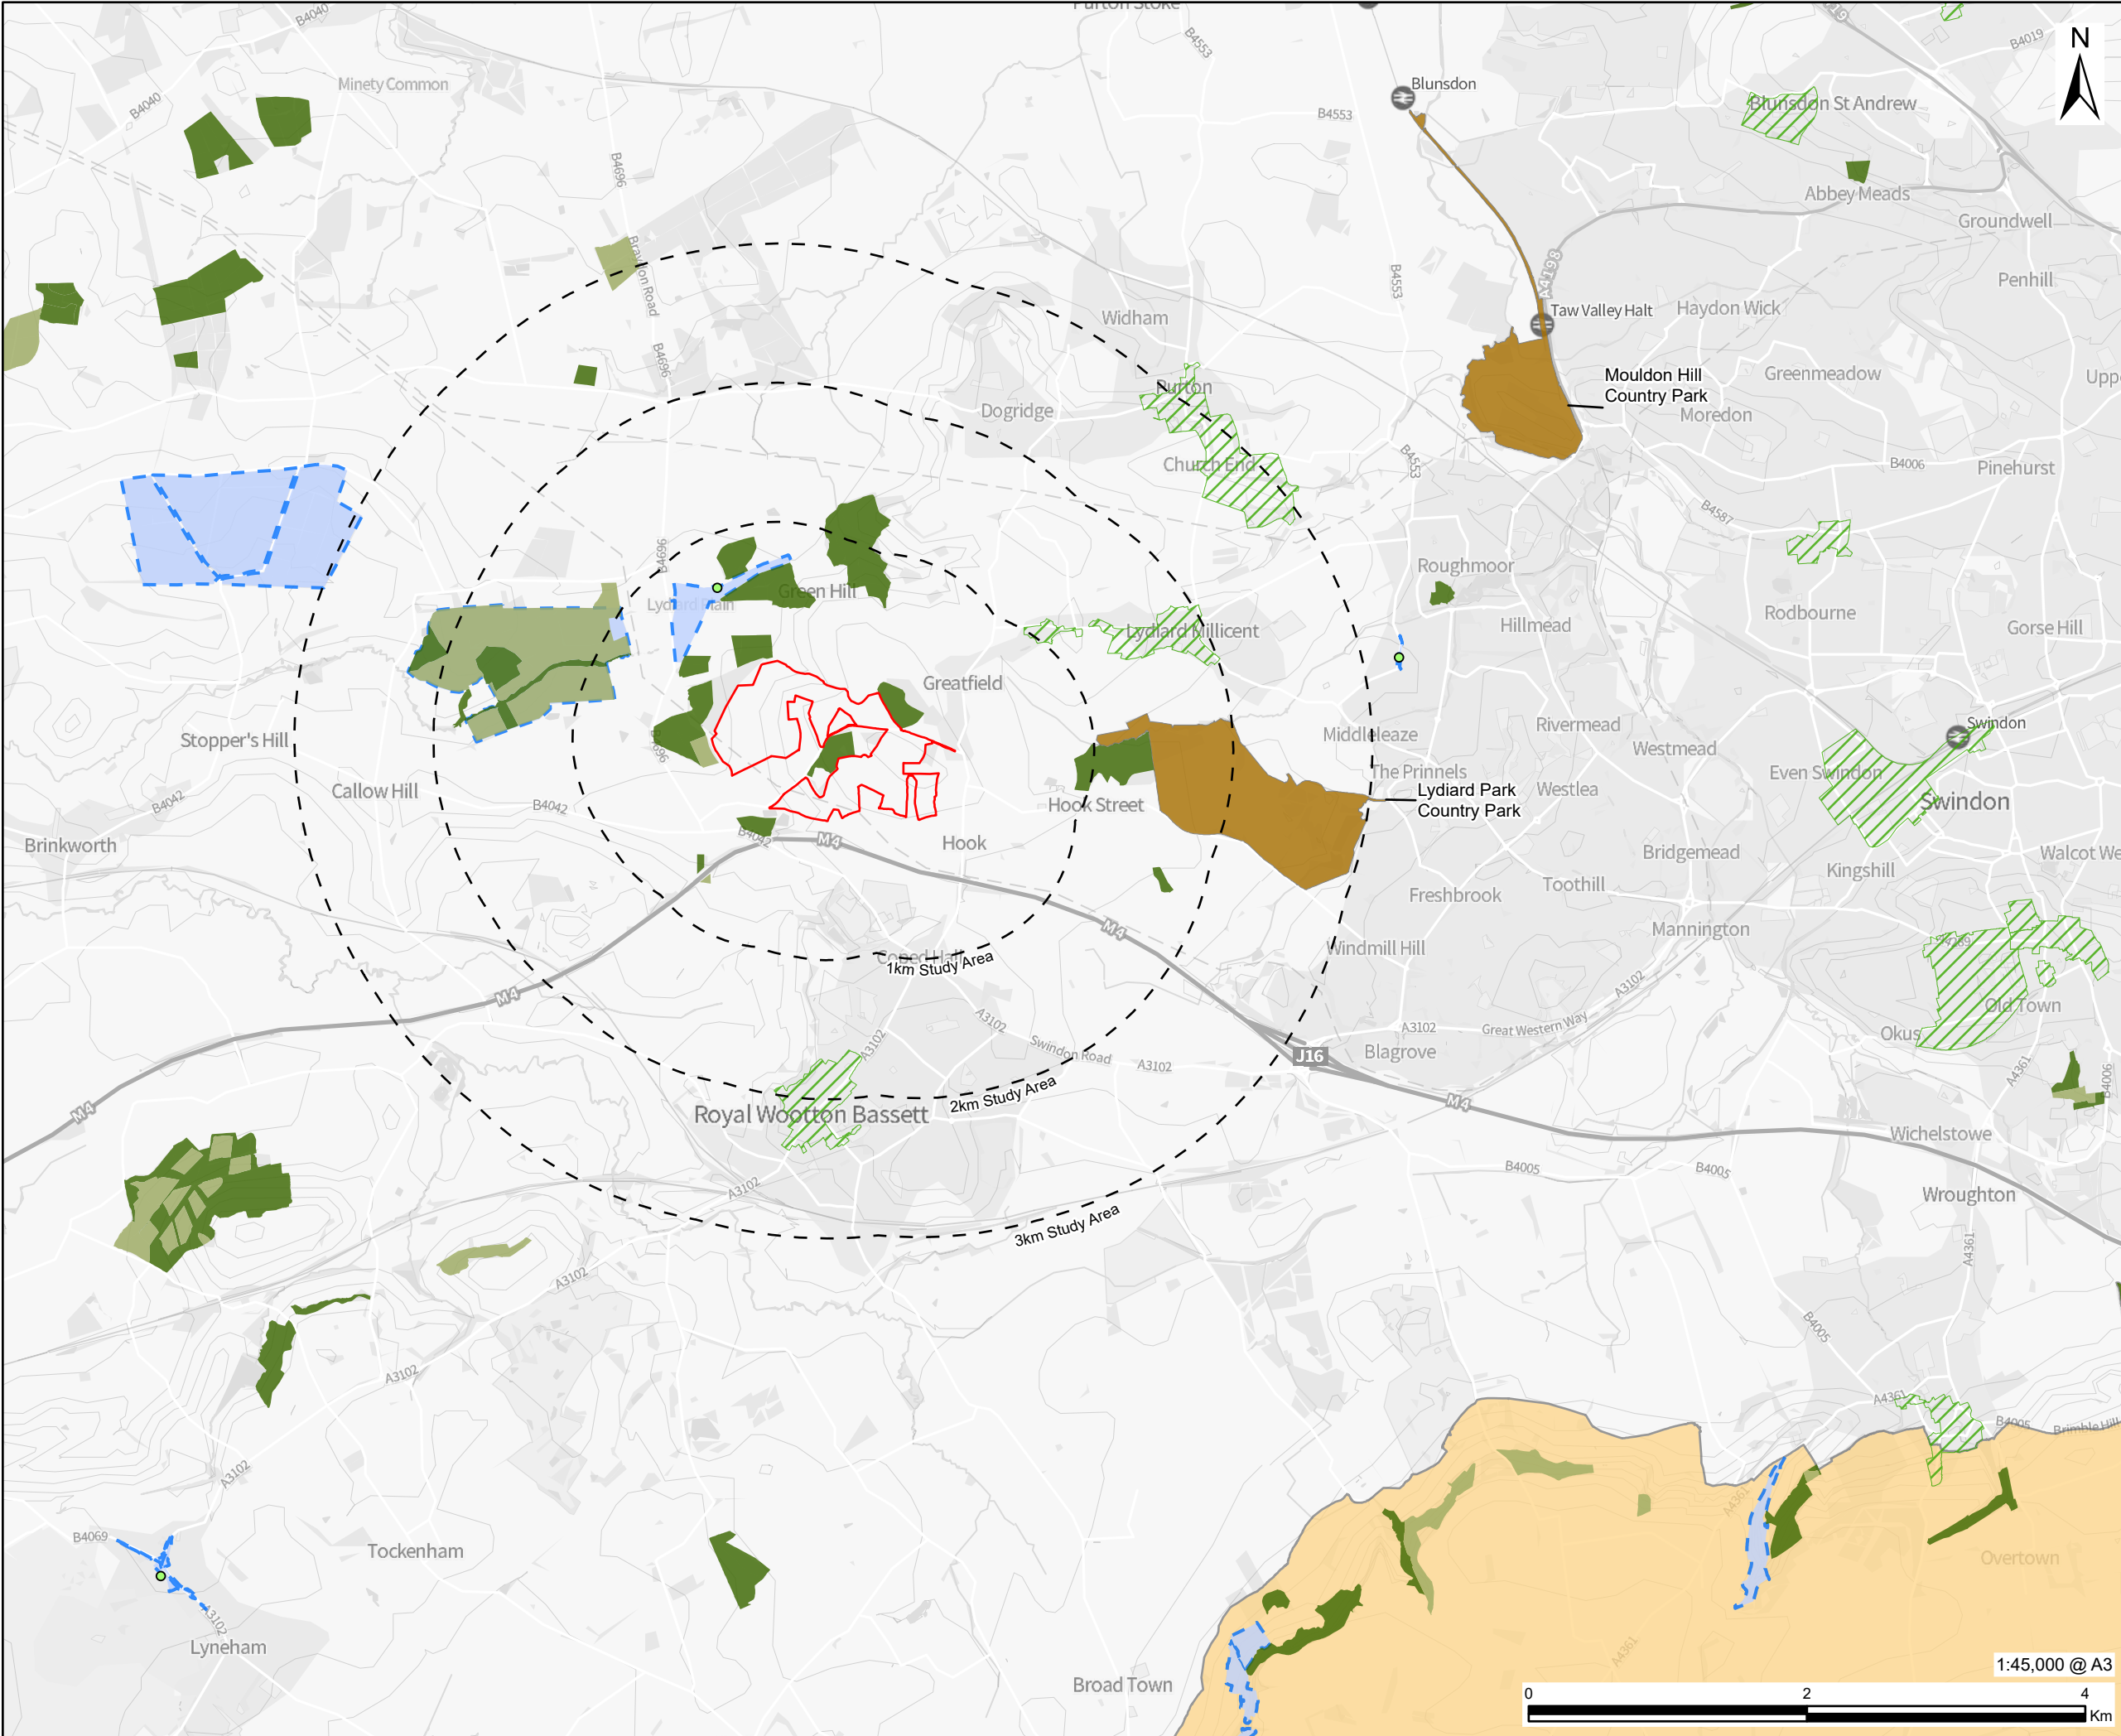

AECOM

PROJECT

Flaxlands Solar Farm

CLIENT

Ampyr Solar Europe

CONSULTANT

AECOM Limited
One Temple Quay
Temple Back East
Bristol, BS1 6DZ
www.aecom.com

LEGEND

- Site Boundary
- Study Area
- Non-Statutory Landscape Designations**
 - Registered Commons
 - Countryside Rights of Way and Access Land
 - Country Parks
 - Conservation Area
- Ancient Woodland**
 - Ancient & Semi-Natural Woodland
 - Ancient Replanted Woodland
 - Ancient Wood Pasture
- Statutory Landscape Designations**
 - North Wessex Downs National Landscape (Formerly AONB)

NOTES

- Contains OS data © Crown Copyright and database right 2025
- Contains data from OS Zoomstack
- Contains public sector information licensed under the Open Government Licence v3.0

ISSUE PURPOSE

Landscape and Visual Appraisal

PROJECT NUMBER

60727989

FIGURE TITLE

Designations relevant to Landscape

FIGURE NUMBER

Figure 9

This drawing has been prepared for the use of AECOM's client. It may not be used, modified, reproduced or relied upon by third parties, except as agreed by AECOM or as required by law. AECOM accepts no responsibility, and denies any liability whatsoever, to any party that uses or relies on this drawing without AECOM's express written consent. Do not scale this document. All measurements must be obtained from the stated dimensions.



AECOM

PROJECT

Flaxlands Solar Farm

CLIENT

Ampyr Solar Europe

CONSULTANT

AECOM Limited
One Temple Quay
Temple Back East
Bristol, BS1 6DZ
www.aecom.com

LEGEND

- Site Boundary
- Study Area
- Viewpoint

NOTES

- 1: Contains OS data © Crown Copyright and database right 2025
Contains data from OS Zoomstack
- 2: All Lidar DTM data content is available under the Open Government Licence v3.0.

ISSUE PURPOSE

Landscape and Visual Appraisal

PROJECT NUMBER

60727989

FIGURE TITLE


Viewpoint Locations

FIGURE NUMBER

Figure 10

Filename: \\na.aecomnet.com\fs1\MEA\Bristol\UKBR12\Legacy\UKBR12\FP001\VOL1\BEP\Projects\Environmental\General\GIS\Projects\Solar02_Flaxlands Solar02_Map\Landscape and Visual Impact Assessment\Figures\Landscape_Figures_240415_HW.aprx

Revision: 0 Drawn: HW Checked: LL Approved: JS Date: 2025-04-30

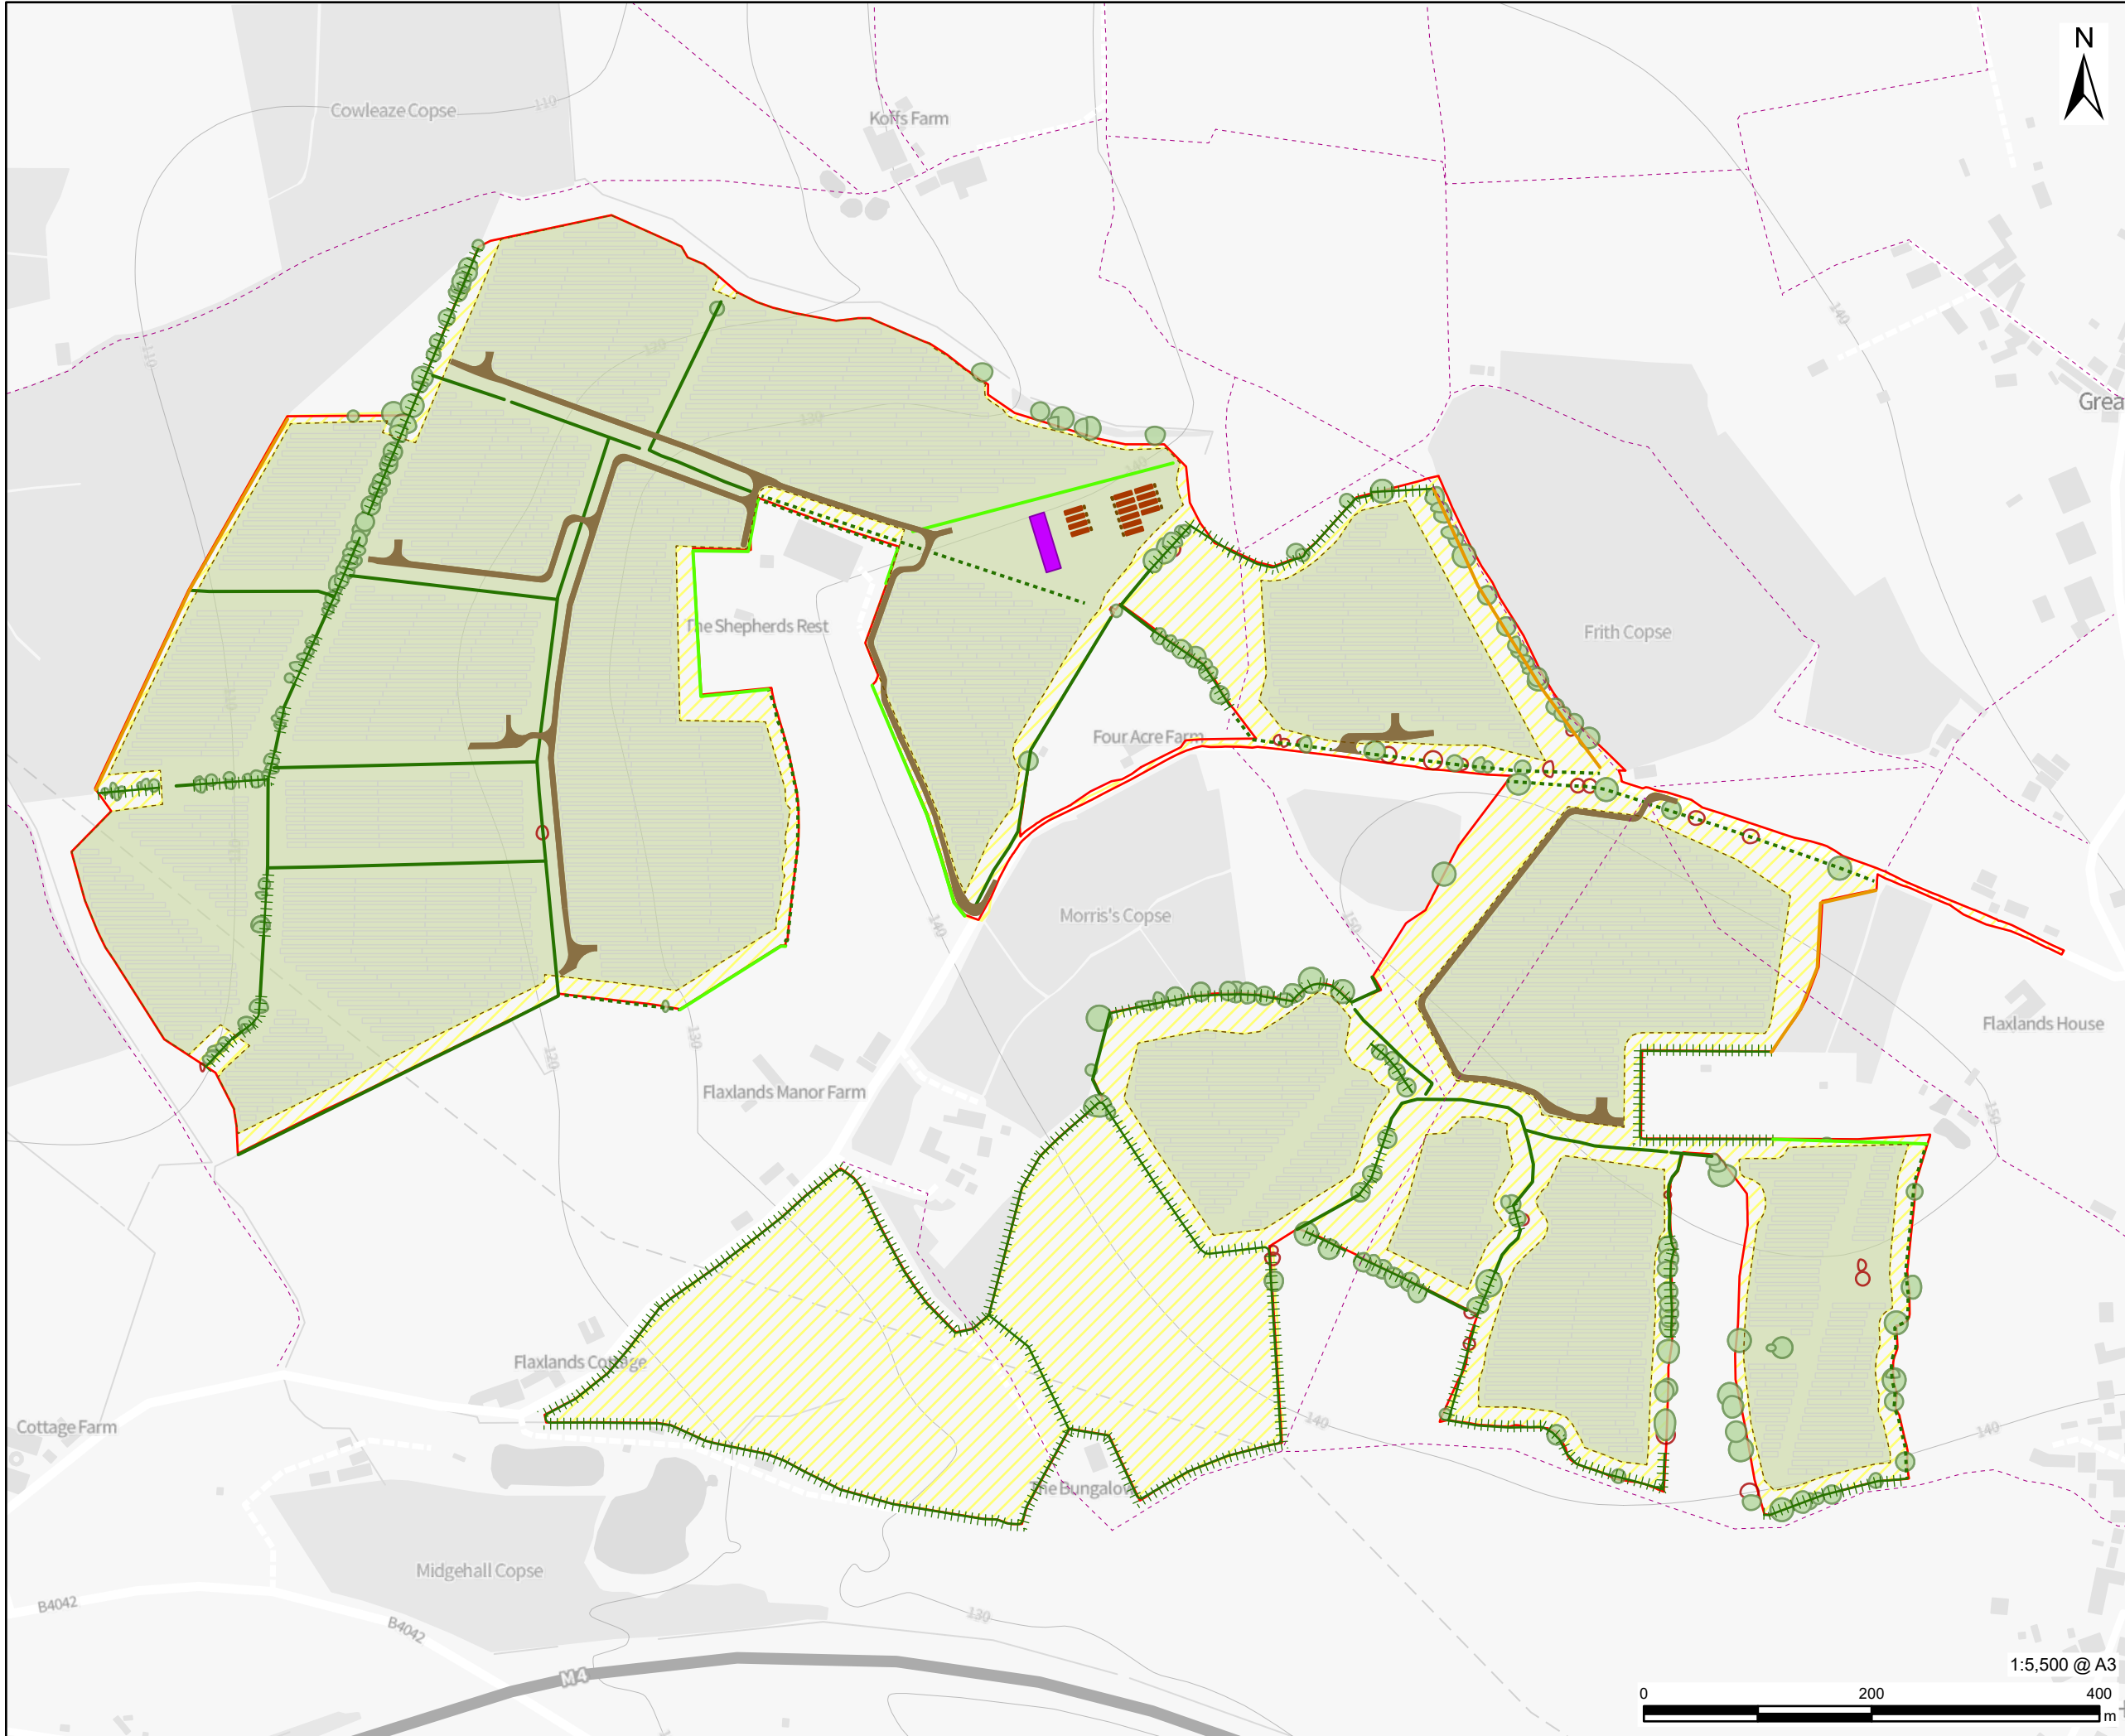

AECOM

PROJECT

Flaxlands Solar Farm

CLIENT

Ampyr Solar Europe

CONSULTANT

AECOM Limited
One Temple Quay
Temple Back East
Bristol, BS1 6DZ
www.aecom.com

LEGEND

- Red Line Boundary
- Landscape Elements**
 - Removal of Existing Tree
 - Existing Tree to be Retained
 - Existing Hedgerow with Trees to be Strengthened
 - Existing Hedgerows with Trees to be Retained
 - Existing Hedgerow to be Retained
 - Existing Woodland Fringe to be Retained
 - Proposed New Native Hedgerow
 - Proposed Other Neutral Grassland (Semi-Improved)
 - Proposed Lowland Meadow (Neutral) Grassland
- Design Elements**
 - Existing Public Right of Way
 - Perimeter Fence
 - Solar Panel
 - Proposed Location of Substation
 - Proposed BESS Units
 - Proposed BESS Management Unit
 - Access Track

NOTES

- 1: Contains OS data © Crown Copyright and database right 2025
Contains data from OS Zoomstack
- 2: All Lidar DTM data content is available under the Open Government Licence v3.0.

ISSUE PURPOSE

Landscape and Visual Appraisal

PROJECT NUMBER

60727989

FIGURE TITLE

Outline Landscape Masterplan

FIGURE NUMBER

Figure 11

1:5,500 @ A3



This drawing has been prepared for the use of AECOM's client. It may not be used, modified, reproduced or relied upon by third parties, except as agreed by AECOM or as required by law. AECOM accepts no responsibility, and denies any liability whatsoever, to any party that uses or relies on this drawing without AECOM's express written consent. Do not scale this document. All measurements must be obtained from the stated dimensions.

Filename: \\na.aecomnet.com\fs\EMEA\Bristol\UKBR2\Legacy\UKBR2\FP001\VOL1\BEP\Projects\Environmental\General\GIS\Projects\Landscape and Visual Impact Assessment\Figures\Landscape_Figures_240415_HW.aprx

Revision: 0 Drawn: HW Checked: LL Approved: JS Date: 2025-04-17

