


Westwells Road Neston Corsham

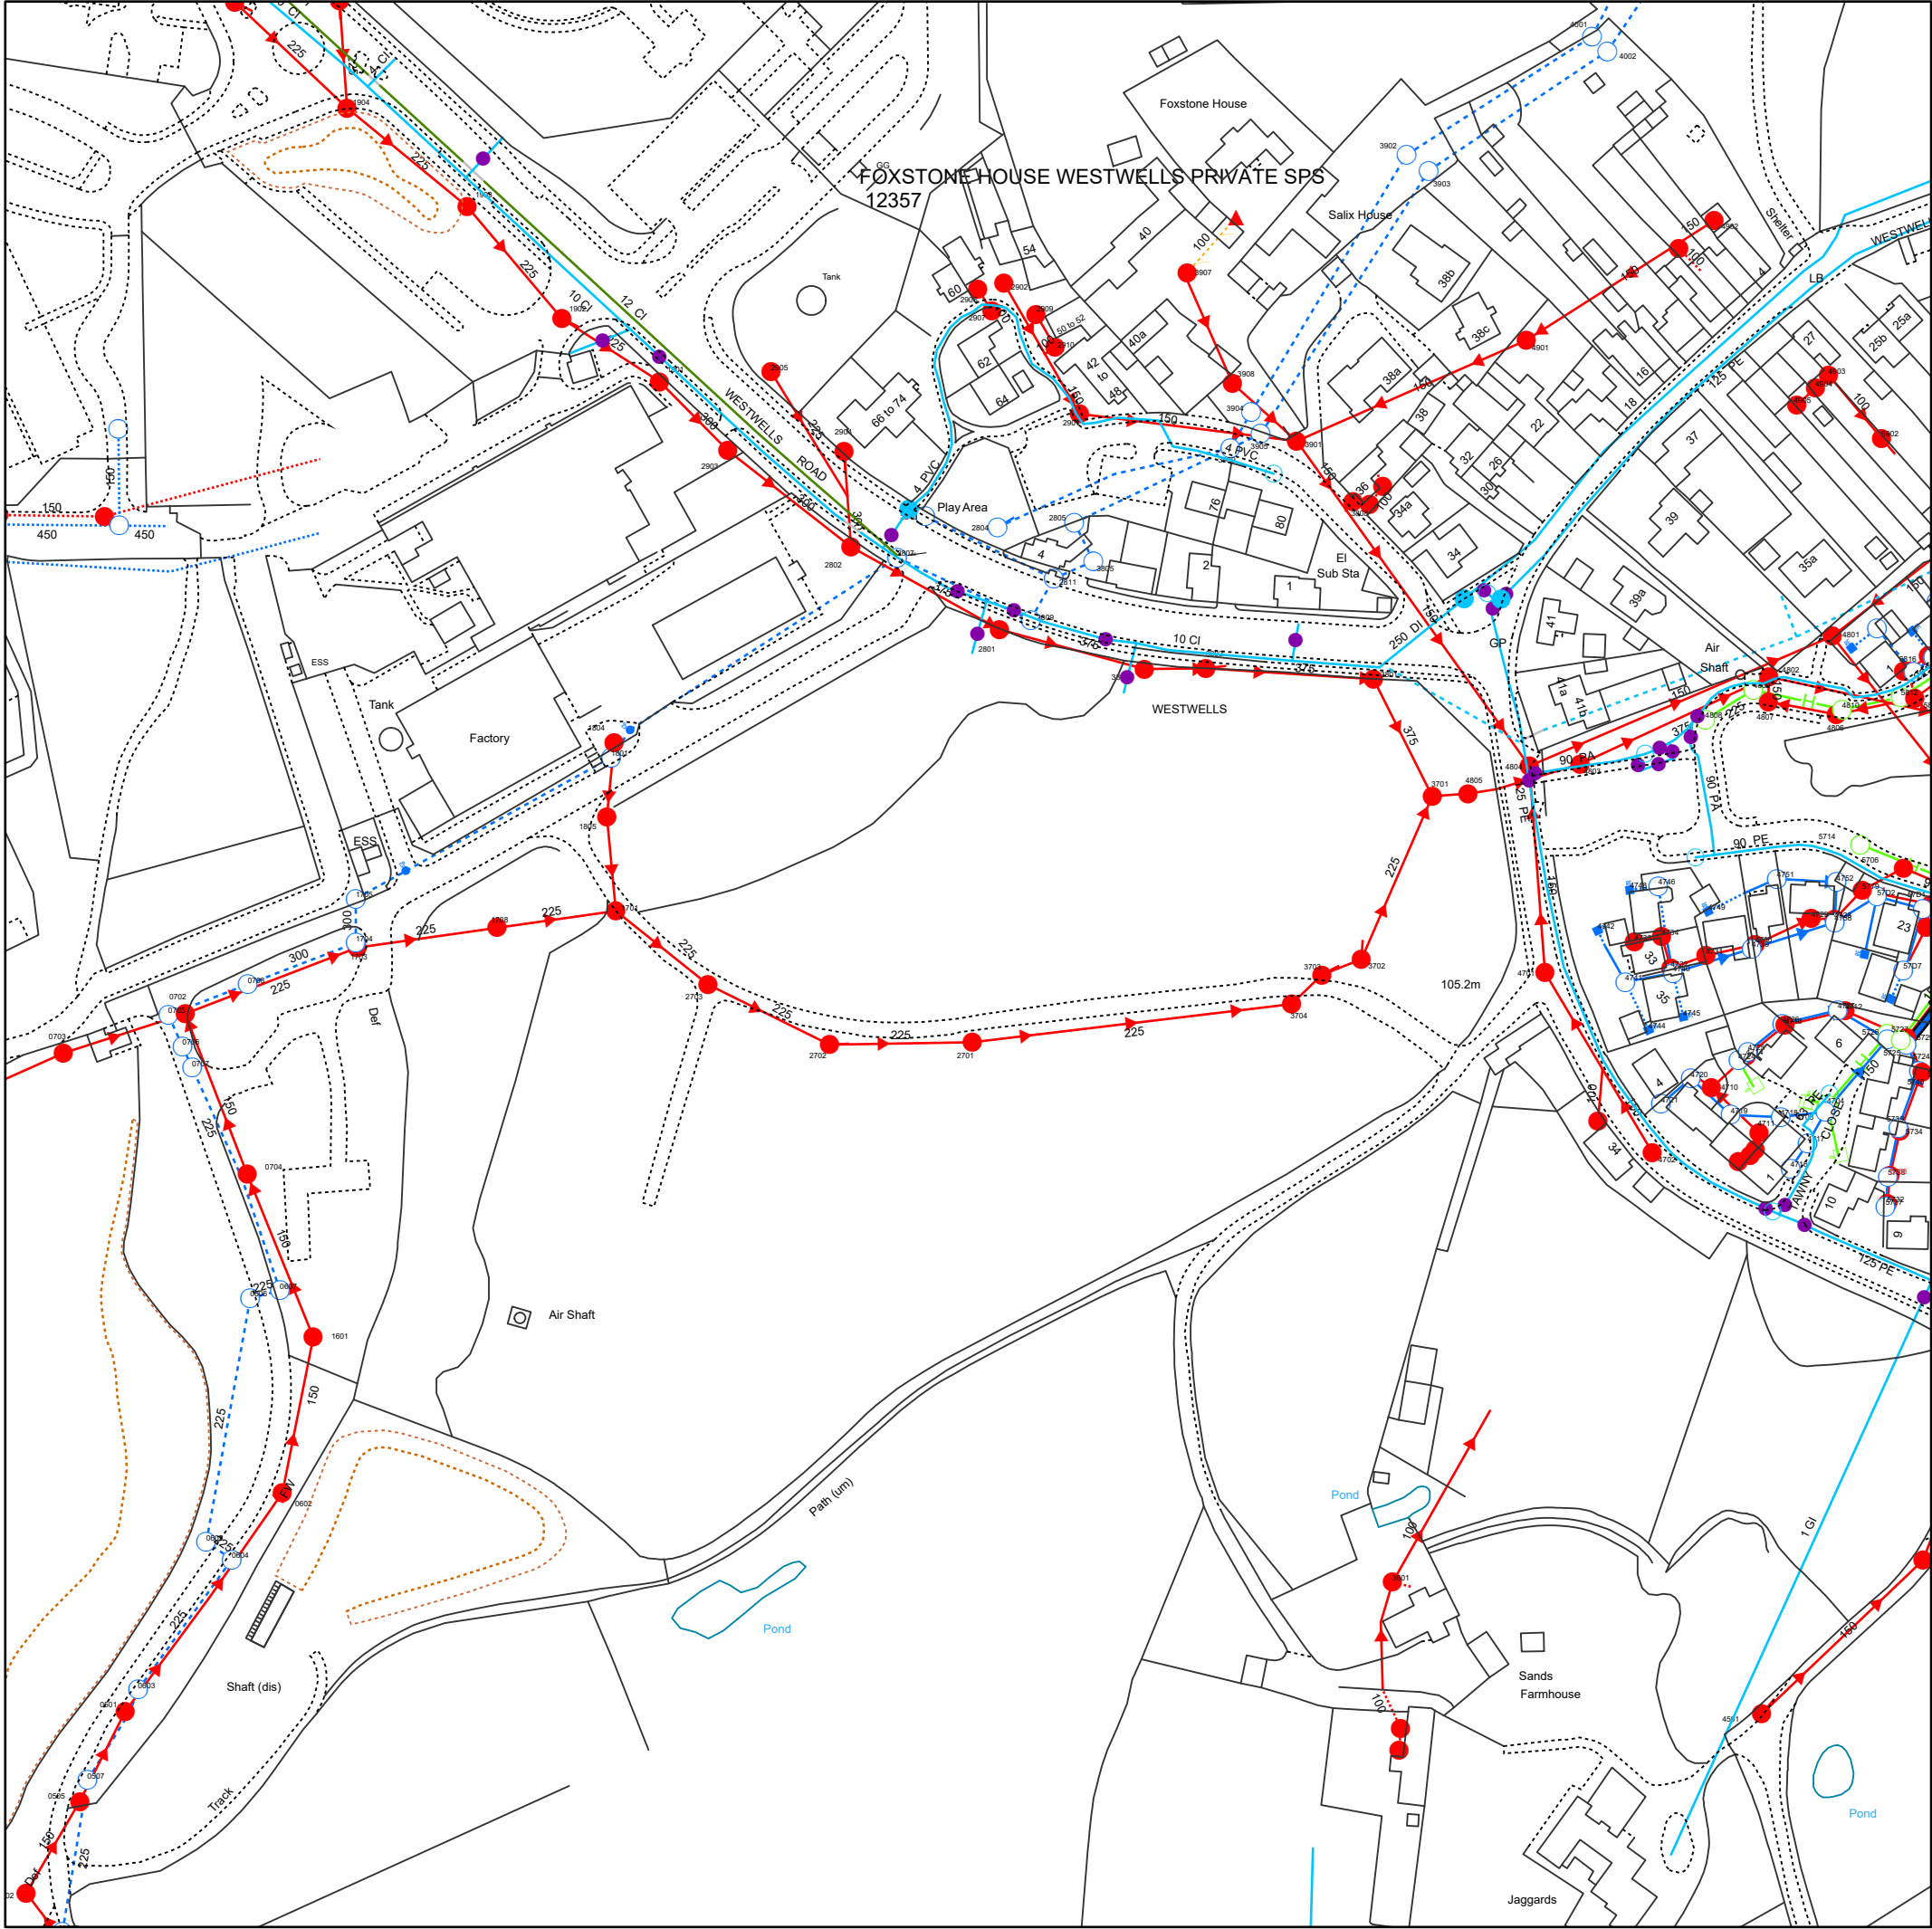

Reproduced from the Ordnance Survey map with the permission of the Controller of His Majesty's Stationery Office. © Crown copyright and database rights (2025) OS AC0000848304

WATER MAINS	SEWERS	STRATEGIC	PUBLIC	PRIVATE	SECTION 104	OTHER WESSEX PIPES	NON-WESSEX / UNKNOWN
Distribution	Foul	Strategic	Public	Private	Section 104	Rising Mains	Private Rising Mains
Washout	Surface	Strategic	Public	Private	Section 104	Standby Rising Mains	Culverted Watercourse
Raw Water	Combined	Strategic	Public	Private	Section 104	EDM Effluent Disposal	Highway Drain
Abandoned	Abandoned	Strategic	Public	Private	Section 104	Overflow	Use Unknown
Private			Public	Private	Section 104	Syphon	Status Unknown
FITTINGS	STRUCTURES						
Hydrant	Manhole - Foul	Pumping Station - Surface					
Other	Manhole - Surface	Pumping Stn - Foul/Combined					
	Manhole - Combined	Gully					
	Inlet	Vent Column					
	Outfall	Rodding Eye					
	Lamphole	Catchpit					
	Bifurcation - Foul	Flushing Chamber					
	Bifurcation - Surface	Soakaway					
	Bifurcation - Combined	Non Return Valve					
	Combined Sewage Overflow	Air Valve					
		Hatch Box					
		Washout					

Colours generally indicate the use of the sewer/drain (i.e Red - Foul, Dark Blue - Surface, Magenta - Combined/Dual Use, Light Green - Highway Drain, Mid Green - Overflow). Some styles of line and symbol are shown on the key in sample/typical colours.

OTHER STRUCTURES

Attenuation Tank	Chamber
Storage Tank	Tunnel
	Interceptor

Information in this map is provided for identification purposes only. No warranty as to accuracy is given or implied. The precise route of pipe work may not exactly match that shown. Wessex Water does not accept liability for inaccuracies. Sewers and lateral drains adopted by Wessex Water under the Water Industry (Schemes for Adoption of Private Sewers) Regulations 2011 are to be plotted over time and may not yet be shown. In carrying out any works, you accept liability for the cost of any repairs to Wessex Water apparatus damaged as a result of your works. You are advised to commence excavations using hand tools only. Mechanical digging equipment should not be used until pipe work has been precisely located. If you are considering any form of building works and pipe work is shown within the boundary of your property or a property to be purchased (or very close by) a surveyor should plot its exact position prior to commencing works or purchase. If you are proposing to build over or near Wessex Water's apparatus you should contact the Developer Services Team, tel: 01225 526333 or e-mail: developer.enquiries@wessexwater.co.uk to discuss your proposals. Details of assets within Wessex Water's land ownership are unavailable through this service.

Date: 08/07/2025

Centre: 385269E, 168768N

Scale: 1:1,768
(when printed at A3 size)

Wessex Water
YTL GROUP