



THIS DRAWING PRODUCED BY AMPYR ENERGY TECH SDN BHD PVT. LTD. IN CONNECTION WITH THE PROJECT, INCLUDING FOR CONSULTING AND PROFESSIONAL SERVICES. THE DRAWING IS NOT TO BE USED FOR ANY OTHER PURPOSES WITHOUT THE WRITTEN PERMISSION OF AMPYR ENERGY TECH SDN BHD PVT. LTD.


Front View

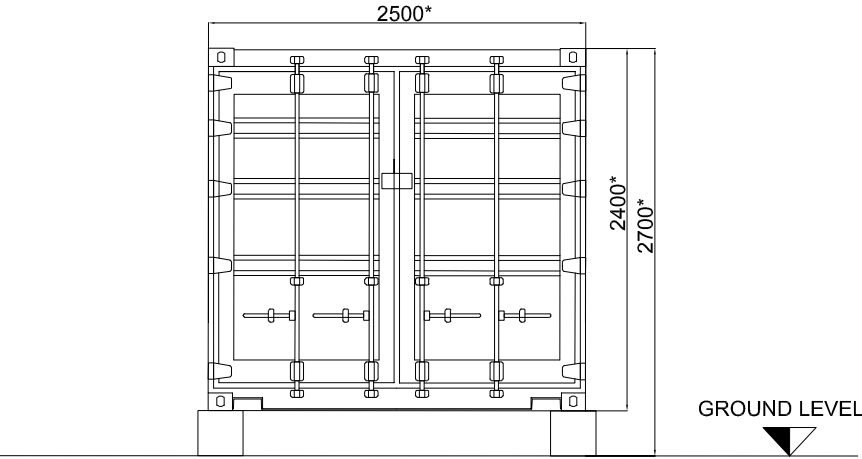



Back View

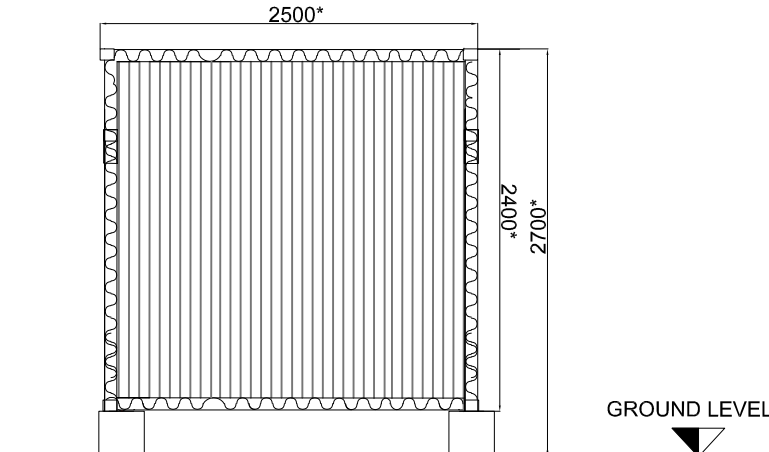

Top View

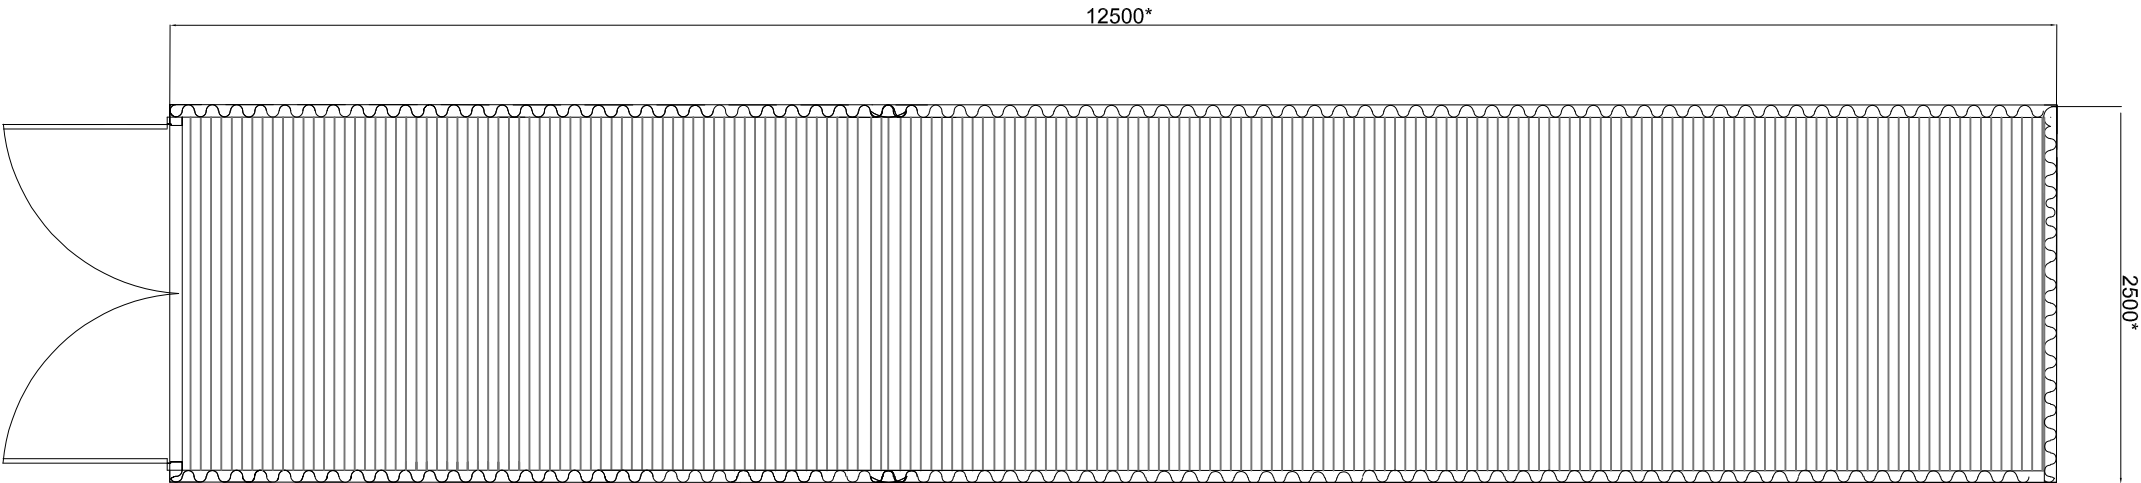

Side View

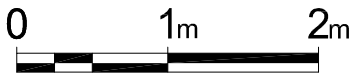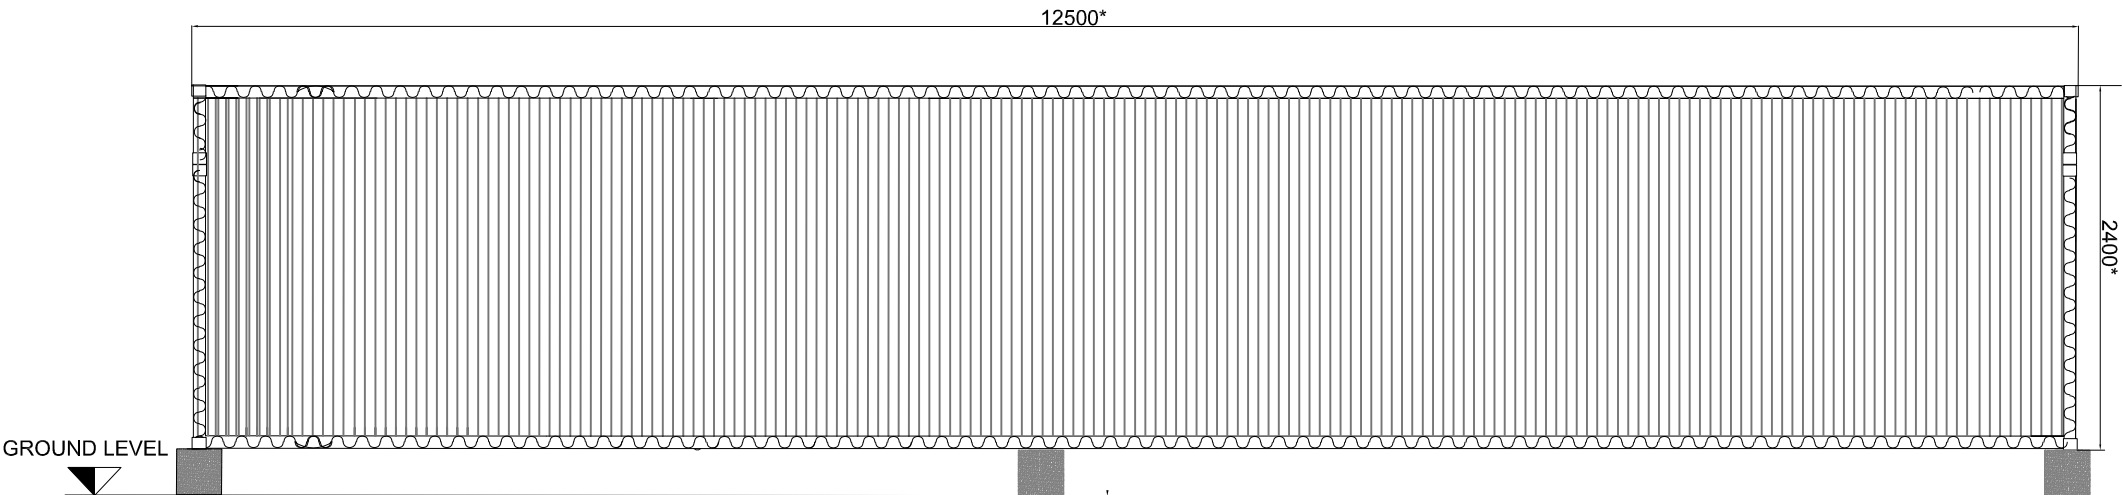

SCALE – 1:50 @A3

NOTE:

1. ALL DIMENSIONS ARE IN MILLIMETERS UNLESS SPECIFIED.

CHECK BOX			
AS-BUILT	INFORMATION ONLY	FOR APPROVAL	FOR CONSTRUCTION
☐	☒	☐	☐

RO	18.03.2025	FOR INFORMATION	NY
No.	DATE	REMARKS	PRPD BY

REVISIONS HISTORY

PROPOSER:–



PROJECT TITLE:–

FLAXLANDS SOLAR FARM

DRAWING NUMBER:–

FIGURE 4.14

DRAWING TITLE:–

STORAGE CONTAINER SIDE ELEVATION

SITE CO-ORDINATES		51°33'59.74"N,1°54'36.96"W	
SHEET NO.	10F1	SCALE	1:50
PREPARED BY	NY	PAPER SIZE	A3
DATE	18.03.2025	REV NO.	R0