



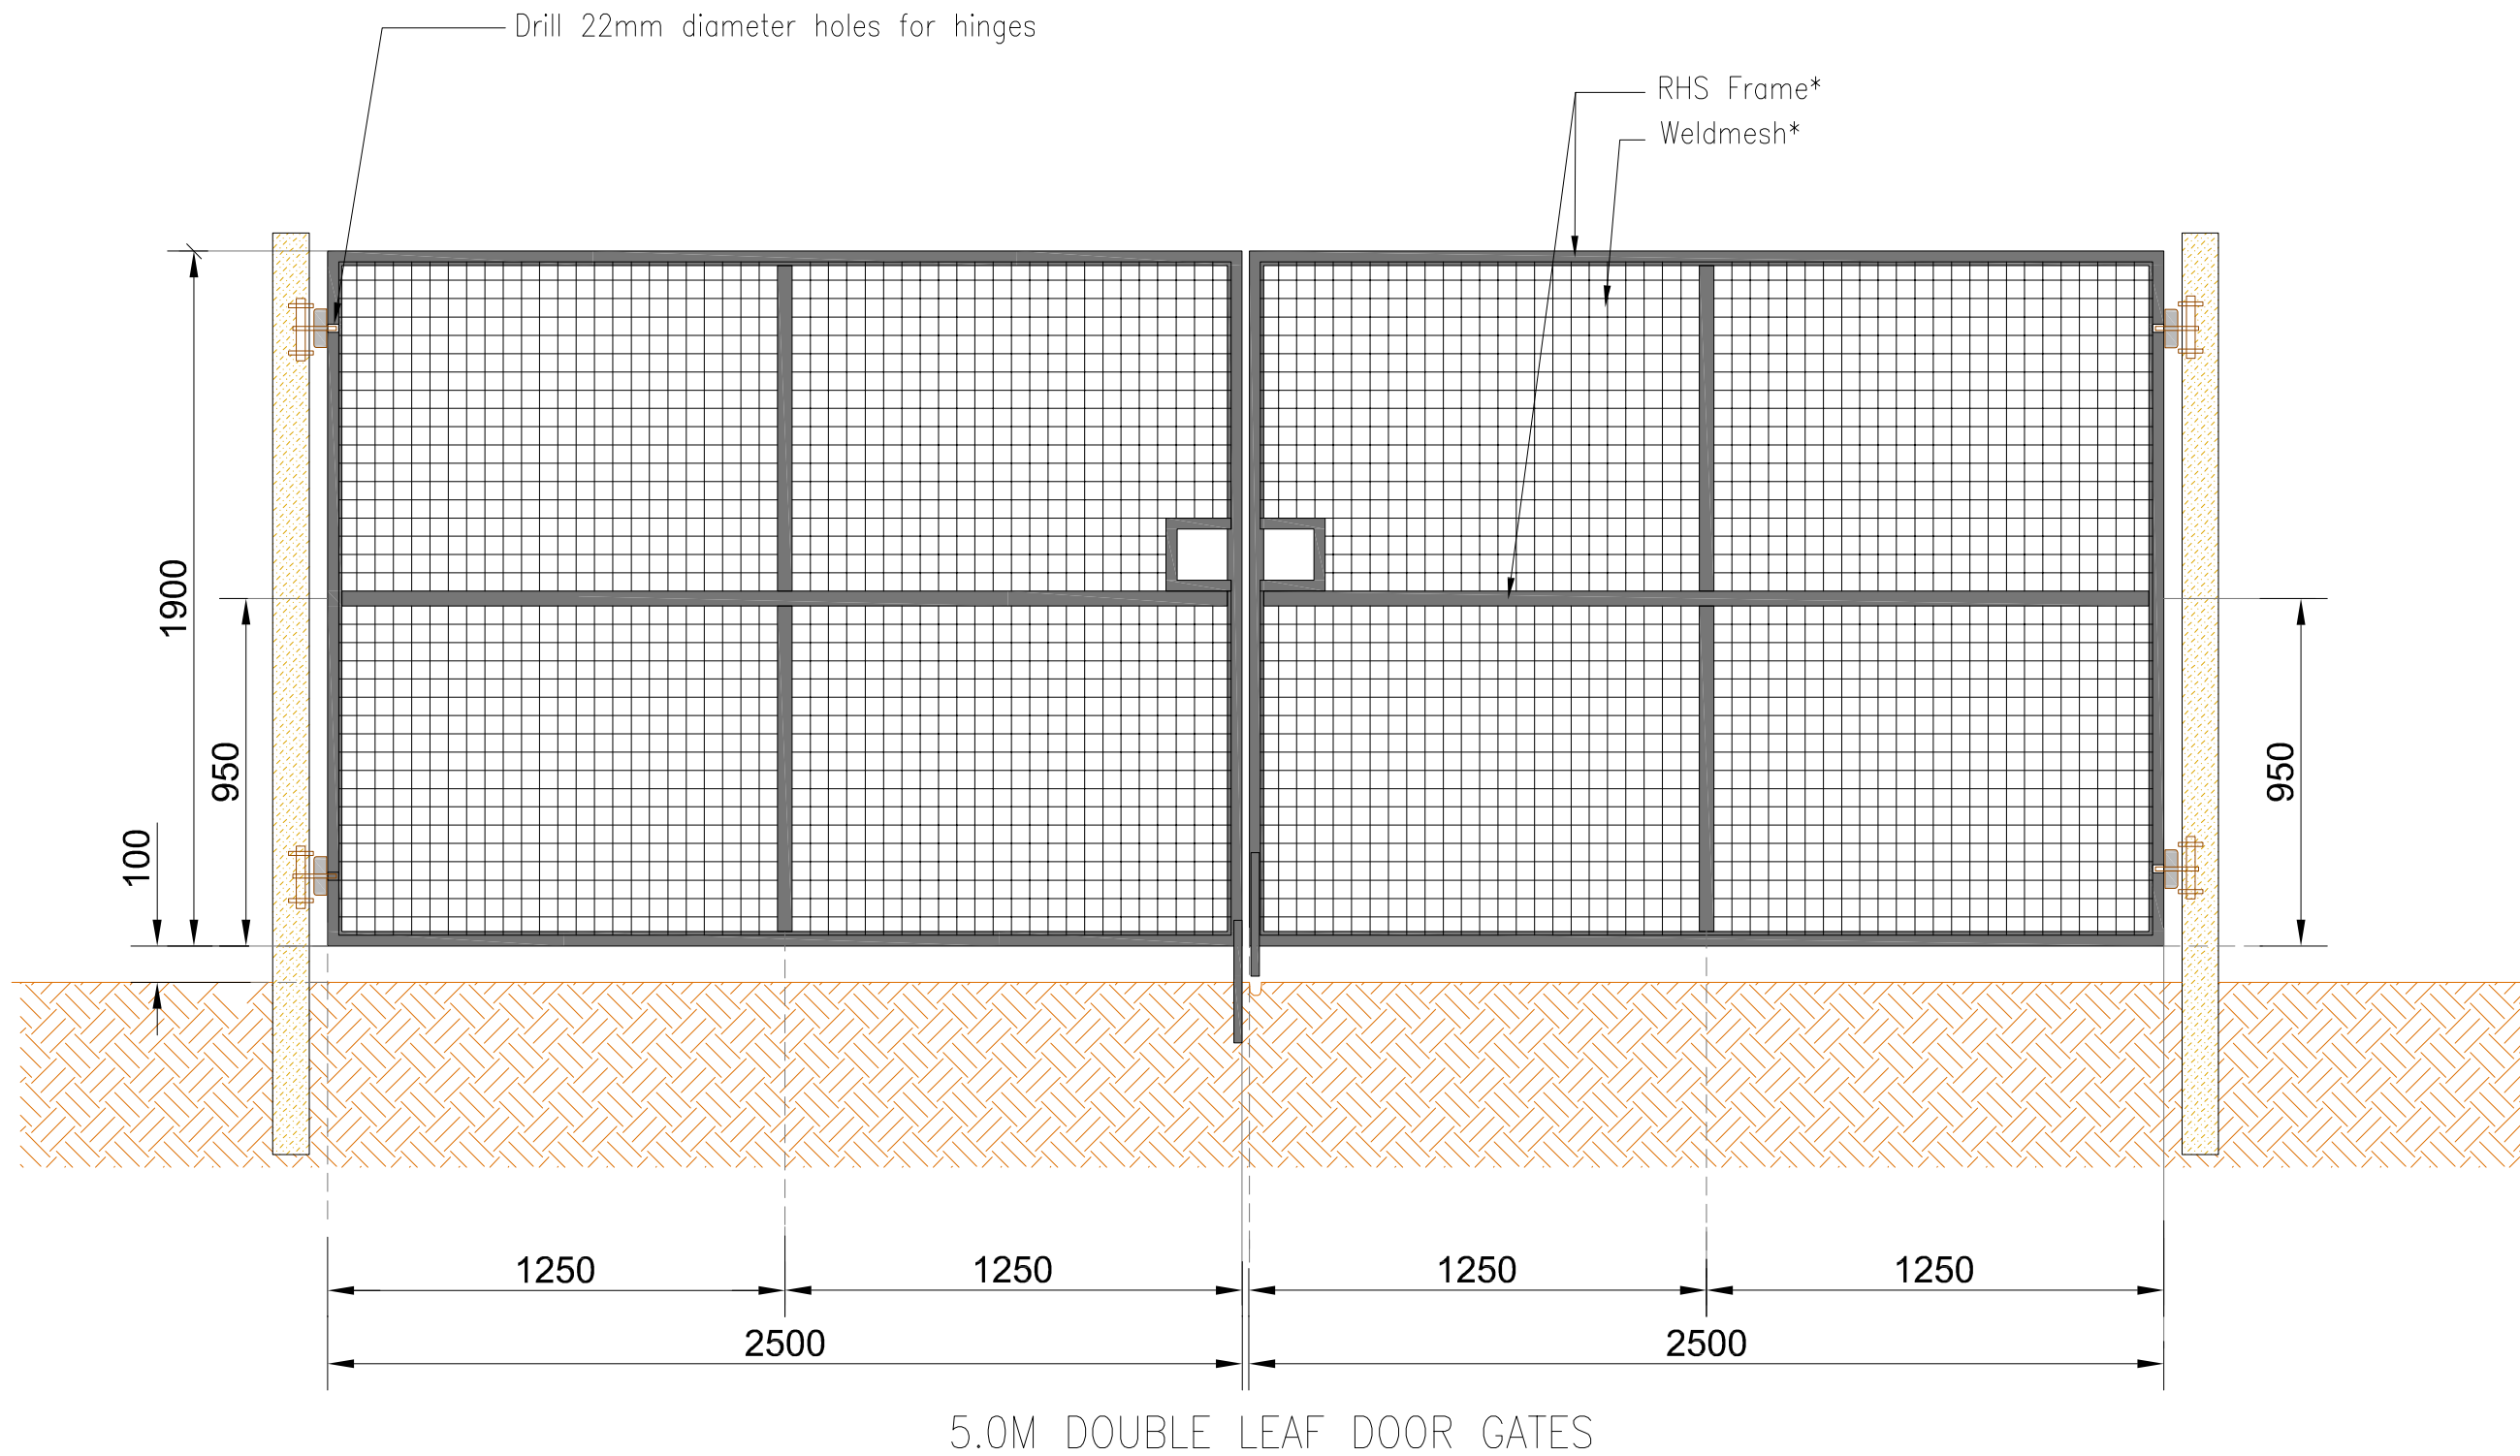

*NOTE:

- THE ILLUSTRATED DESIGN REPRESENTS A WORST CASE SCENARIO - SUBJECT TO PLANNING PERMISSION, A GEOTECHNICAL REPORT WILL INFORM THE DETAILED DESIGN.
- ALL DIMENSIONS ARE IN MM UNLESS SPECIFIED.

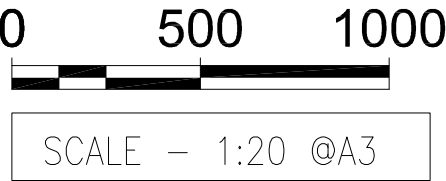

THIS DRAWING PRODUCED BY AMPYR ENERGY TECH SOL PVF LTD. IN CONNECTION WITH THE PROJECT, INCLUDING FOR
CONSENT AND REGISTRATION PURPOSES. IT IS THE PROPERTY OF AMPYR ENERGY TECH SOL PVF LTD. AND SHALL REMAIN THE PROPERTY OF AMPYR ENERGY TECH SOL PVF LTD. ANY REUSE OR MODIFICATION OF THIS DRAWING WITHOUT THE WRITTEN PERMISSION OF AMPYR ENERGY TECH SOL PVF LTD. IS STRICTLY PROHIBITED.

CHECK BOX			
AS-BUILT	FOR INFORMATION ONLY	FOR APPROVAL	FOR CONSTRUCTION
☐	☒	☐	☐

R1	04.04.2025	FOR INFORMATION	NY
R0	21.03.2025	FOR INFORMATION	NY
No.	DATE	REMARKS	PRPD BY

REVISIONS HISTORY

PROPOSER:--



PROJECT TITLE:--

FLAXLANDS SOLAR FARM

DRAWING NUMBER:--

FIGURE 4.5

DRAWING TITLE:--

ACCESS GATE ELEVATION

SITE CO-ORDINATES		51°33'59.74"N,1°54'36.96"W	
SHEET NO.	10F1	SCALE	1:20
PREPARED BY	NY	PAPER SIZE	A3
DATE	04.04.2025	REV NO.	R1