


THIS DRAWING PRODUCED BY AMPYR ENERGY TECH SOL PVT LTD. IN CONNECTION WITH THE PROJECT, INCLUDING ITS CONTENT AND INTELLECTUAL PROPERTY HEREIN, ARE AND SHALL REMAIN THE PROPERTY OF AMPYR ENERGY TECH SOL PVT LTD. ANY REUSE, REPRODUCTION, OR MODIFICATION OF THIS DRAWING WITHOUT THE WRITTEN PERMISSION OF AMPYR ENERGY TECH SOL PVT LTD. IS STRICTLY PROHIBITED.


NOTE:

- ALL DIMENSIONS ARE IN MILLIMETERS UNLESS SPECIFIED.
- SUBJECT TO PLANNING PERMISSION, A GEOTECHNICAL REPORT WILL INFORM THE DETAILED DESIGN.

0 2m 4m
SCALE - 1:200

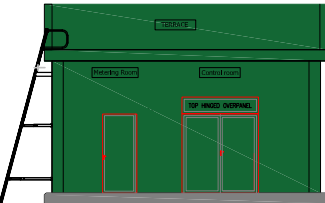



ELEVATION OF DNO CONTROL STATION

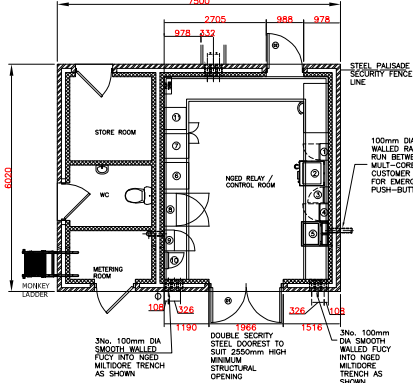


PLAN VIEW OF DNO CONTROL STATION

0 4m 8m
SCALE - 1:200

0 20m 40m
SCALE - 1:800

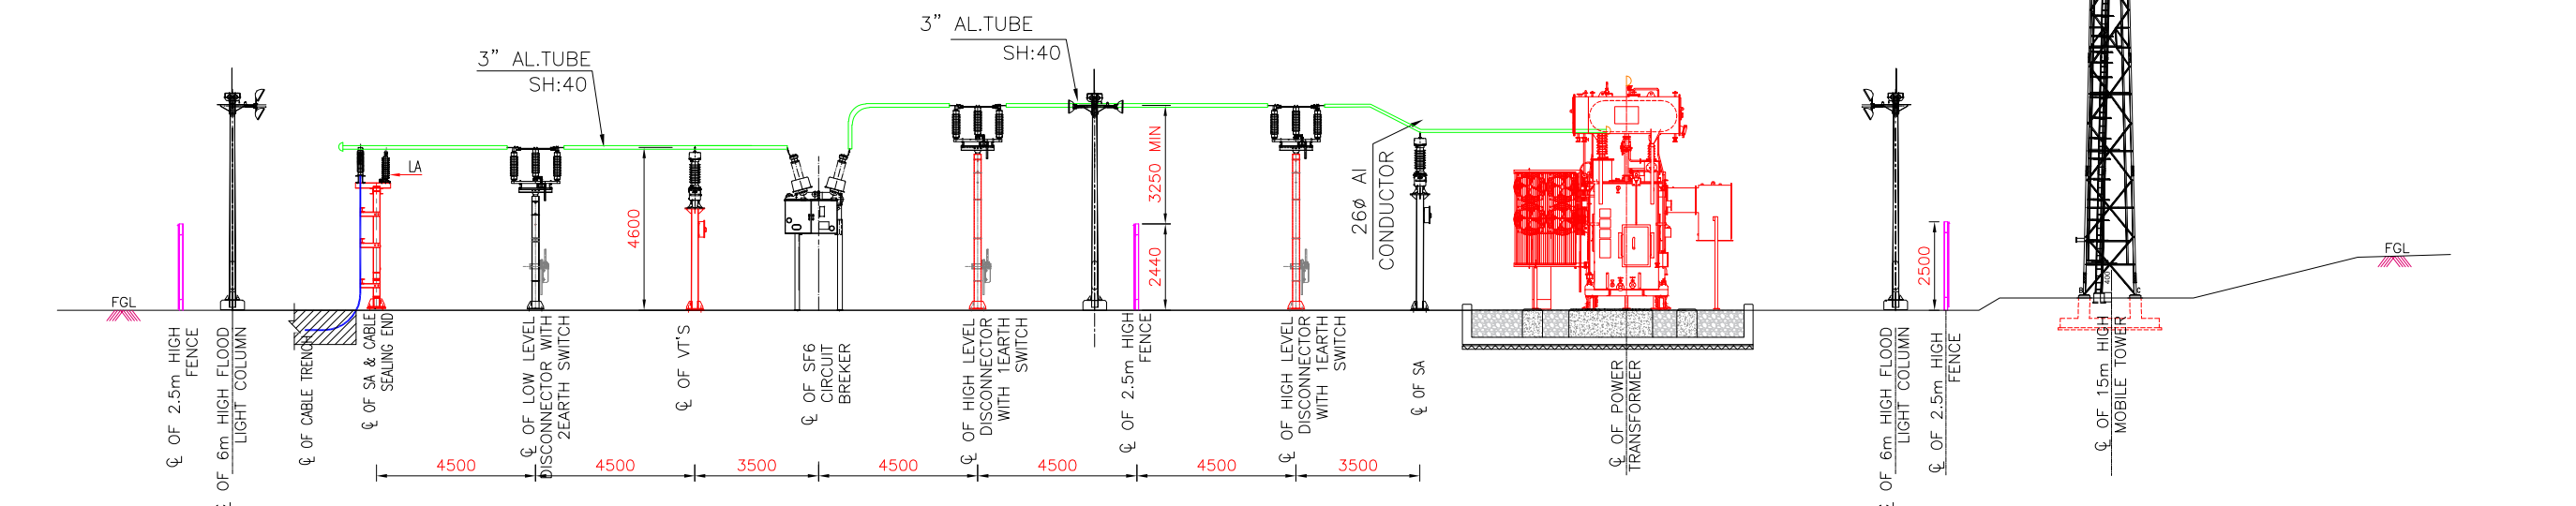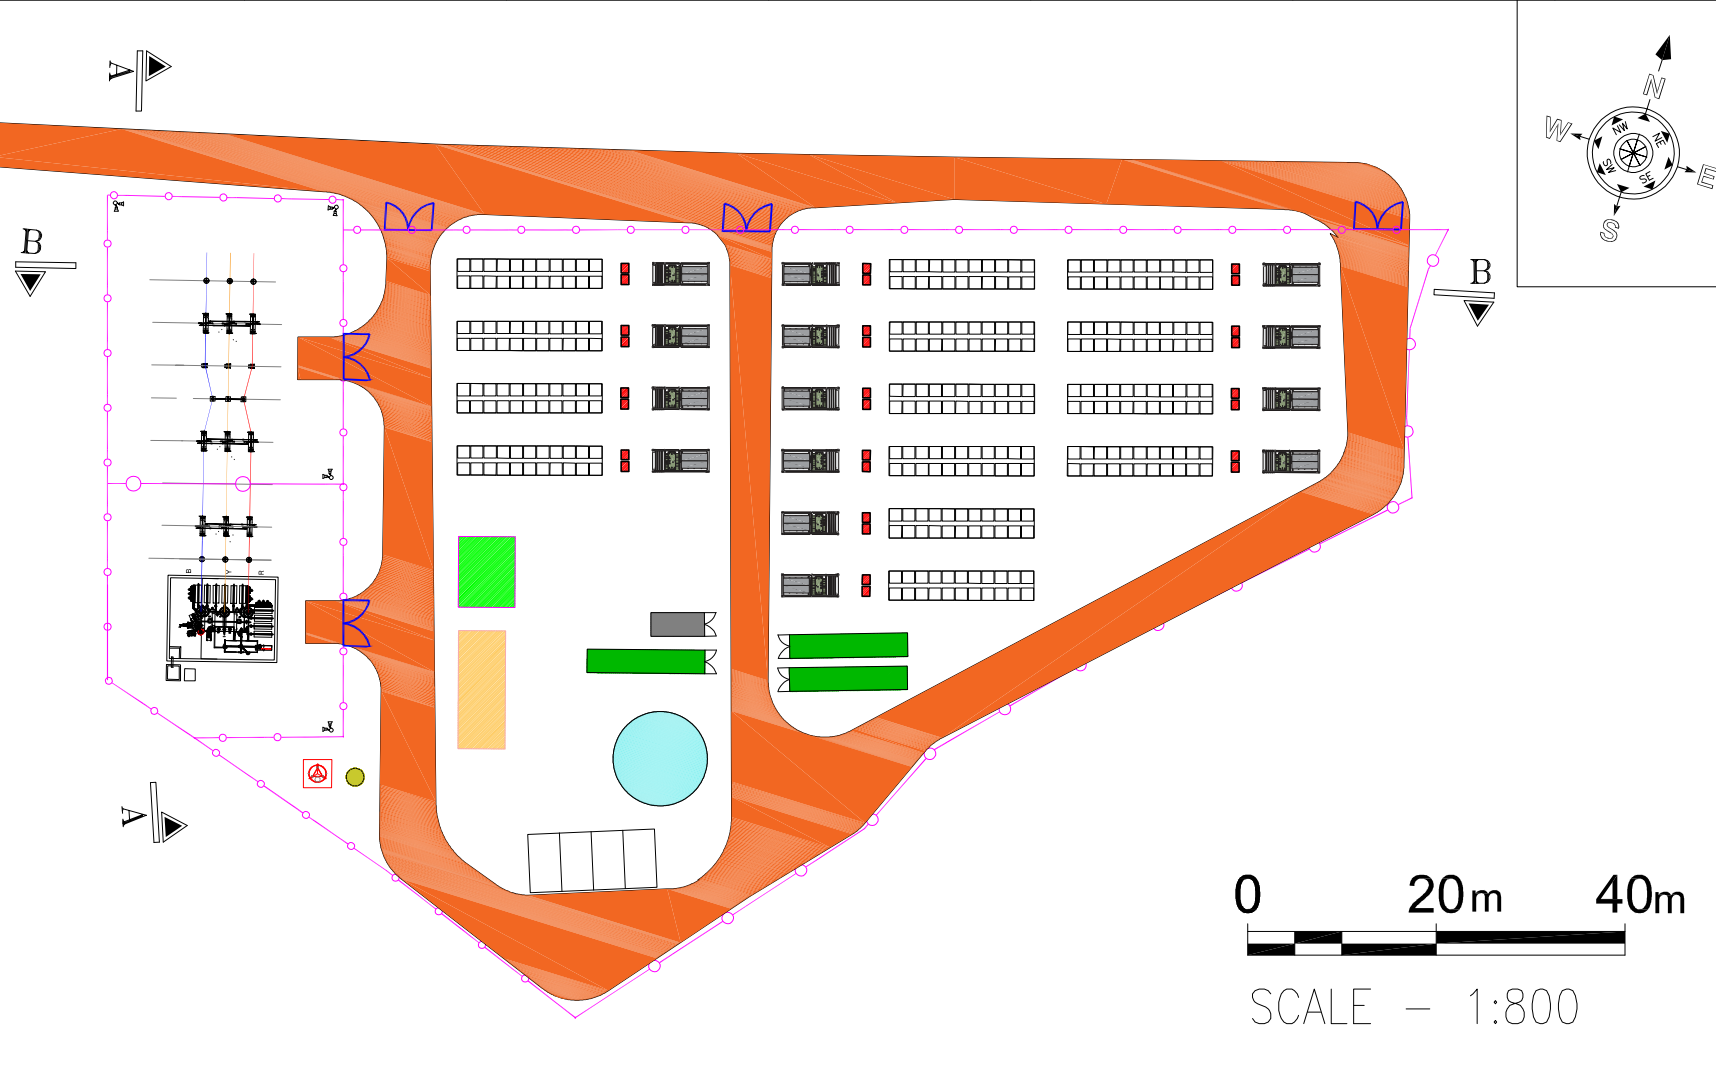

PRELIMINARY SUBSTATION CROSS SECTION DETAILS
SECTION A-A

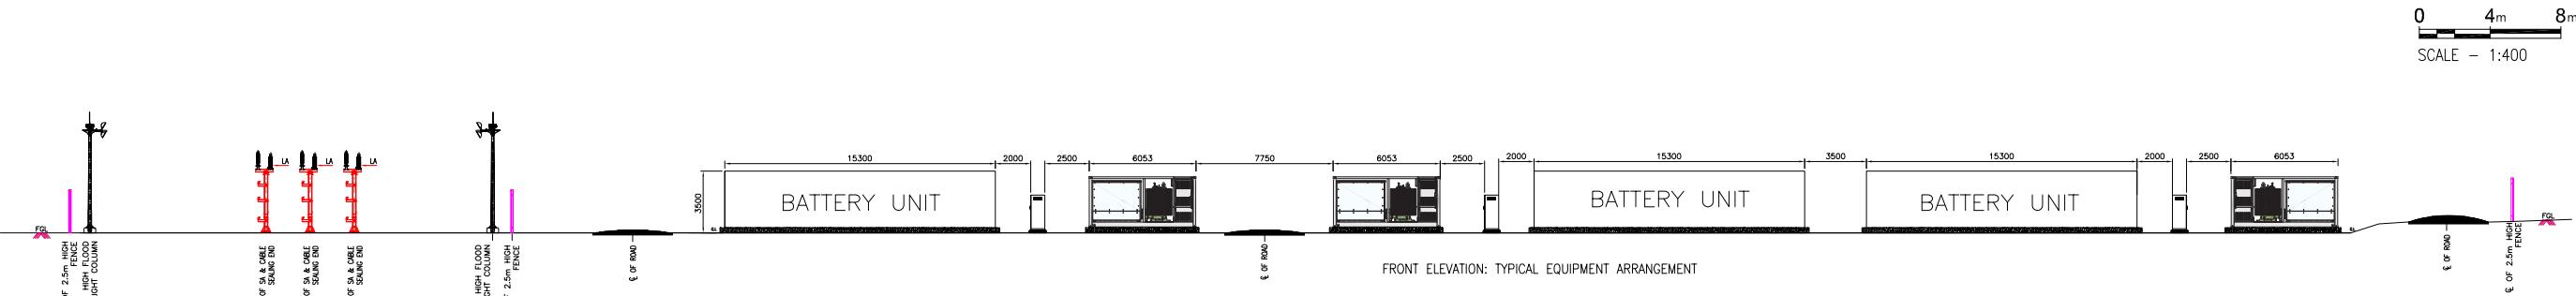

PRELIMINARY SUBSTATION CROSS SECTION DETAILS
SECTION B-B

CHECK BOX			
AS-BUILT	INFORMATION ONLY	FOR APPROVAL	FOR CONSTRUCTION
☐	☒	☐	☐


R1	02.04.2025	FOR INFORMATION	OP
R0	18.03.2025	FOR INFORMATION	OP
No.	DATE	REMARKS	PRPD BY

REVISIONS HISTORY

PROJECT TITLE:-

FLAXLANDS SOLAR FARM

PROPOSER:-

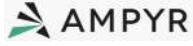

DRAWING TITLE:-

132KV SUBSTATION ELEVATION

DRAWING NO:-

FIGURE 4.12

SITE CO-ORDINATES		51°33'59.74"N, 1°54'36.96"W	
SHEET NO.	10F1	SCALE	—
PREPARED BY	NY	PAPER SIZE	A3
DATE	02.04.2025	REV NO.	R1