



THIS DRAWING PRODUCED BY AMPYR ENERGY TECH INC. IN CONNECTION WITH THE PROJECT, INCLUDING FOR CONSULTING AND PROFESSIONAL SERVICES, AND ANY PART OF IT, SHALL REMAIN THE PROPERTY OF AMPYR ENERGY TECH INC. ANY USE, REPRODUCTION, MODIFICATION OR MISUSE OF THIS DRAWING WITHOUT THE WRITTEN PERMISSION OF AMPYR ENERGY TECH INC. IS PROHIBITED.

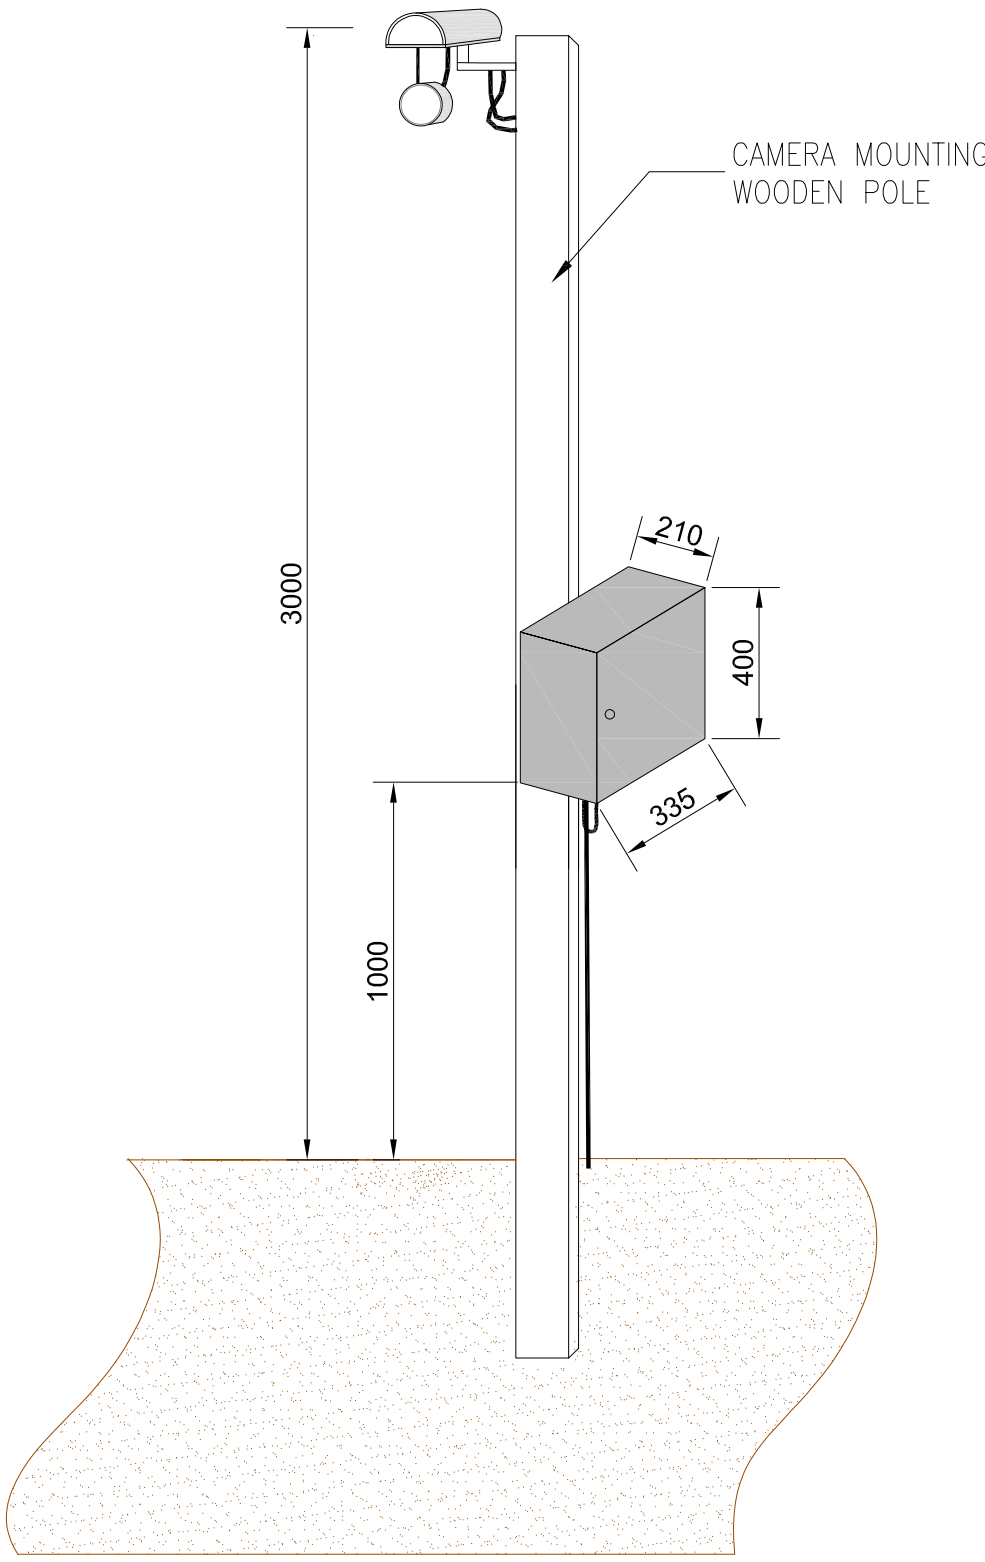

CCTV SECURITY CAMERA ELEVATION

NOTE:

- ALL DIMENSIONS ARE IN MM UNLESS SPECIFIED.

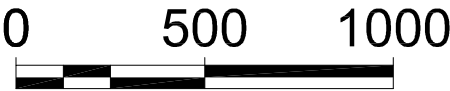

SCALE – 1:20 @A3

CHECK BOX			
AS-BUILT	ONLY	FOR APPROVAL	FOR CONSTRUCTION
☐	☒	☐	☐

R1	02.04.2025	FOR INFORMATION	NY
R0	21.03.2025	FOR INFORMATION	NY
No.	DATE	REMARKS	PRPD BY

REVISIONS HISTORY

PROPOSER:–



PROJECT TITLE:–

FLAXLANDS SOLAR FARM

DRAWING NUMBER:–

FIGURE 4.6

DRAWING TITLE:–

CCTV SECURITY CAMERA ELEVATION

SITE CO-ORDINATES		51°33'59.74"N,1°54'36.96"W	
SHEET NO.	10F1	SCALE	1:20
PREPARED BY	NY	PAPER SIZE	A3
DATE	02.04.2025	REV NO.	R1