



THIS DRAWING PRODUCED BY AMPYR ENERGY TECH SOL PVT LTD. IN CONNECTION WITH THE PROJECT. ALL RIGHTS ARE RESERVED AND NO PART OF THIS DRAWING SHALL BE REPRODUCED OR TRANSMITTED IN ANY FORM OR BY ANY MEANS, ELECTRONIC OR MECHANICAL, INCLUDING PHOTOCOPYING, RECORDING, OR BY ANY INFORMATION STORAGE AND RETRIEVAL SYSTEM, WITHOUT THE WRITTEN PERMISSION OF AMPYR ENERGY TECH SOL PVT LTD.

LEGEND

	FENCING
	POWER CONVERSION UNIT(PCS)/MV STATION (TRANSFORMER & SWITCHGEAR)
	132 kV SUBSTATION
	6m HIGH FLOOD LIGHT COLUMNS
	15m HIGH COMMUNICATION TOWER
	SEALED CESSPOOL FOR DNO USE
	ENTRANCE
	ACCESS ROAD
	BATTERY UNIT
	BATTERY MANAGEMENT SYSTEM
	CAR PARKING
	COMPONENT STORAGE
	SEGREGATED WASTE STORAGE
	CUSTOMER SUBSTATION
	DNO CONTROL STATION
	WATER TANK

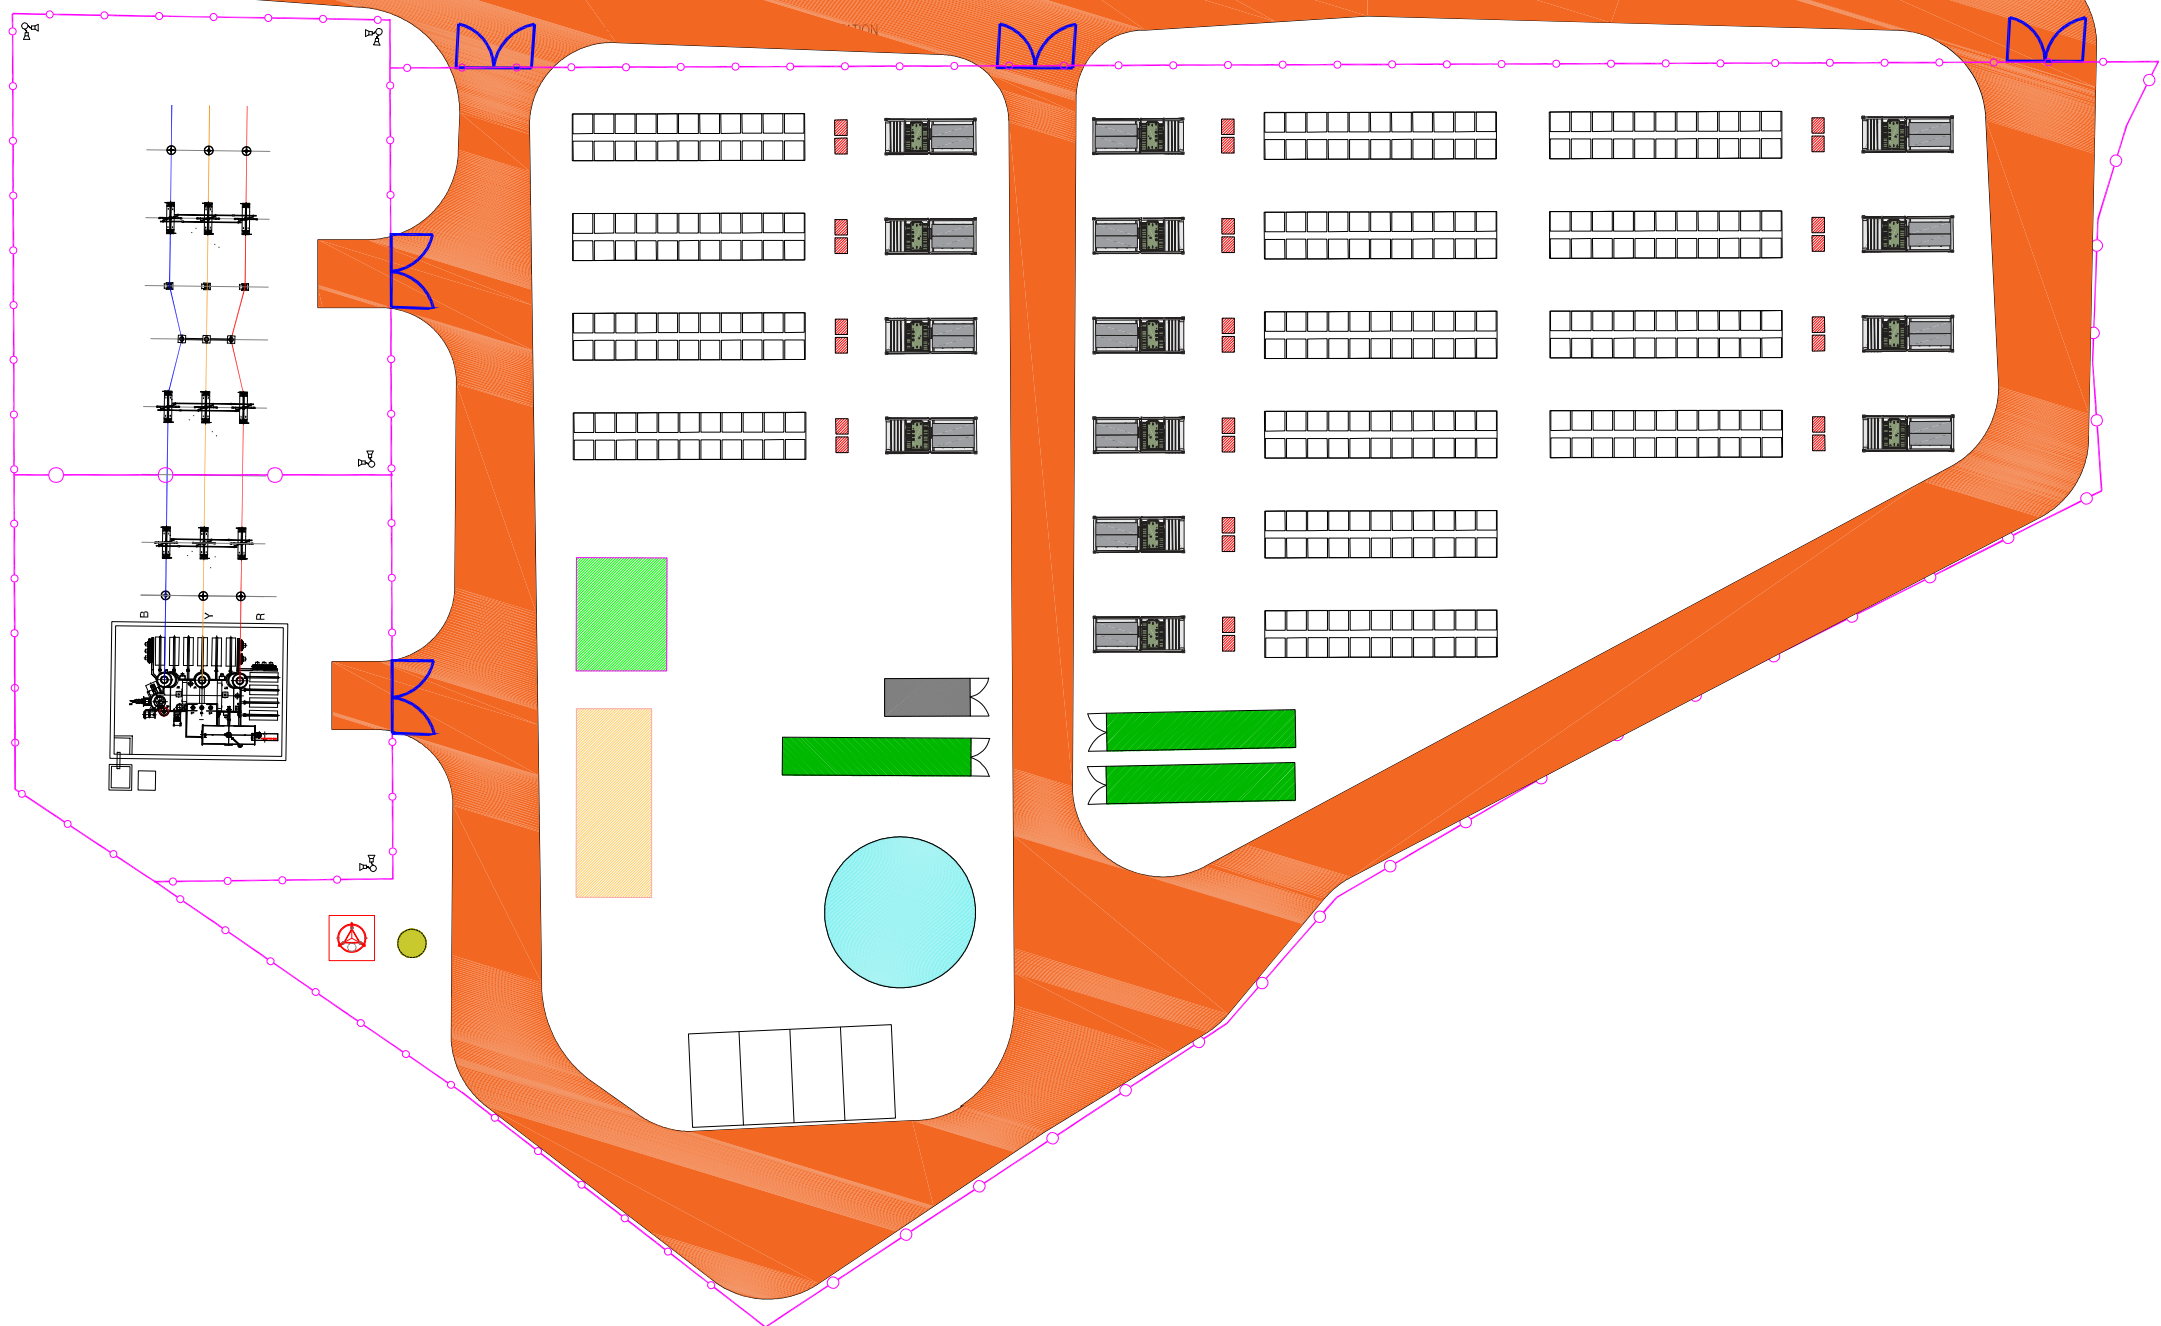

NOTE:
1. ALL DIMENSIONS ARE IN MILLIMETERS UNLESS SPECIFIED.

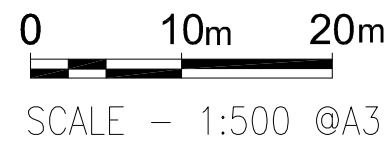

CHECK BOX			
AS-BUILT	FOR INFORMATION ONLY	FOR APPROVAL	FOR CONSTRUCTION
☐	☒	☐	☐

R1	02.04.2025	FOR INFORMATION	NY
R0	18.03.2025	FOR INFORMATION	NY
No.	DATE	REMARKS	PRPD BY

REVISIONS HISTORY

PROJECT TITLE:-
FLAXLANDS SOLAR FARM

PROPOSER:-

DRAWING TITLE:-
SUBSTATION COMPOUND

DRAWING NO:-
FIGURE 4.13

SITE CO-ORDINATES		51°33'59.74"N,1°54'36.96"W	
SHEET NO.	10F1	SCALE	1:500
PREPARED BY	NY	PAPER SIZE	A3
DATE	02.04.2025	REV NO.	R1