



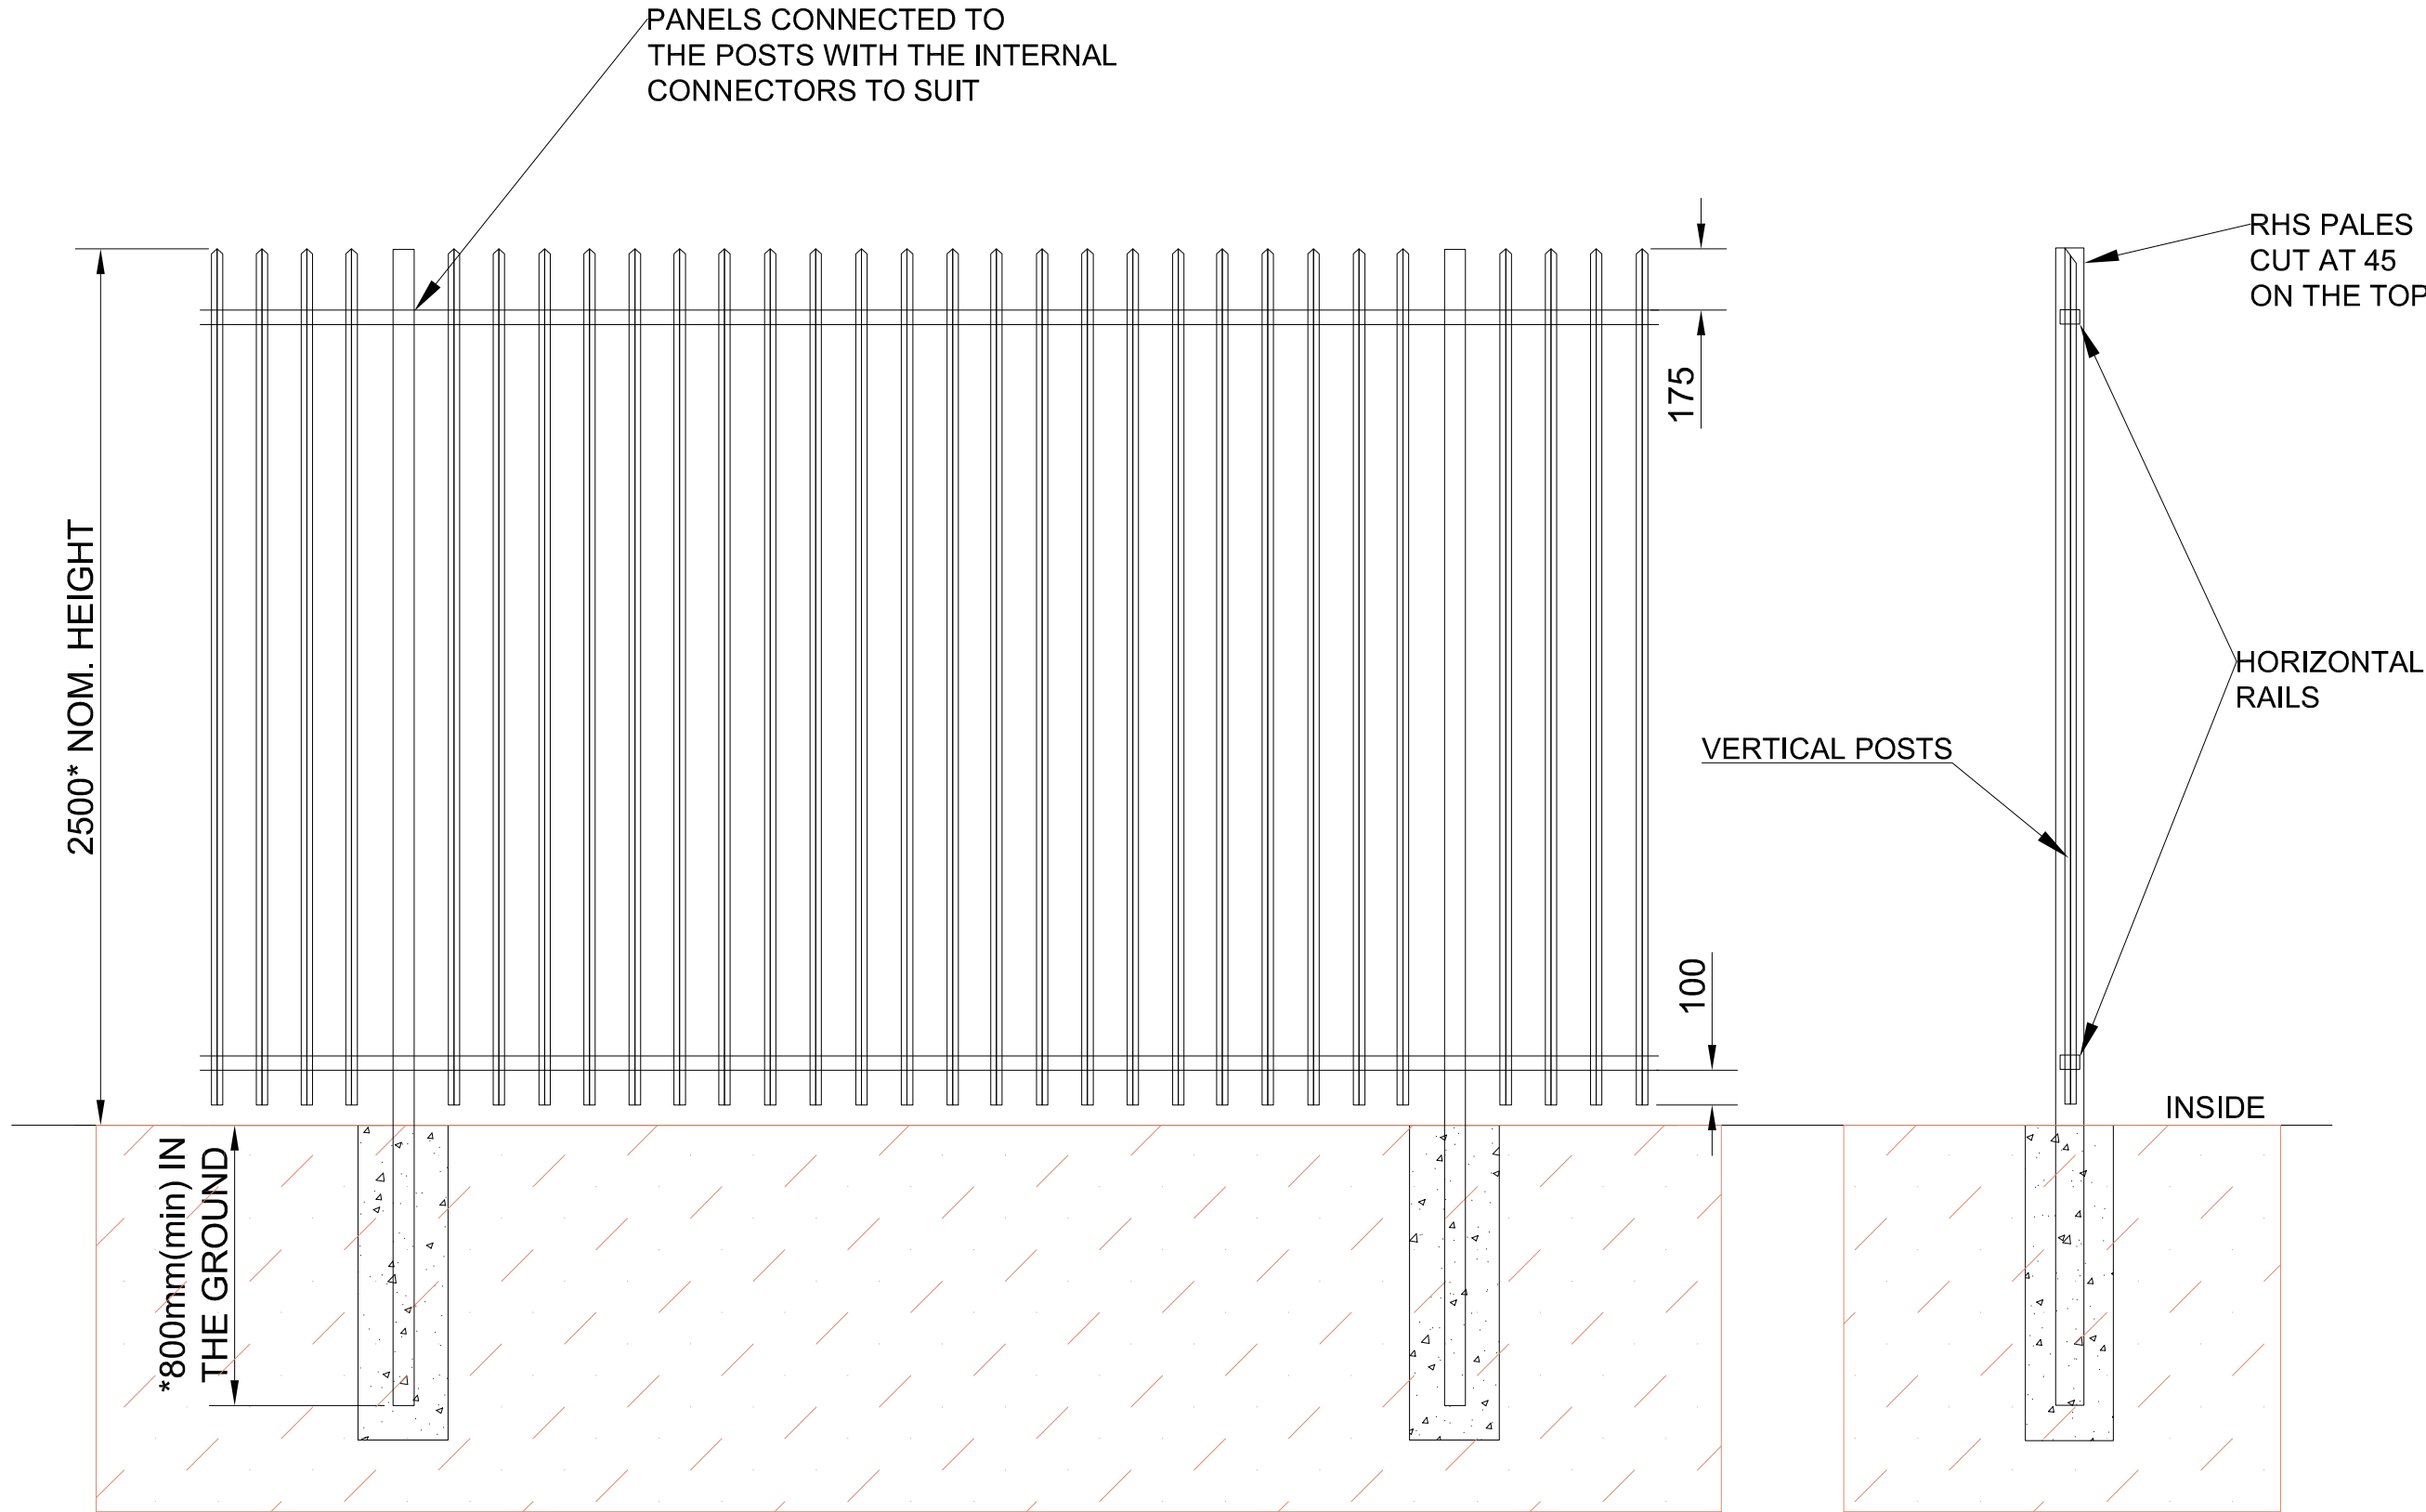

SUBSTATION FENCE

NOTE:

- THE ILLUSTRATED DESIGN REPRESENTS A WORST CASE SCENARIO - SUBJECT TO PLANNING PERMISSION, A GEOTECHNICAL REPORT WILL INFORM THE DETAILED DESIGN.
- ALL DIMENSIONS ARE IN MM UNLESS SPECIFIED.

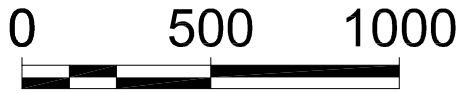

SCALE - 1:20 @A3

THIS DRAWING PRODUCED BY AMPYR ENERGY TECH SOLA PVT LTD. IN CONNECTION WITH THE PROJECT, INCLUDING FOR
CONSTRUCTION AND PROVISIONS. PROPERTY RIGHTS ARE RESERVED BY AMPYR ENERGY TECH SOLA PVT LTD. ANY
REPRODUCTION OR MODIFICATION OF THIS DRAWING WITHOUT THE WRITTEN PERMISSION OF AMPYR ENERGY TECH SOLA PVT LTD.
IS STRICTLY PROHIBITED.

CHECK BOX

AS-BUILT

ONLY

FOR INFORMATION

FOR APPROVAL

FOR CONSTRUCTION

R1	02.04.2025	FOR INFORMATION	NY
R0	18.03.2025	FOR INFORMATION	NY
No.	DATE	REMARKS	PRPD BY

REVISIONS HISTORY

PROPOSER:-

PROJECT TITLE:-

FLAXLANDS SOLAR FARM

DRAWING NUMBER:-

FIGURE 4.7

DRAWING TITLE:-

SUBSTATION FENCE

SITE CO-ORDINATES		51°33'59.74"N,1°54'36.96"W	
SHEET NO.	10F1	SCALE	1:20
PREPARED BY	NY	PAPER SIZE	A3
DATE	02.04.2025	REV NO.	R1