


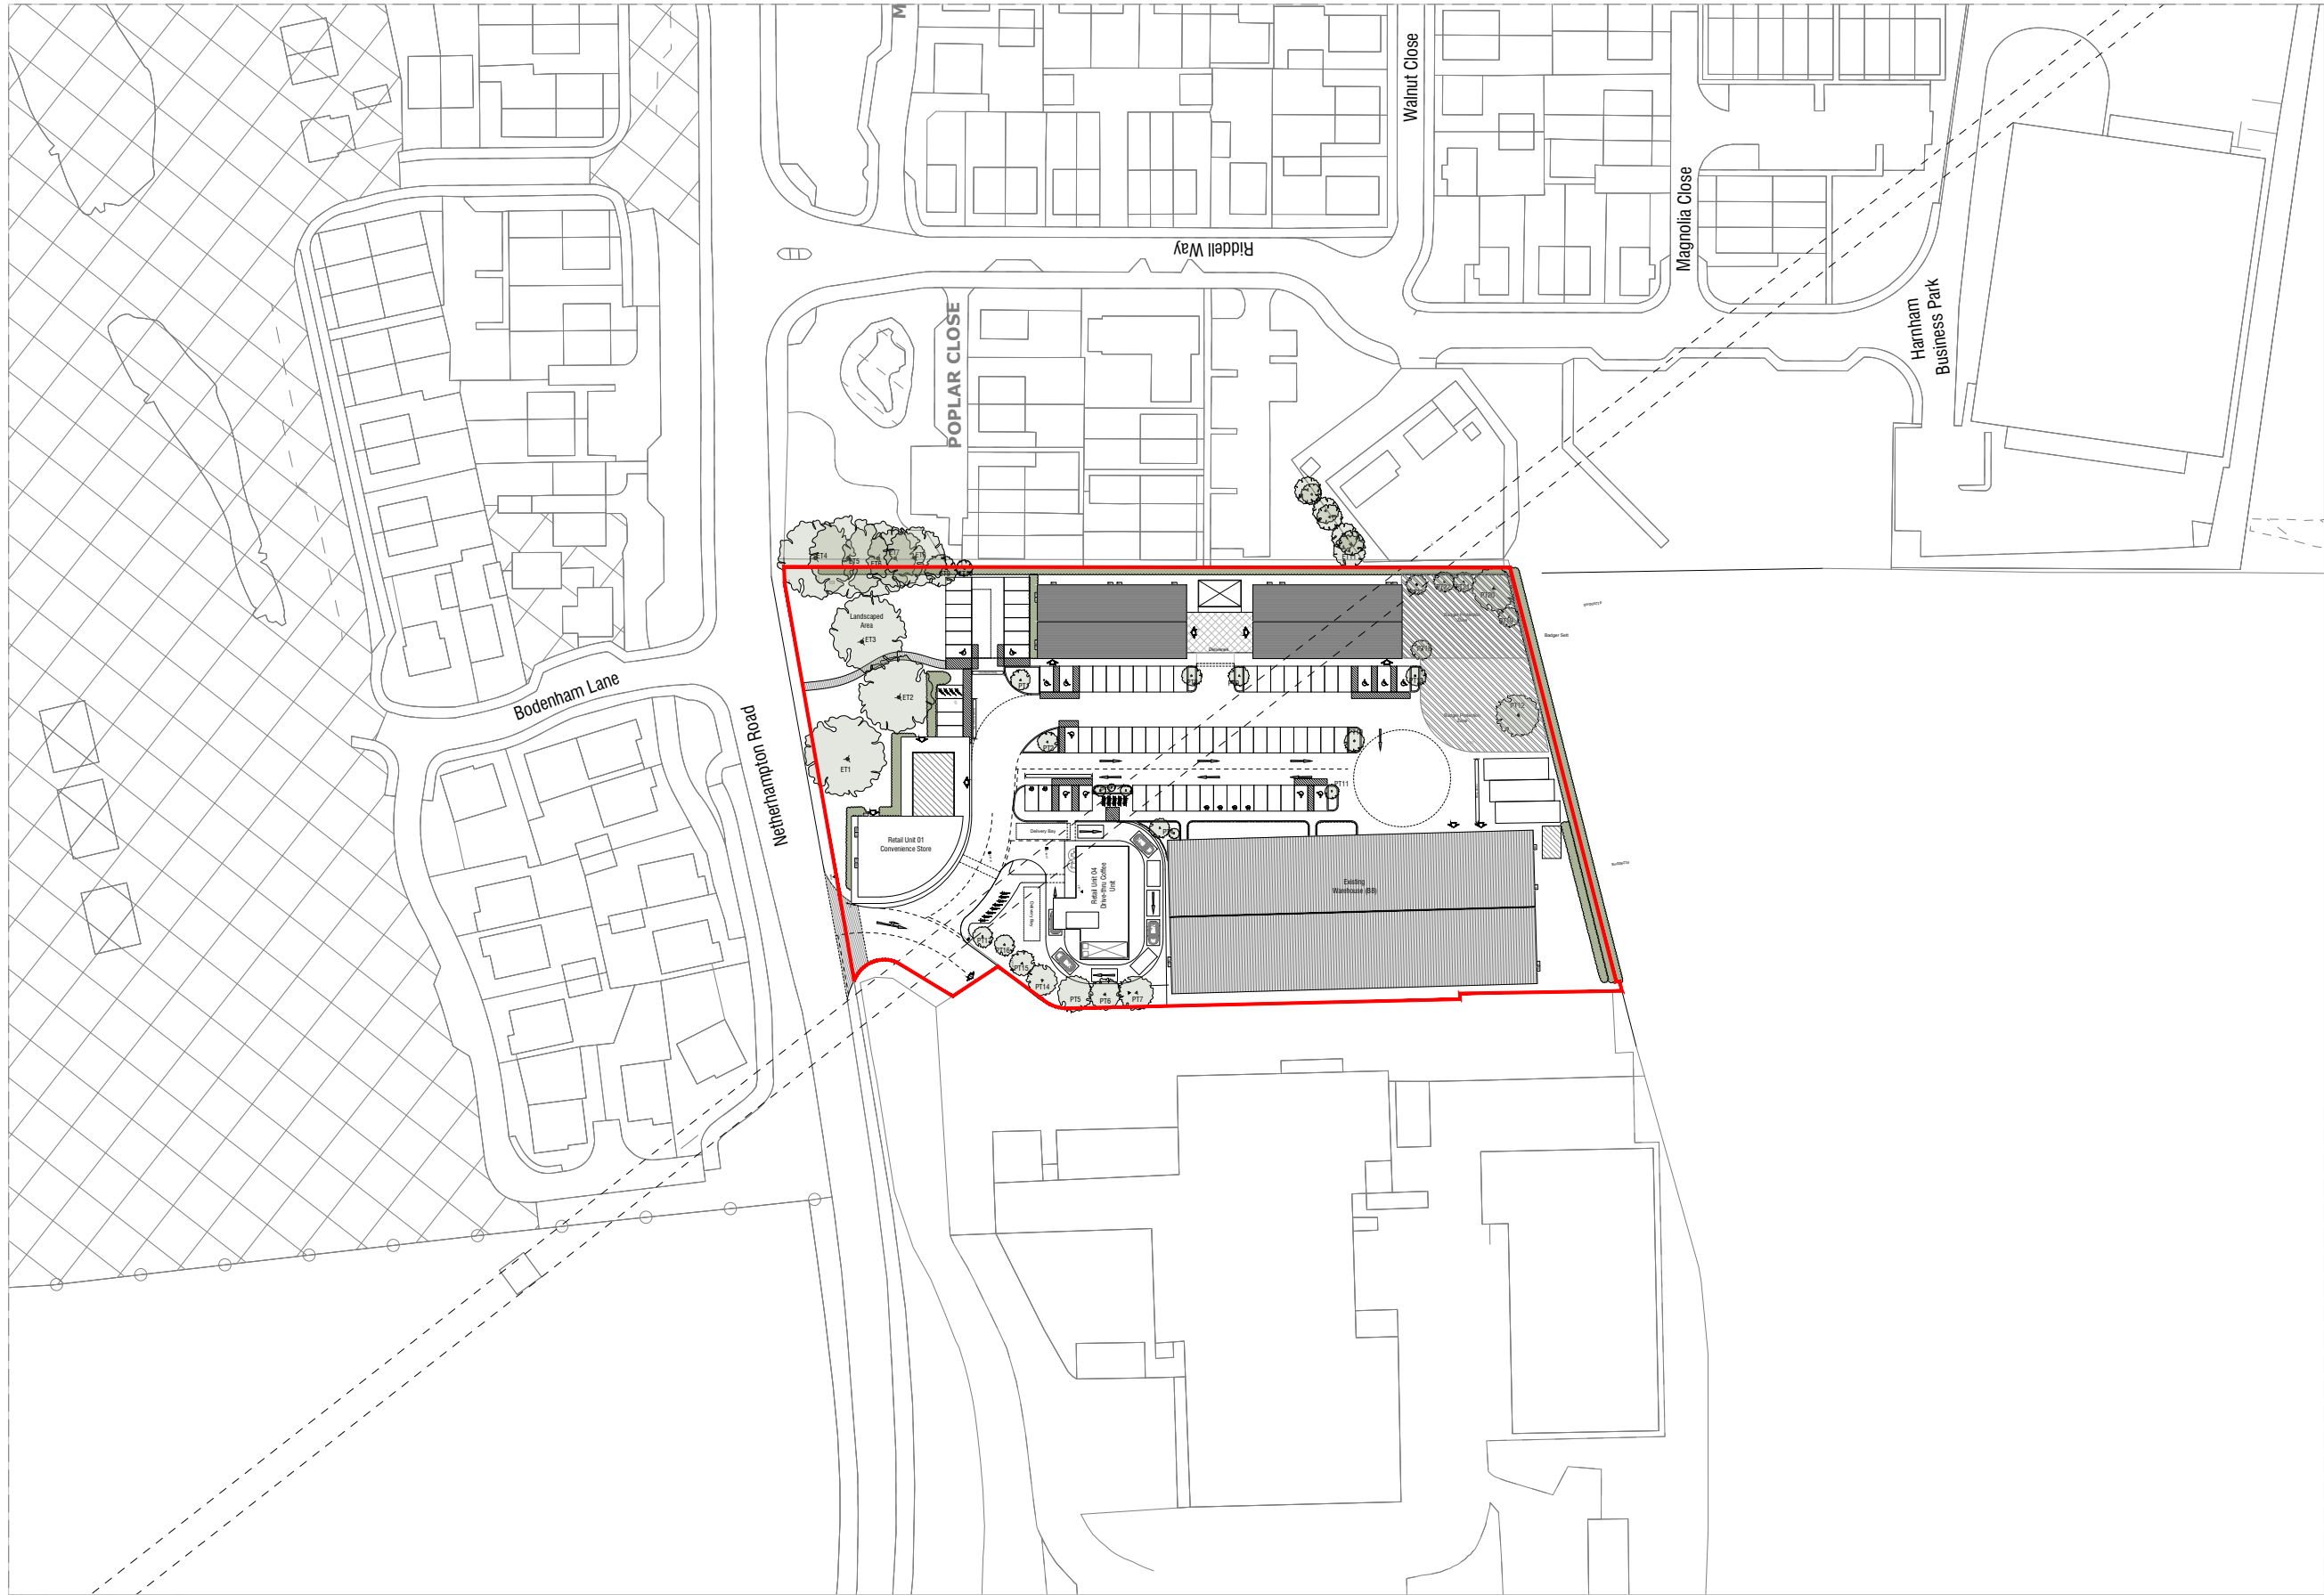

01 - Proposed Location Plan

General Notes:

- Do not scale drawings other than for planning purposes and refer only to figured dimensions.
- Contractor is to raise any concerns of discrepancies in this drawing and that of what is noted on site to the architect before building works commence.
- In the circumstance that the drawing relates to an existing building or setting, the contractor is to confirm there is no conflict between this drawings dimensions and the actual building/settings dimensions.
- Refer to all other project consultants and specialists relevant drawings and specifications.
- It is the contractor responsibility to ensure all site dimensions, levels and setting out is in line with the architects drawings.
- Refer to the Structural Engineers drawings for full details on structure where necessary

P4	15.07.25	Red line amended
P3	02.07.25	Site Vehicle Tracking Improvements
P2	20.06.25	Planning Issue
P1	10.04.25	Planning Issue
Rev:	Date:	Revision History:



T: 01722 680 419
M: 07810 647 790
W: info@esdon-architecture.com

Project:
25-020
Armishaws

Designed by:	EE	Checked:	EE
Drawn By:	EE	Approved:	EE

A3	Status:
1:1250	Planning

Drawing Title:
Proposed Location Plan

Drawing No:	Rev:
10-001	P4