



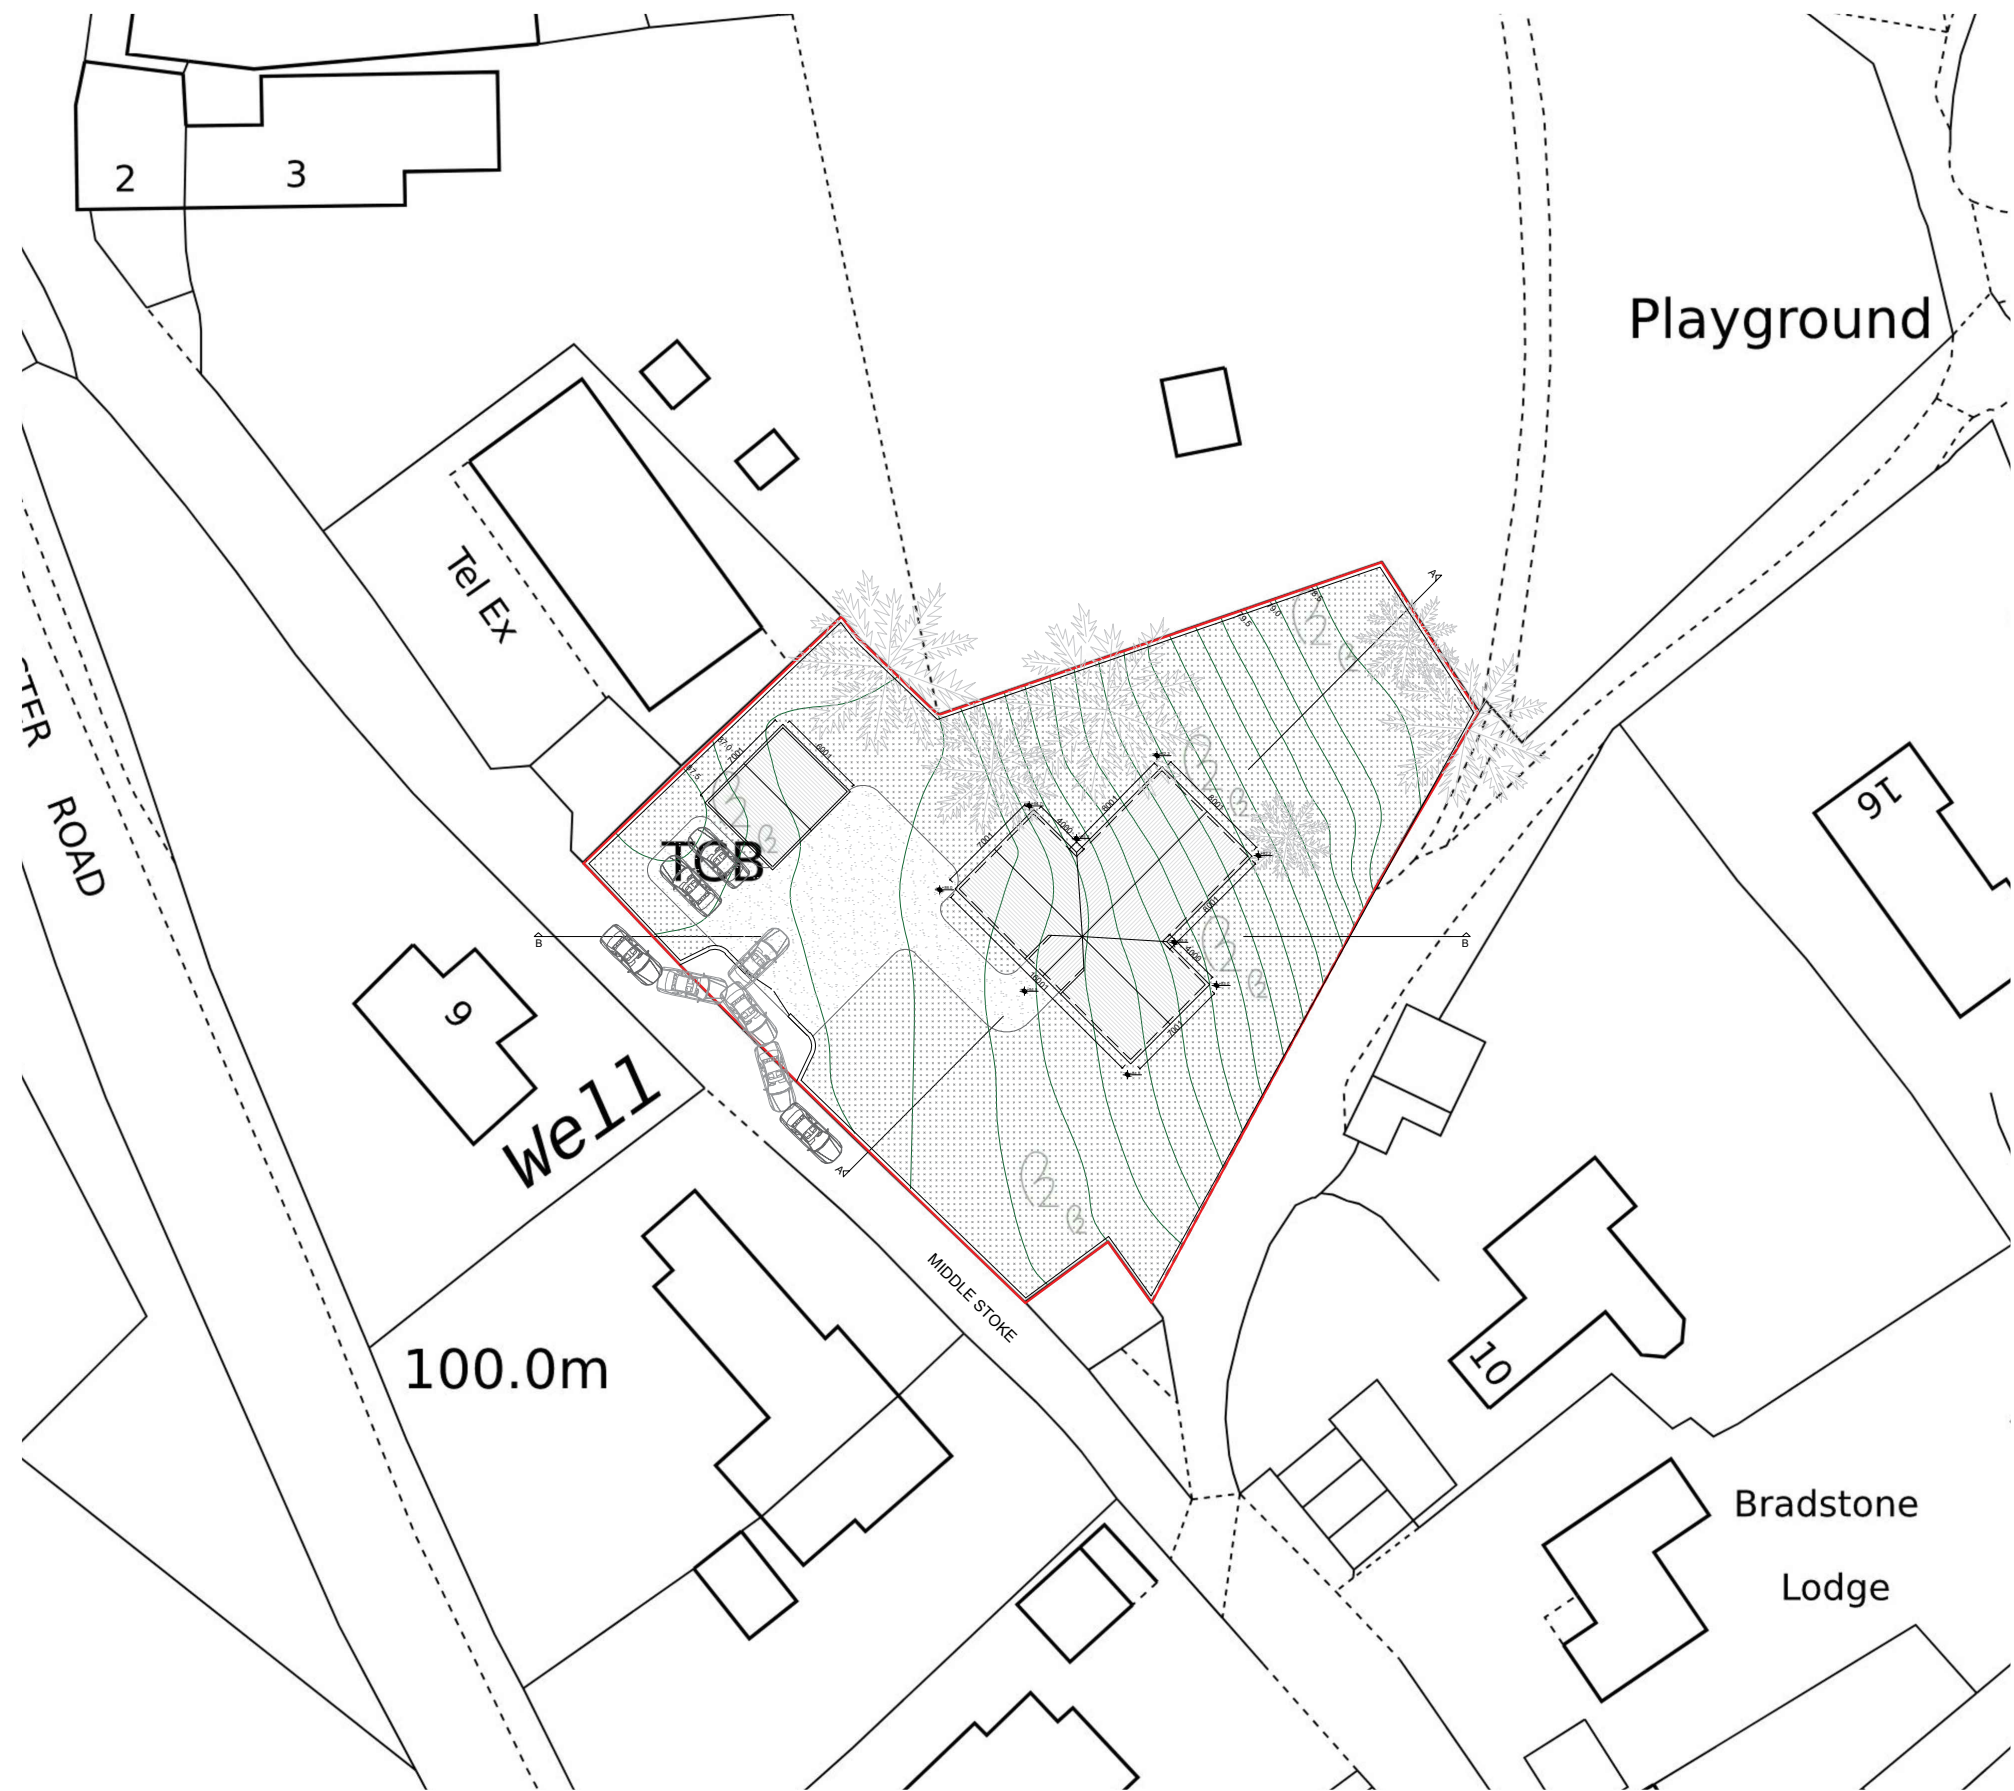

Proposed Block Plan

Any dimensions shown should be checked on site and discrepancies reported to the Architect prior to construction. Designs are not coordinated with engineer projects. Do not scale for construction purposes.

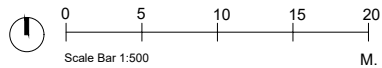

Block Plans are scaled from the Ordnance Survey Location Maps. Please see the licence number for the OS Maps in the Location Plans

Drawing Name

Proposed Block Plan

Project Address
Land Adjacent Telephone Exchange,
Middle Stoke, Limpley Stoke, Wiltshire
(closest postcode BA2 7GF)

Drawing No.

LandAdjacentTelephoneExchange_
ProposedBlockPlan_V7

Scale

1/500 at A3

Designer

EC

Date

03.06.2025

Drawing No.

03

Revision

V7



Planning By Design Ltd
www.planning-by-design.co.uk
hello@planning-by-design.co.uk