


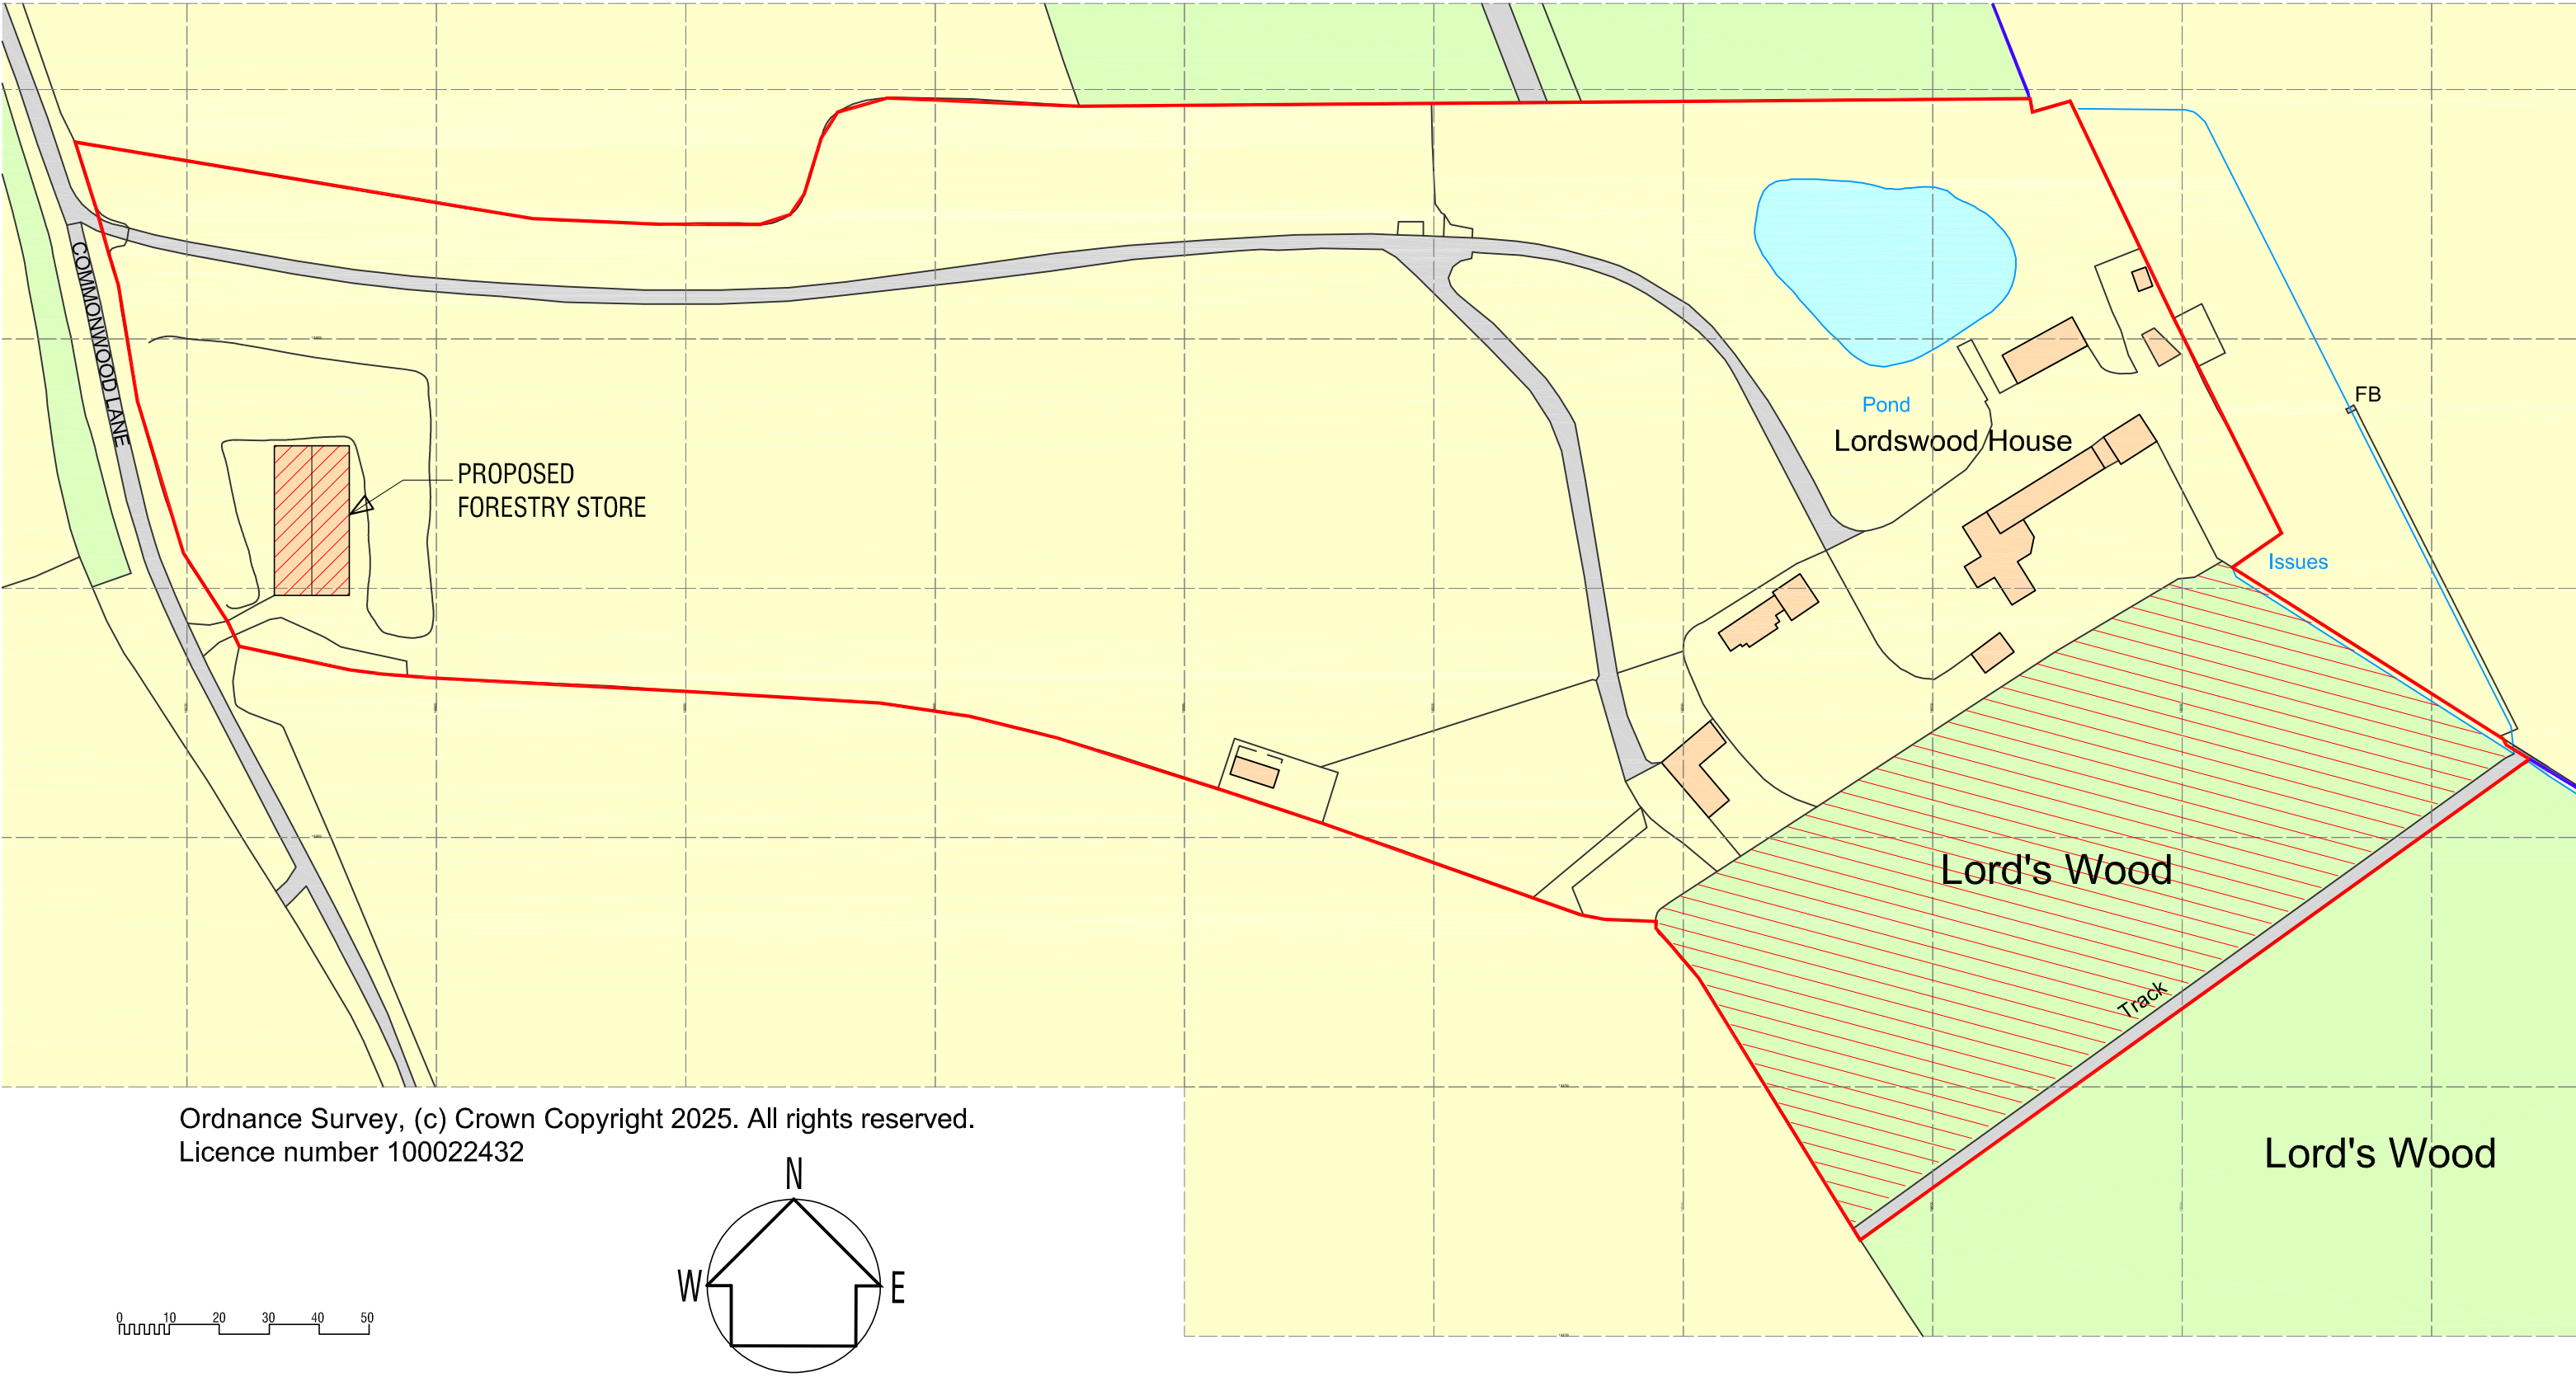

Brian Kirby

9, PIPSMORE ROAD,
CHIPPENHAM,
WILTS. SN14 0LB.
01249 660252

DIPL.INT.DESIGN.
ARCHITECTURAL
DESIGN

REVISIONS.

PROJECT.
LORDSWOOD HOUSE
COMMONWOOD LANE, SHERSTON
SCALE.
1:1250 @ A3

DRAWING.
LOCATION PLAN
FORESTRY STORE
DRAWN.
B.K.

DRAWING NUMBER.
1124:P:01
DATE.
JUNE 2025