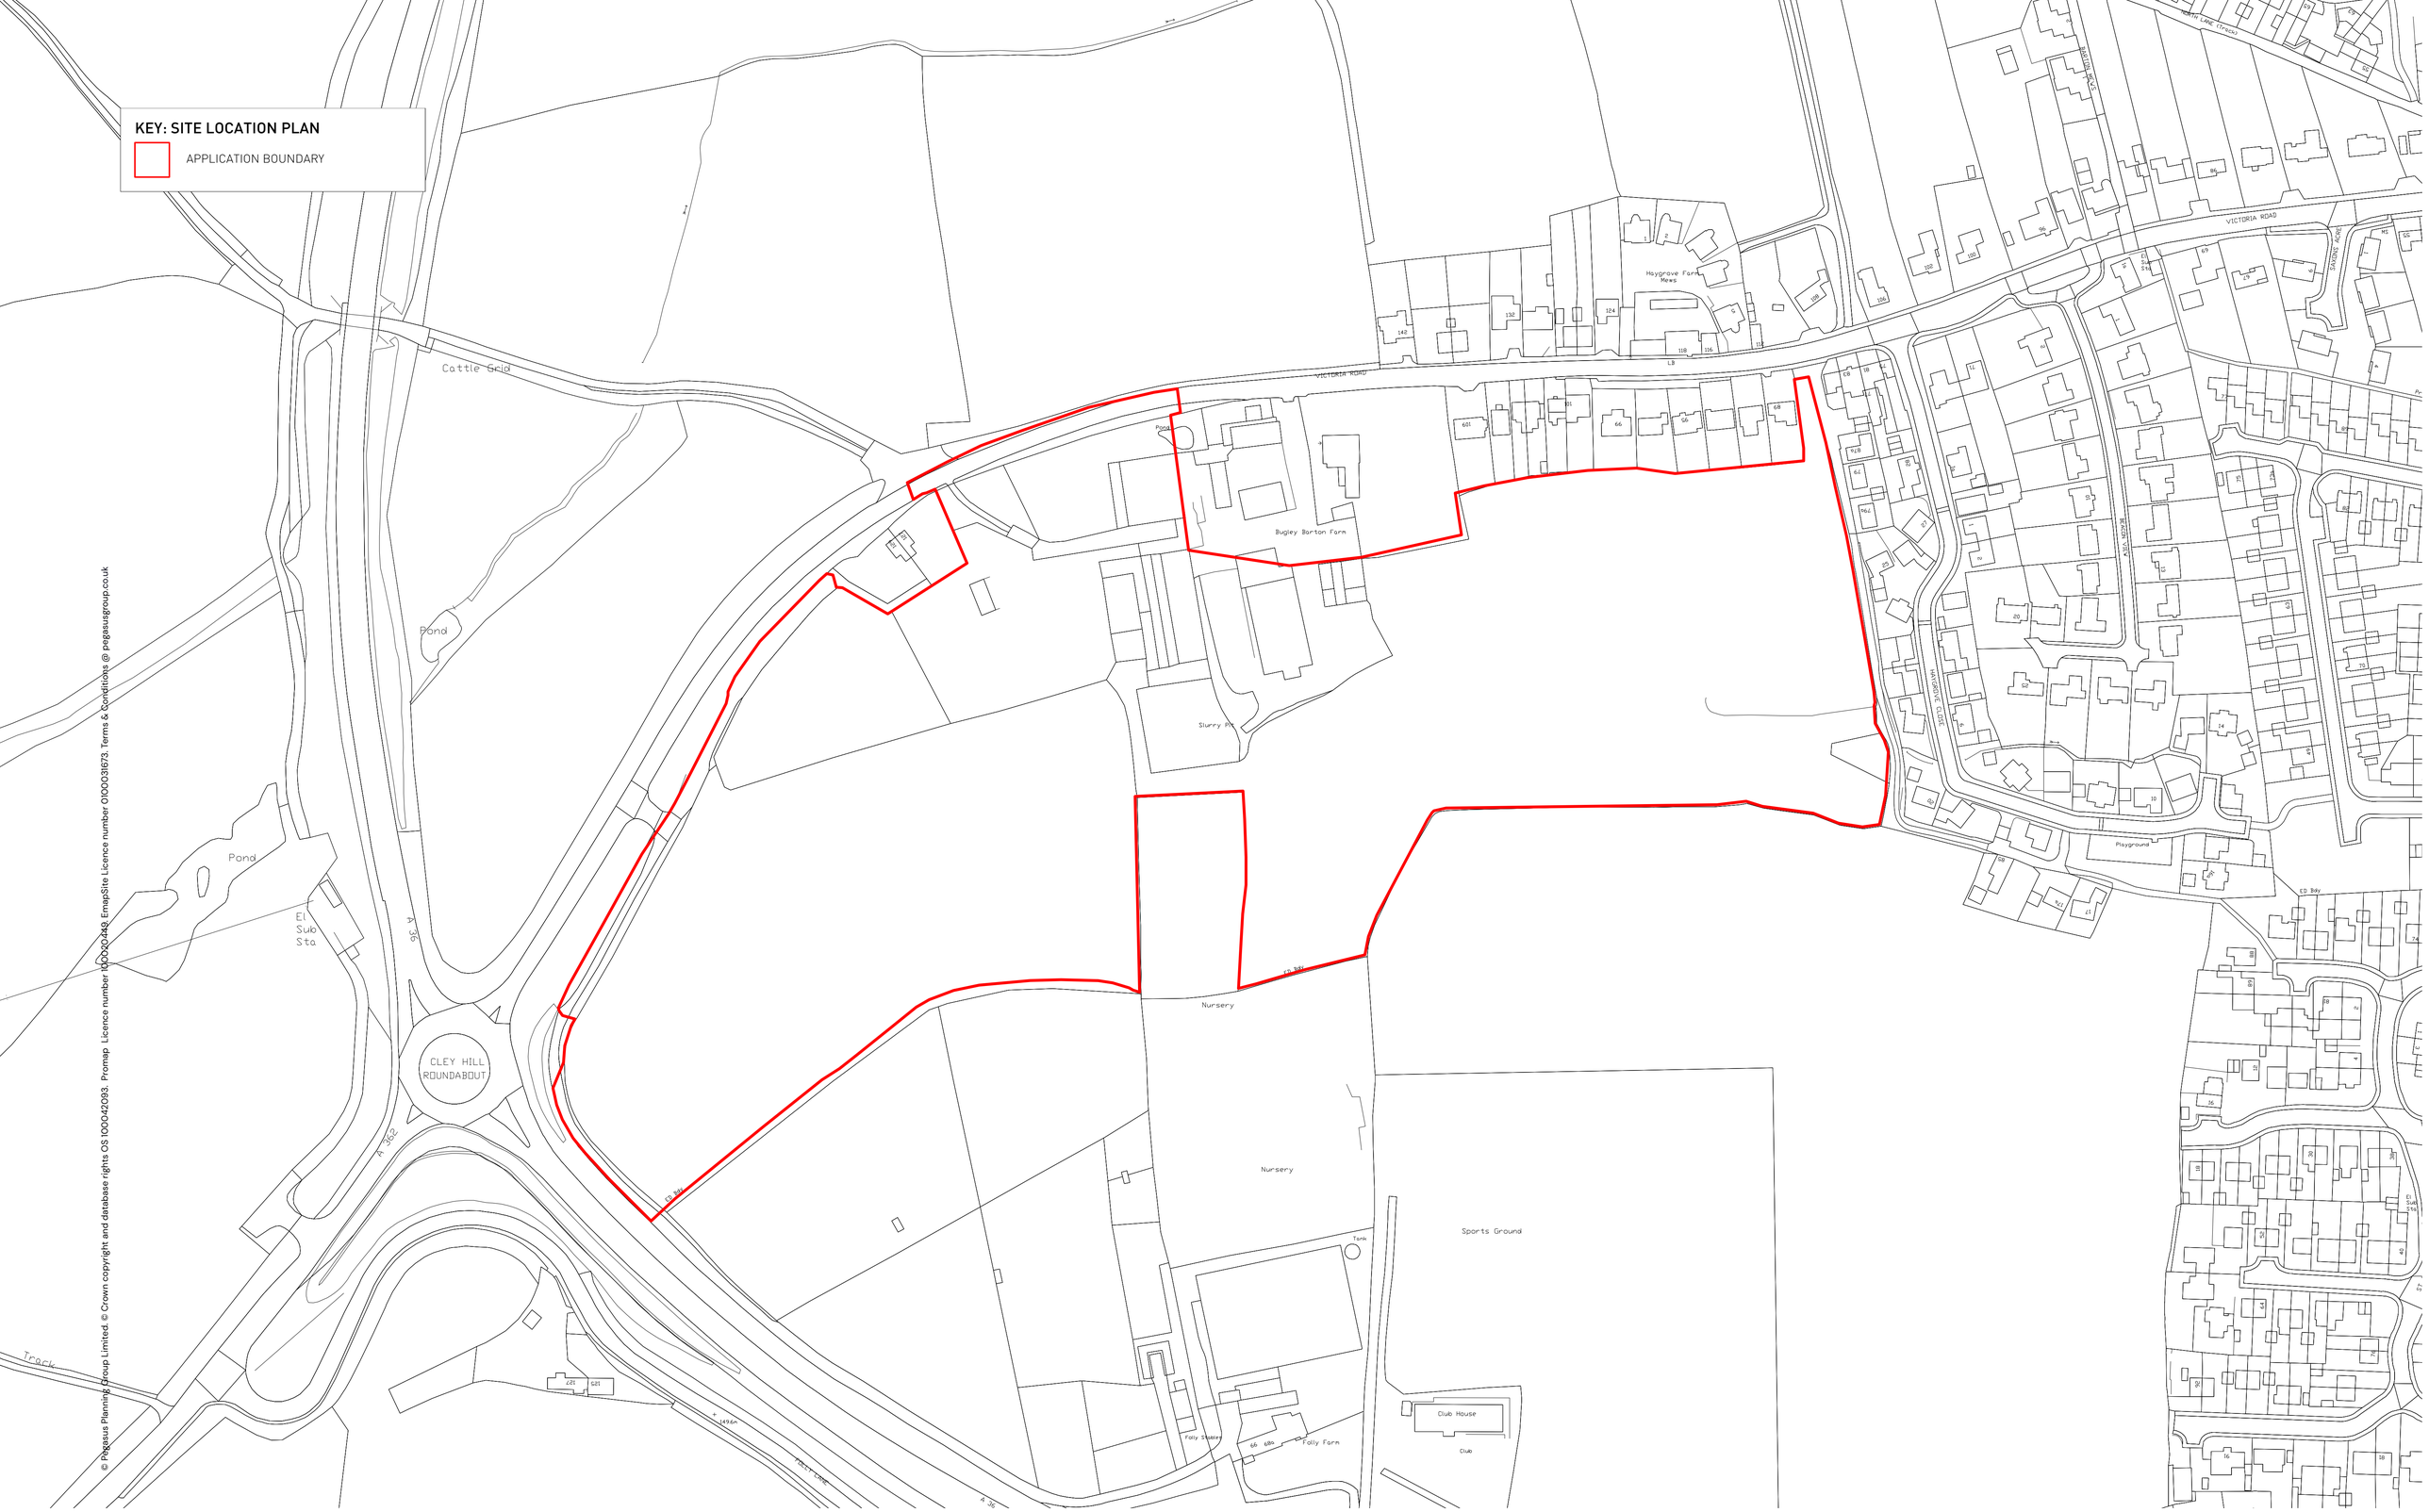

© Pegasus Planning Group Limited. © Crown copyright and database rights OS 100042093. Promap Licence number 100020449. EmapSite Licence number 0100031673. Terms & Conditions @ pegasusgroup.co.uk

N 0 25 50 m

Bugley Barton Farm, Victoria Road, Warminster - Site Location Plan

PEGASUS GROUP

| PEGASUSGROUP.CO.UK | TEAM/DRAWN BY: FD | APPROVED BY: KLB | DATE: 04/02/2025 | SCALE: 1:1250@A1 | DRWG: P24-0579_DE___04-1 | CLIENT: Keepmoat Homes |