


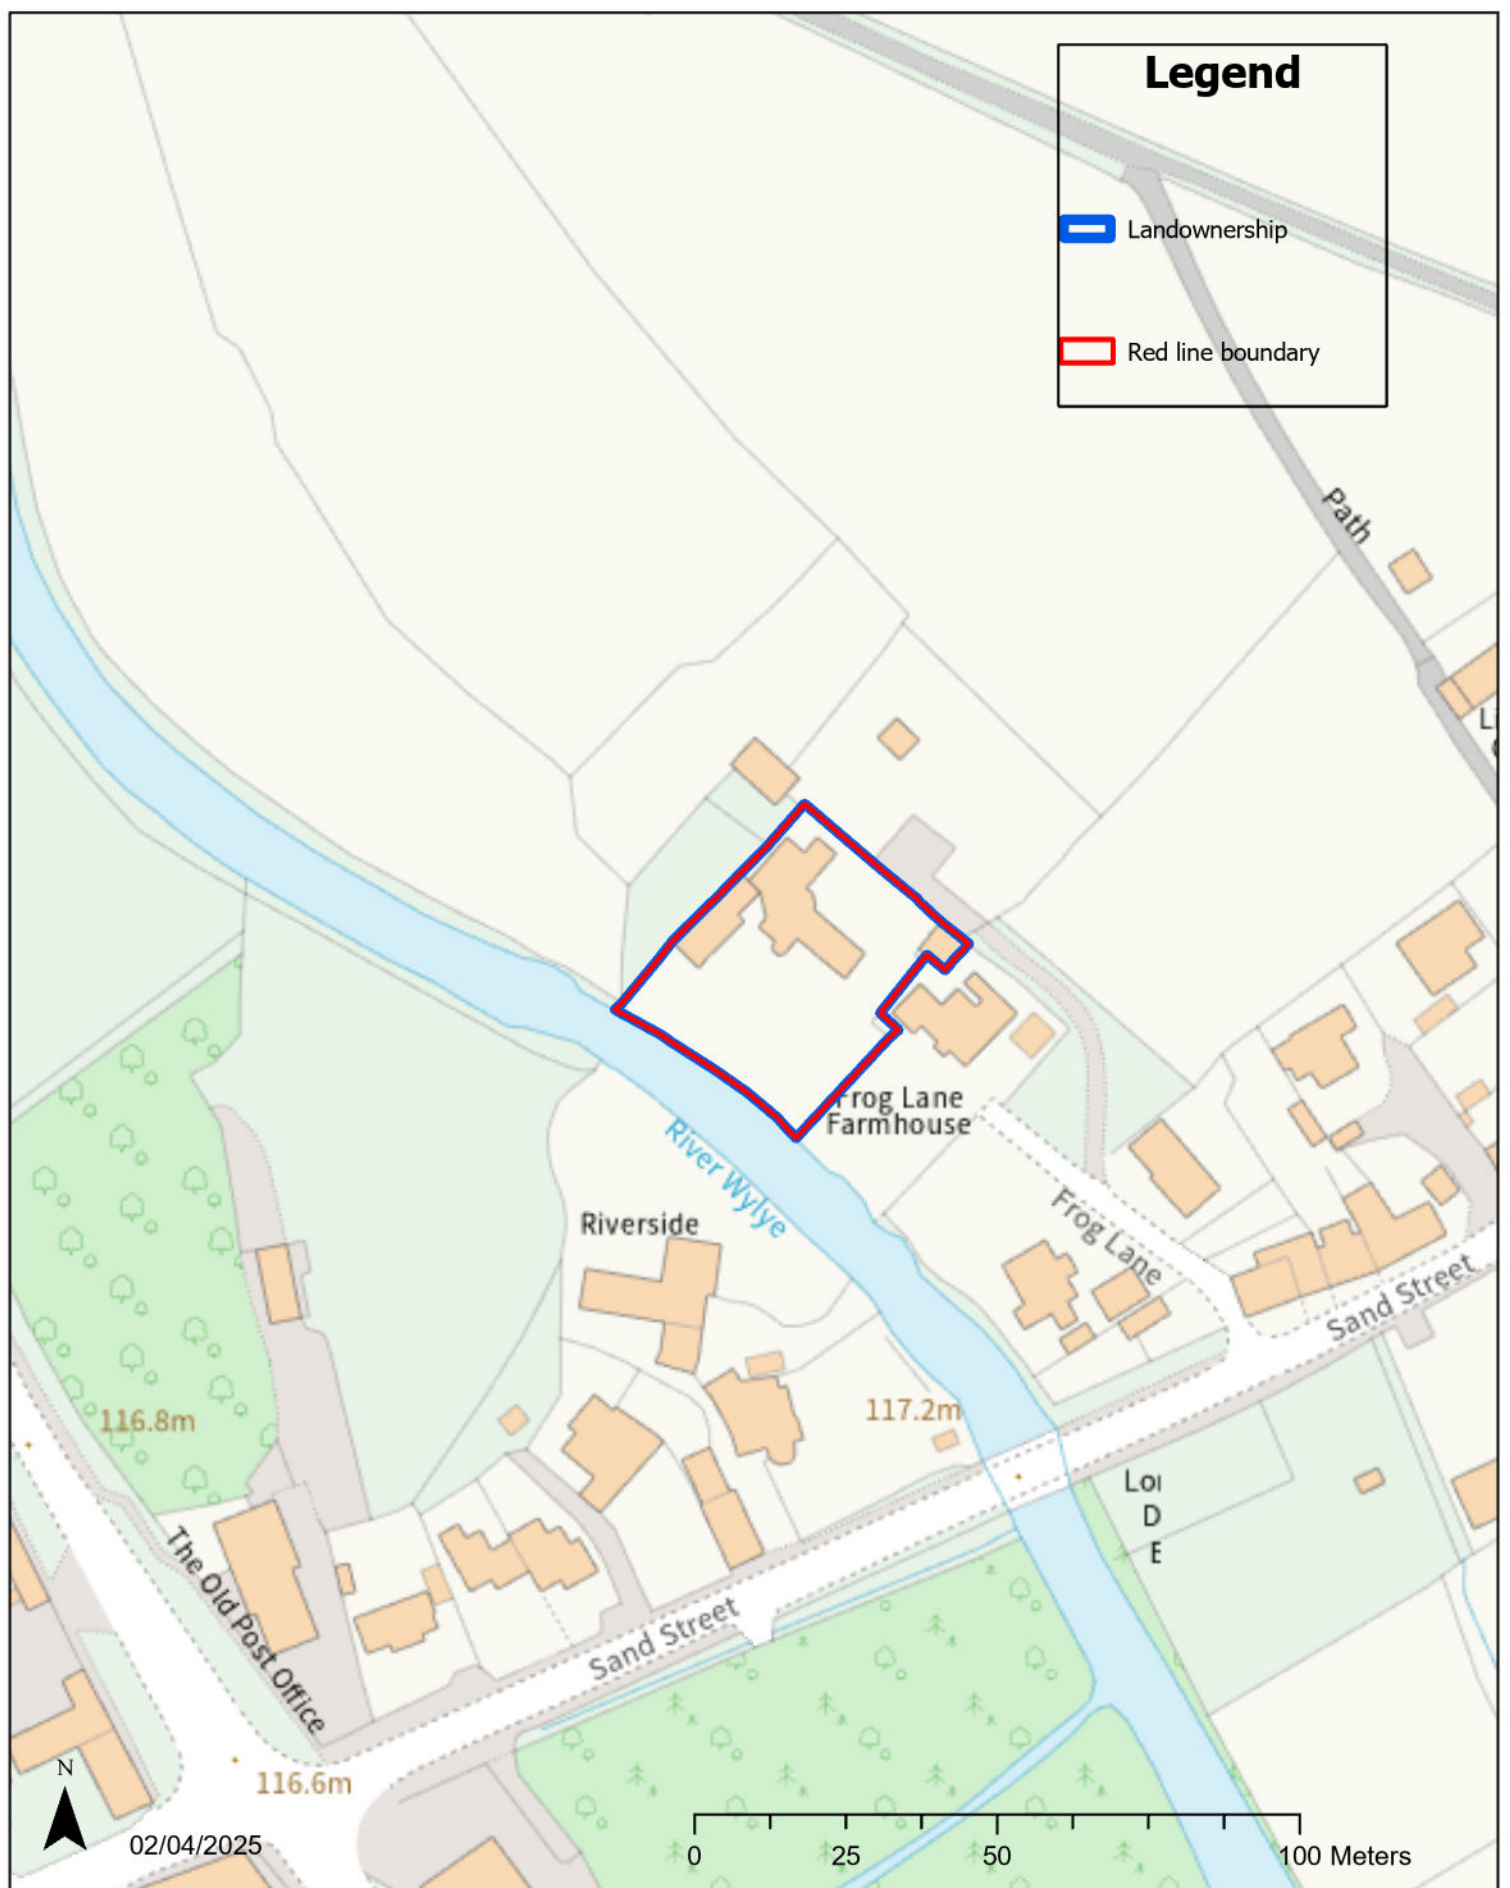

REVAMP YOUR TANK

Project: Frog Lane Barn, 86 Sand Street, Longbridge Deverill, BA12 7DS

Contractor: Libra

Scale: 1:1250

Wiltshire Council