




CS-07

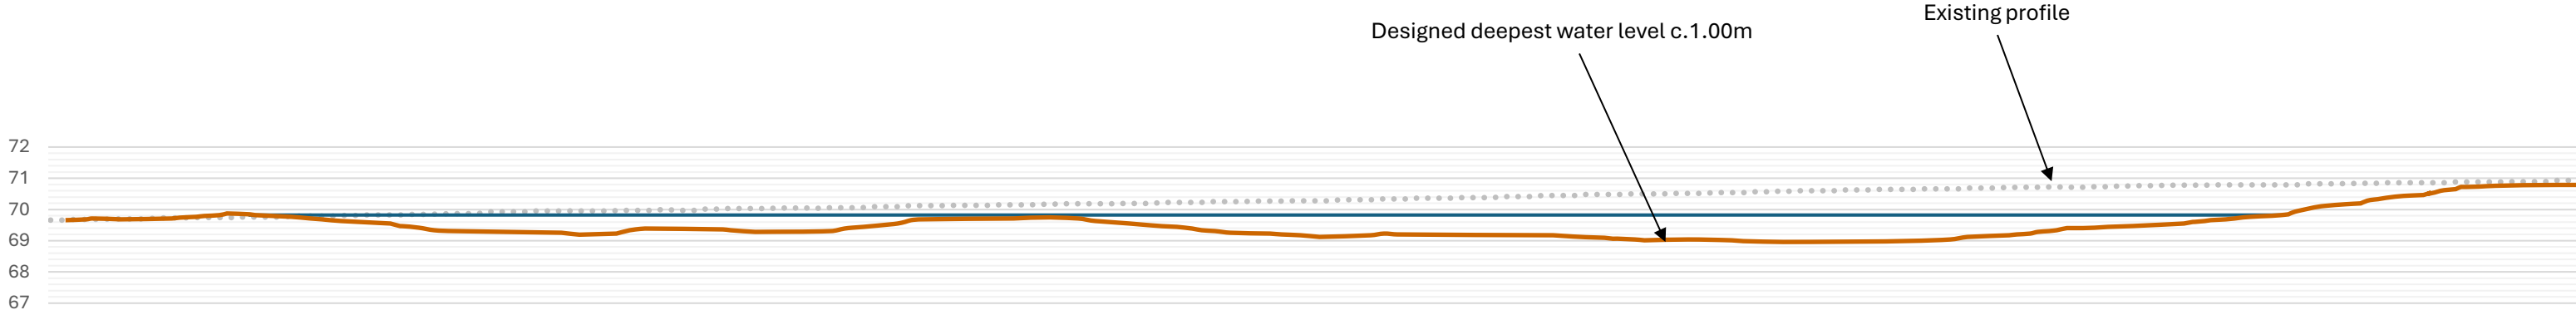

CS-08

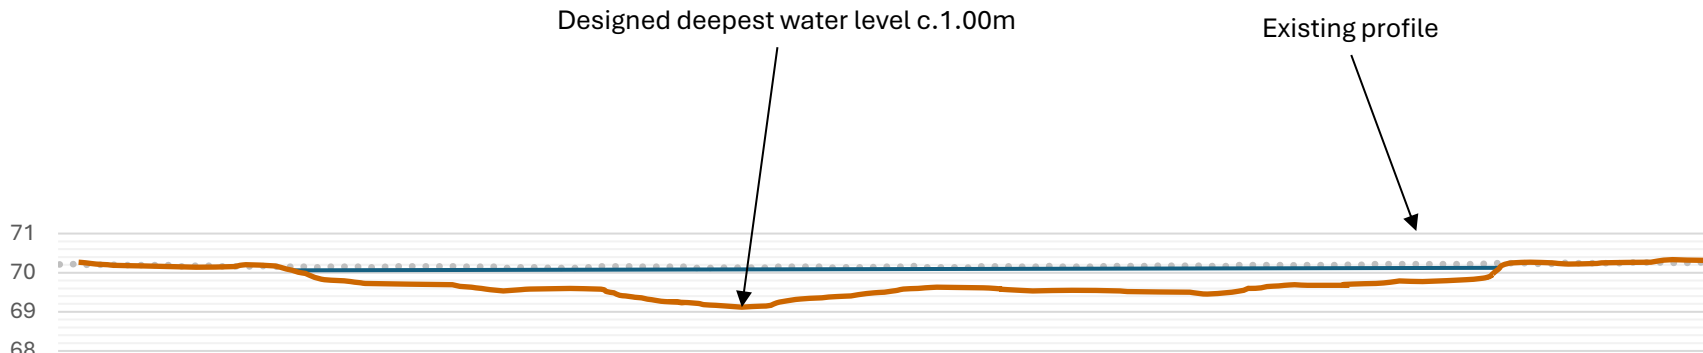

CS-09

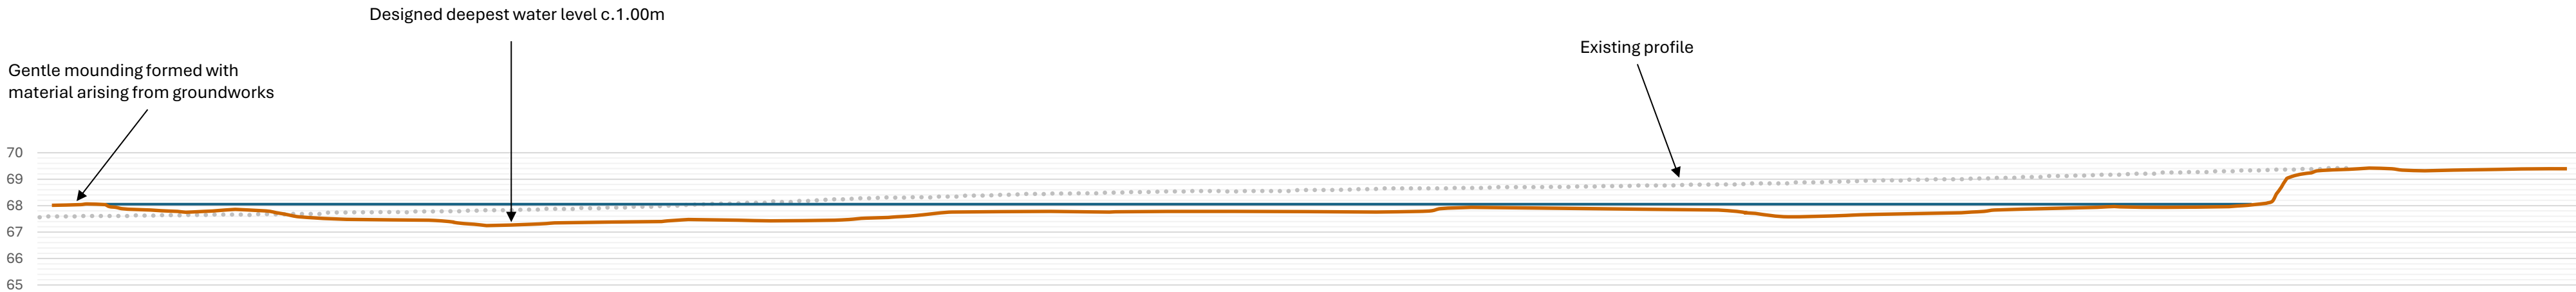

TITLE	CROSS SECTIONS – PAGE 3	GENERAL NOTES AND ASSUMPTIONS: 1. All dimensions and levels shown in metres unless otherwise stated. 2. Utilities search/PEA undertaken on 11/05/2023 and June 2025 respectively for the design phase of this project. 3. Relevant consent to be sought before the construction phase. 4. Construction works to be undertaken by a competent contractor with experience installing pond and habitat restoration works. 5. Designs are semi-indicative. The exact location of proposed features should be determined on site by a suitably qualified geomorphologist. 6. We expect water levels to change over the course of a year with seasonal fluctuations in weather, rainfall and surface water flows.	DESIGN ASSUMPTIONS: 1. We assume that excess spoil can be spread on site or used to create additional habitat bunds following the planting specification. 2. We assume there will be suitable plant access on site. 3. Relevant consent to be sought before the construction phase. 4. The design is based on the assumption that the Defra LiDAR is accurate and fit for purpose. 5. We assume no additional utilities have been installed on site since the utility service search was undertaken in 2023. An updated search will need to be carried out within three months of the construction commencement date.
PROJECT	WILT18 - STOCKHAM MARSH, WILTSHIRE		
REFERENCE	WILT18-EB-PLA-CROSSSECTION-PG3		
DRAWN	LS		
APPROVED	JA		



KEY

Existing contour levels

New pond contour levels

Indicative water levels

SCALE - 1:200 @ A2