

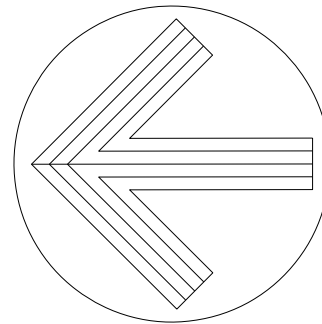
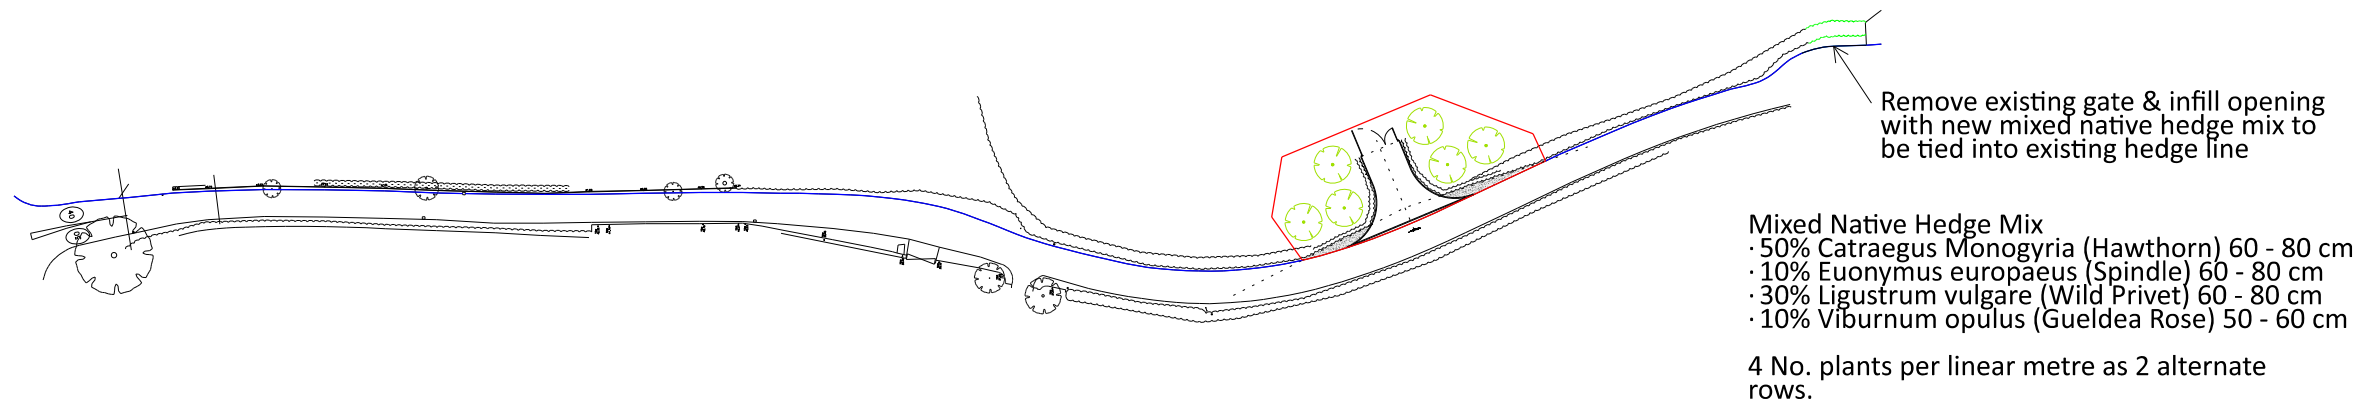


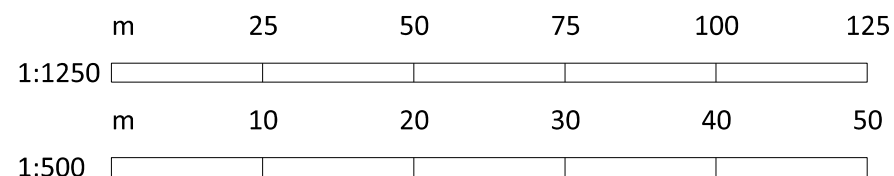

Mixed Native Hedge Mix
· 50% Catraegus Monogyria (Hawthorn) 60 - 80 cm
· 10% Euonymus europaeus (Spindle) 60 - 80 cm
· 30% Ligustrum vulgare (Wild Privet) 60 - 80 cm
· 10% Viburnum opulus (Gueldea Rose) 50 - 60 cm

4 No. plants per linear metre as 2 alternate rows.

6 N^o Field Maple (Acer Campestre)
planted no closer than 1 m to the hedge

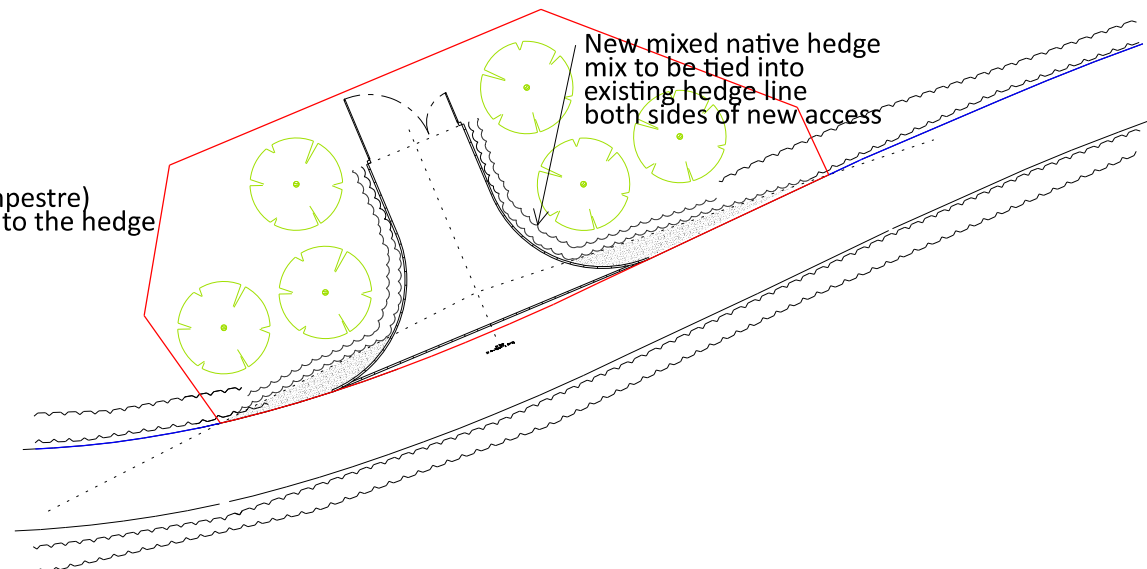

Rev	Date	Notes
E		
D		
C		
B		
A		

lpc

TOWN AND COUNTRY PLANNING DEVELOPMENT CONSULTANTS

LPC (TRULL) LTD.,
TRULL, TETBURY, GLOUCESTERSHIRE GL8 8SQ
Tel: 01285 841433 email: admin@lpctrull.com

Client Russell Greenman	Project Proposed Farm Access Gaston Farm Gaston Holt	Drawing Block & Location Plan © Crown copyright and database rights 2024 OS Licence 100047474	Date March 24	Scale 1:500, 1:1250 @ A3
Drawing Number LPC 5287 PR 01 Rev A				