


NOTES: —

All dimensions to be verified on site by Main Contractor before the start of any shop drawings or work whatsoever either on their own behalf or that of sub-contractors.

Report any discrepancies to the Contract Administrator at once.

This drawing is to be read with all relevant Architect's and Engineer's drawings and other relevant information.

© Funlab Ltd

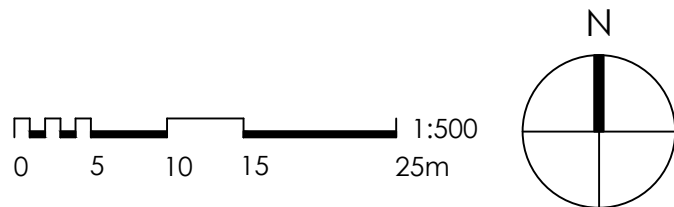

Legend

- 1 Storey
- 1.5 Storey
- 2 Storey



Building Heights
Scale 1:500

A	Amended to suit coordination comments	LH	01/08/25
Rev	Description	By	Date

STAGE: **PLANNING**



a: 17 Foundry Barton, Frome, Somerset, BA11 3HX
e: hi@funlabdesign.co.uk
i: www.funlabdesign.co.uk

CLIENT: **Mr R Norwood**

SITE: **19 Red Pit, Dilton Marsh
Wiltshire**

DRAWING: **Building Heights**

SCALE: 1:500 at A1	DATE: Jun 25	BY: LH	CHECKED: xx
PROJECT REF: 25-1067	DRAWING No.: 102	REVISION: A	