


NOTES: —

All dimensions to be verified on site by Main Contractor before the start of any shop drawings or work whatsoever either on their own behalf or that of sub-contractors.

Report any discrepancies to the Contract Administrator at once.

This drawing is to be read with all relevant Architect's and Engineer's drawings and other relevant information.

© Funlab Ltd

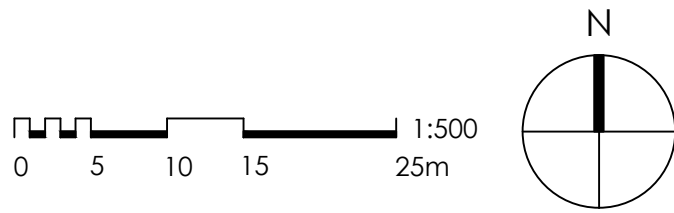

Proposed Block Plan
Scale 1:500

A	Amended to suit coordination comments	LH	01/08/25
Rev	Description	By	Date

STAGE: —

PLANNING



a: 17 Foundry Barton, Frome, Somerset, BA11 3HX
e: hi@funlabdesign.co.uk
i: www.funlabdesign.co.uk

CLIENT: —

Mr R Norwood

SITE: —

19 Red Pit, Dilton Marsh
Wiltshire

DRAWING: —

Indicative Proposed Block Plan

SCALE: —	DATE: —	BY: —	CHECKED: —
1:500 at A1	Jul 25	LH	xx
PROJECT REF: —	DRAWING No.: —	REVISION: —	
25-1067	121	A	