




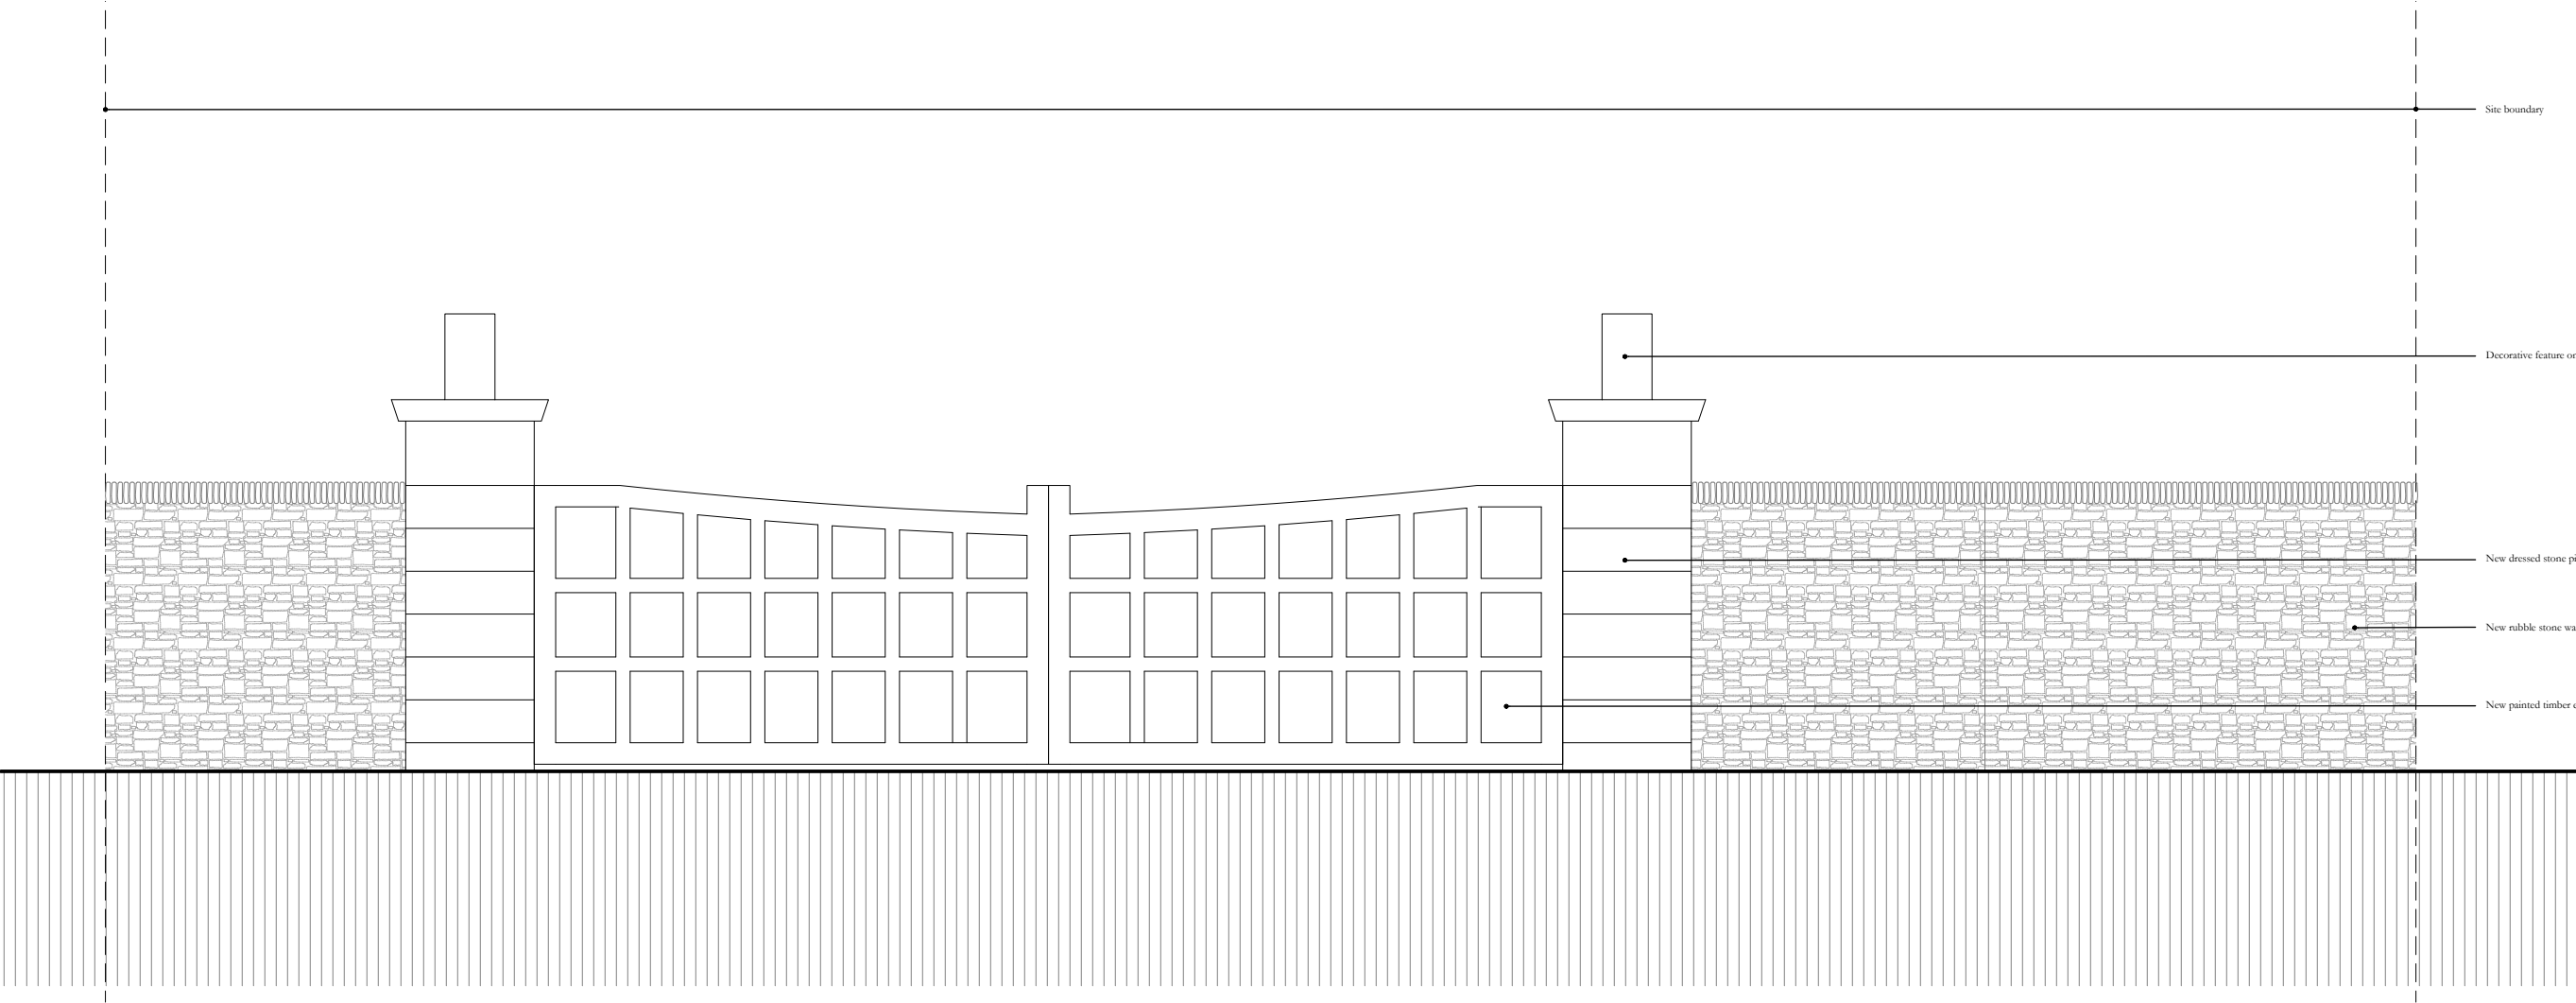

Boundary Walls and Gates to Startley Road
Proposed

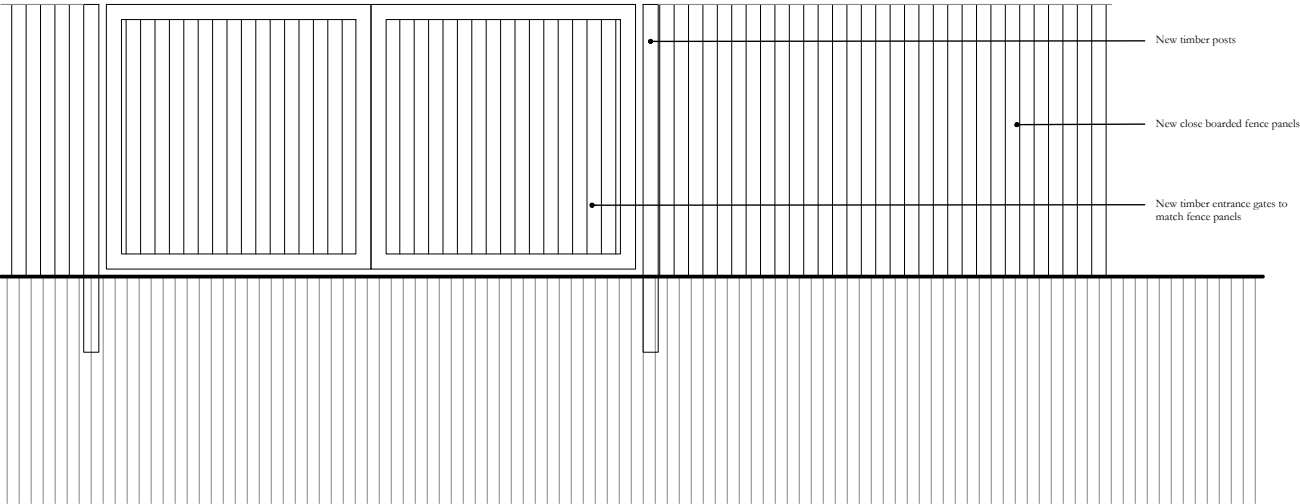

0 2.5m
Close Boarded Fencing
Proposed

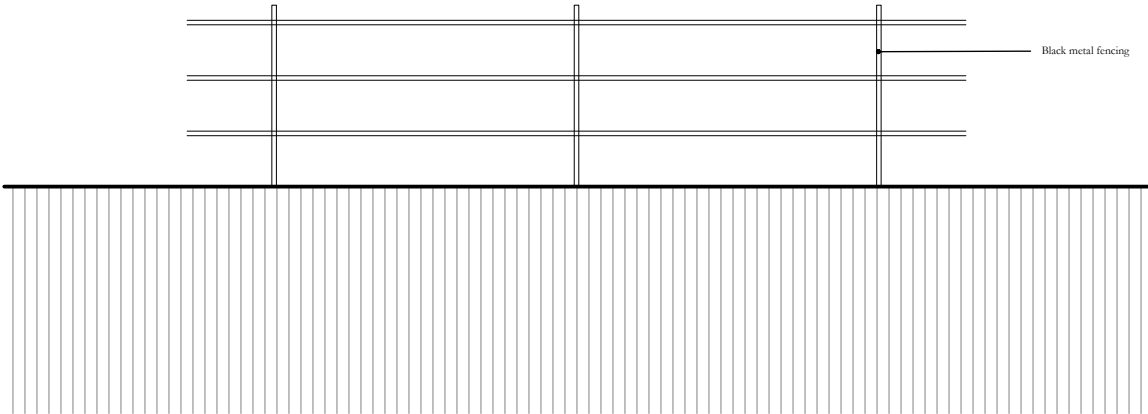

Estate Style Fencing
Proposed

TEA ARCHITECTS
5 Argyle Street
Bath
BA2 4BA
www.tea-architects.co.uk

Do not scale: use only figured dimensions unless for planning purposes. Dimensions are displayed in millimetres unless stated otherwise. All dimensions and setting-out are to be checked on site prior to starting work, report any discrepancies immediately. This drawing is not to be used for either the valuation or purchase of a property or building site.

Copyright of this drawing belongs solely to TEA Architects Ltd. This drawing must only be used for the purpose for which it is supplied and its contents must not be reproduced for any purpose without written permission.

Project Name:	Land South Of Seagry House
Drawing Title:	Boundayr Details
Project Number:	2386
Drawing No:	061
Revision:	-
Date:	31/07/2025
Status:	Planning
Scale @ A3	1:50